



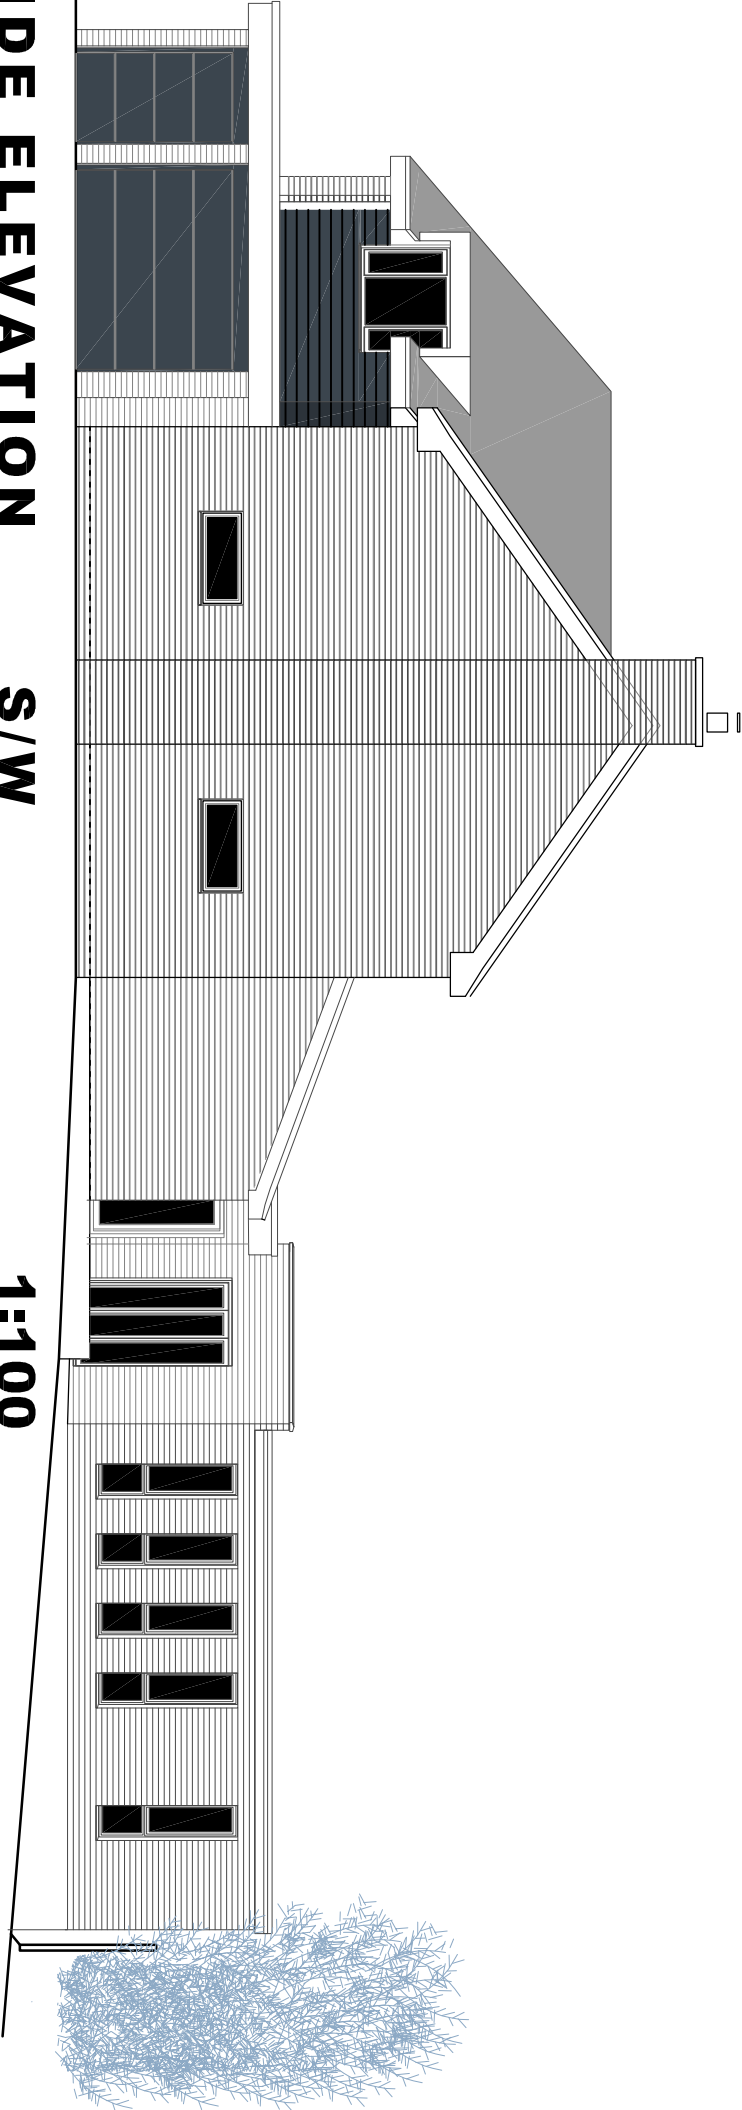

PROPOSED FRONT ELEVATION N/W 1:100

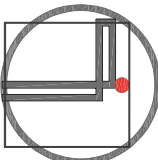

PROPOSED SIDE ELEVATION S/W 1:100

 TOLDFIELD ARCHITECTS Toldfield Architect Ltd 5 Freemantle Business Centre 152 Millbrook Road East Southampton SO15 1JR Tel: 023 80 236165 Emails: info@toldfieldarchitects.co.uk adi@toldfieldarchitects.co.uk kourosh@toldfieldarchitects.co.uk Web: www.toldfieldarchitects.co.uk	Project Name and Address: Proposed first floor side extension, minor internal remodelling & external cladding alterations @ 5 Merton Close, C/Ford				Project Ref:	Origin	Zone	Level	Type	Role	Number	Rev			
	Client: Mr Rudra Mishra				231102	TA	-01	-01	E	-A	-P10	-B			
	Drawing Title: Proposed Front Elevation (N/W), and Side Elevation (S/W)				Status:										
					Appraisal										
					TA Code	Project Stage	Sheet @ A3:	Date:	Rev: Comments:						
				231102 Planning 1:100 App. 2024								12/08/24			
												05/08/24			
												Kourosh			
												Dr: Ch:			