
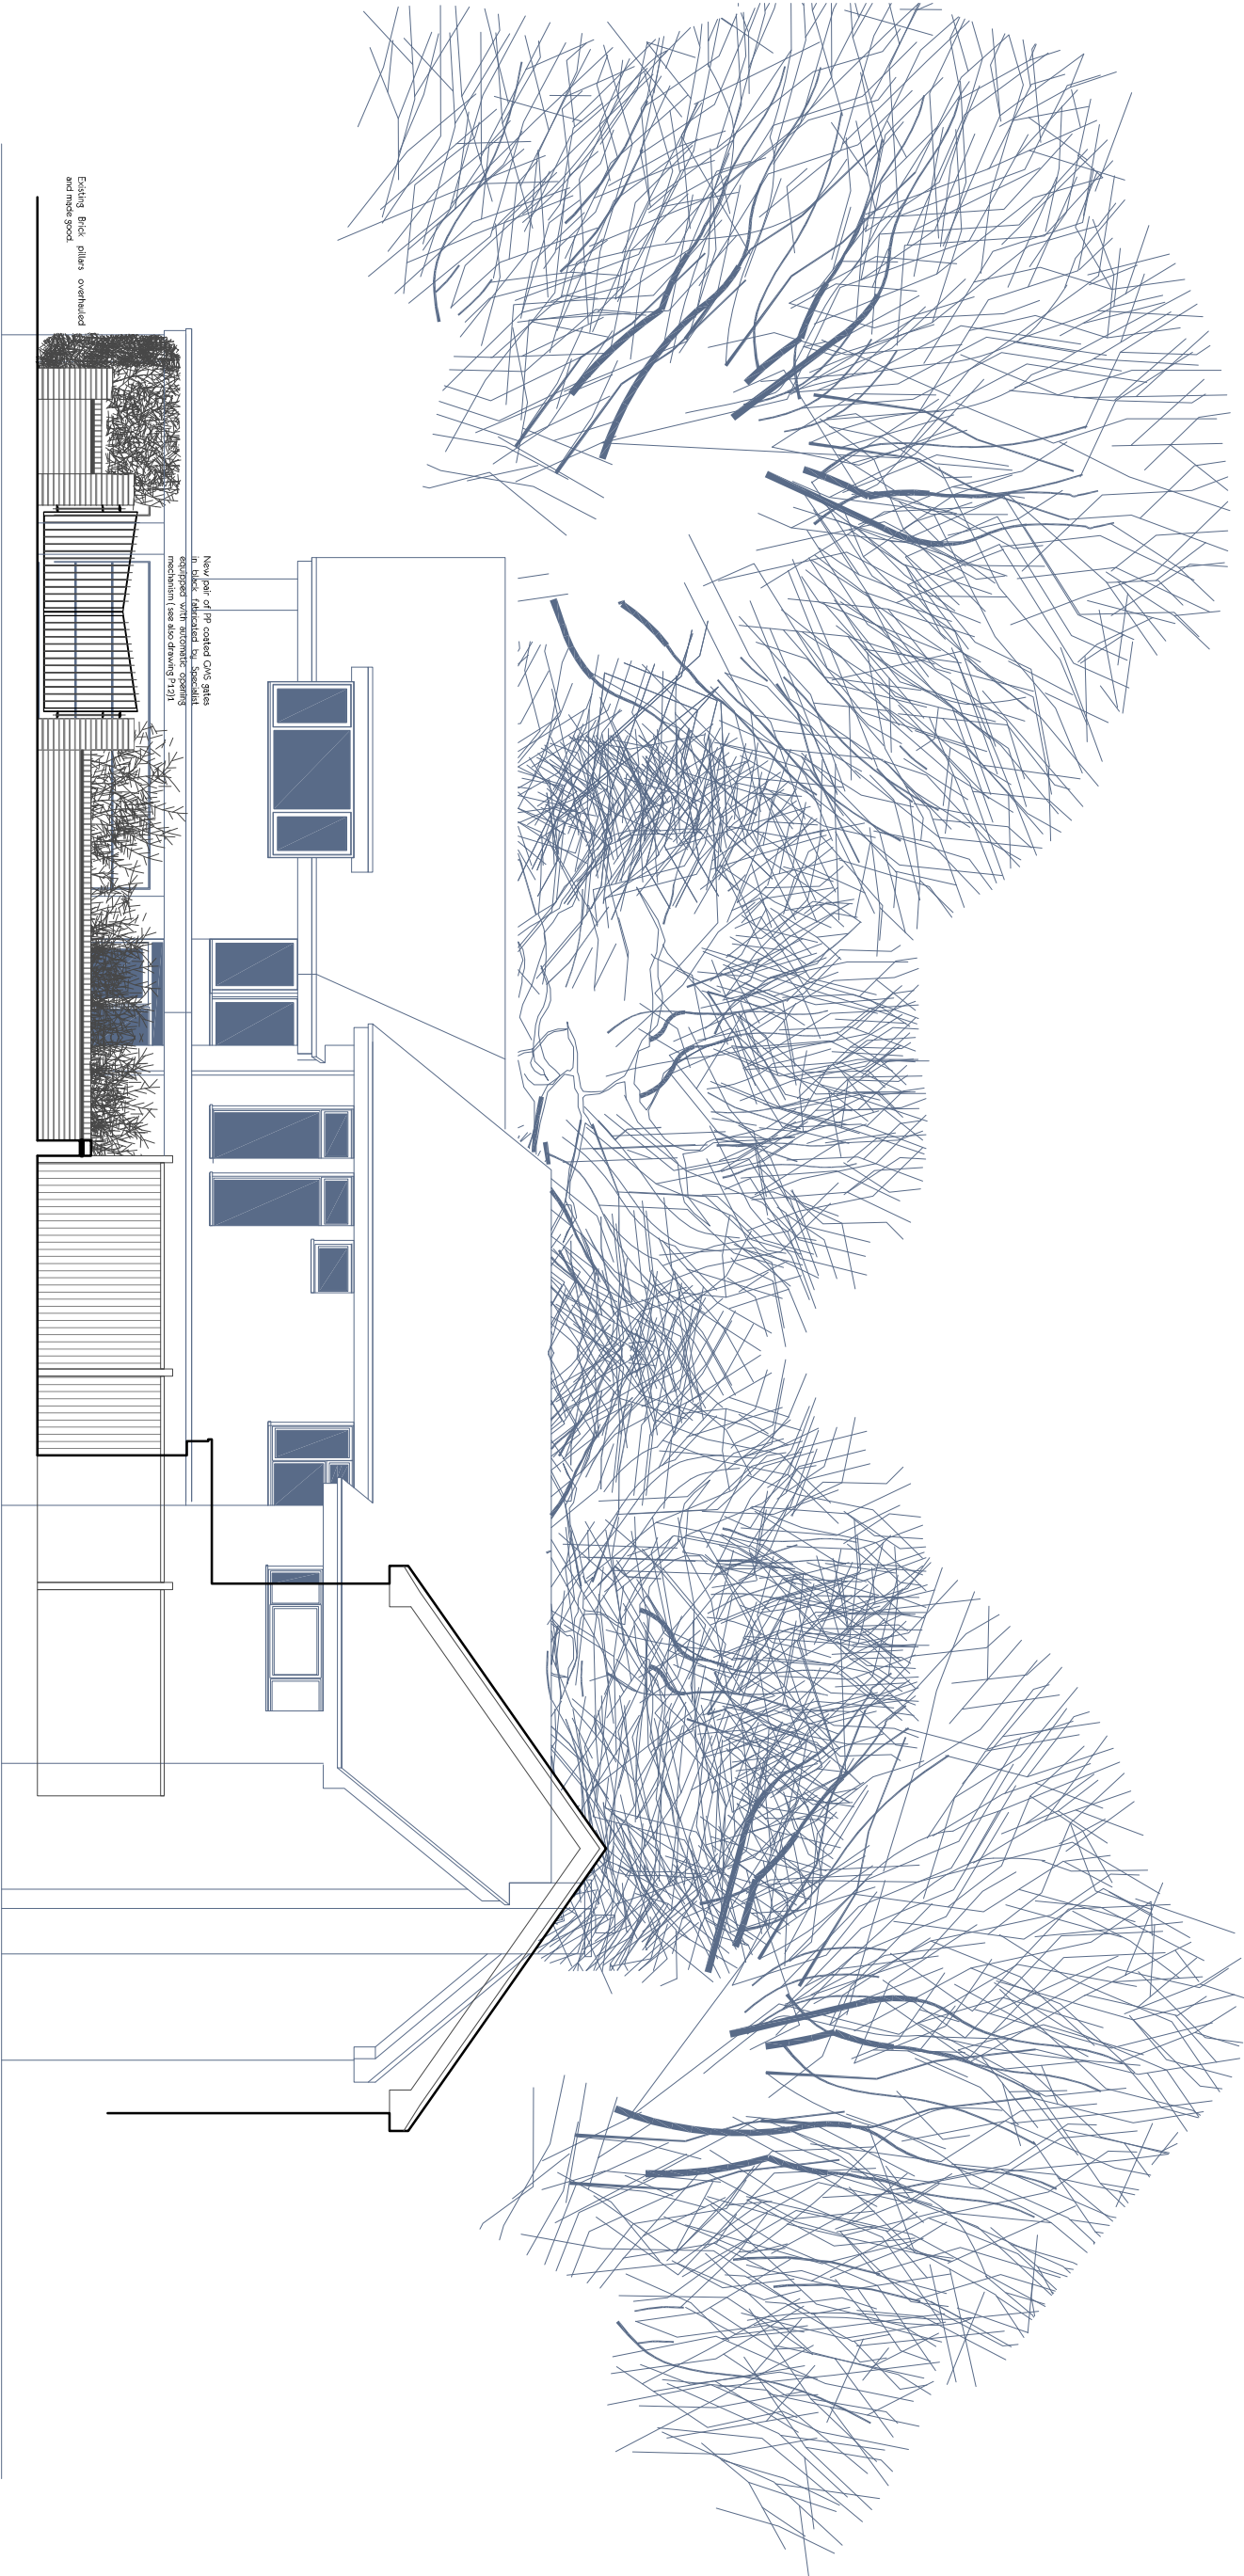


**©** STRINGENT COPYRIGHT:  
This drawing has been produced for:  
**Mr Rudra Mishra**  
and prepared for submission as part of any statutory Applications. It is not intended for use by any other person or for any other building project or purpose without prior permission from Toldfield Architects Ltd.

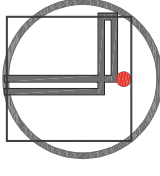

# PROPOSED STREET VIEW WEST 1:100

|   |   |  |  |  |              |               |             |       |       |      |        |     |  |  |           |             |  |
|---|---|--|--|--|--------------|---------------|-------------|-------|-------|------|--------|-----|--|--|-----------|-------------|--|
| <div><div>TOLDFIELD<br/>ARCHITECTS</div></div> <div>Toldfield Architects Ltd<br/>5 Freemanthe Business Centre<br/>152 Millbrook Road East<br/>Southampton<br/>SO15 1JR<br/>Tel: 023 80 236165</div> <div>Emails:<br/>info@toldfieldarchitects.co.uk<br/>adi@toldfieldarchitects.co.uk<br/>kourosh@toldfieldarchitects.co.uk<br/>Web: www.toldfieldarchitects.co.uk</div> | Project Name and Address:<br>Proposed first floor side extension, minor internal remodelling & external cladding alterations @ 5 Merton Close, C/Ford |  |  |  | Project Ref: | Origin        | Zone        | Level | Type  | Role | Number | Rev |  |  |           |             |  |
|   | Client:<br>Mr Rudra Mishra   |  |  |  | 231102       | TA            | - 01        | - 01  | E     | - A  | - P12  | - B |  |  |           |             |  |
|   | Status:   |  |  |  |              |               |             |       |       |      |        |     |  |  |           |             |  |
|   | Appraisal   |  |  |  |              |               |             |       |       |      |        |     |  |  |           |             |  |
|   | Drawing Title:<br>Proposed Street View (West)   |  |  |  | TA Code      | Project Stage | Sheet @ A3: |       | Date: |      | Rev:   |     |  |  | Comments: | Dr: Kourosh |  |
| 231102 Planning 1:100 App. 2024   |   |  |  |  |              |               |             |       |       |      |        |     |  |  | 12/08/24  | 05/08/24    |  |