

© STRINGENT COPYRIGHT:


This drawing has been produced for:

Mr Rudra Mishra

and prepared for submission as part of any statutory applications. It is not intended for use by any other person or for any other building project or purpose without prior permission from Toldfield Architects Ltd.




RIBA CHARTERED Architects

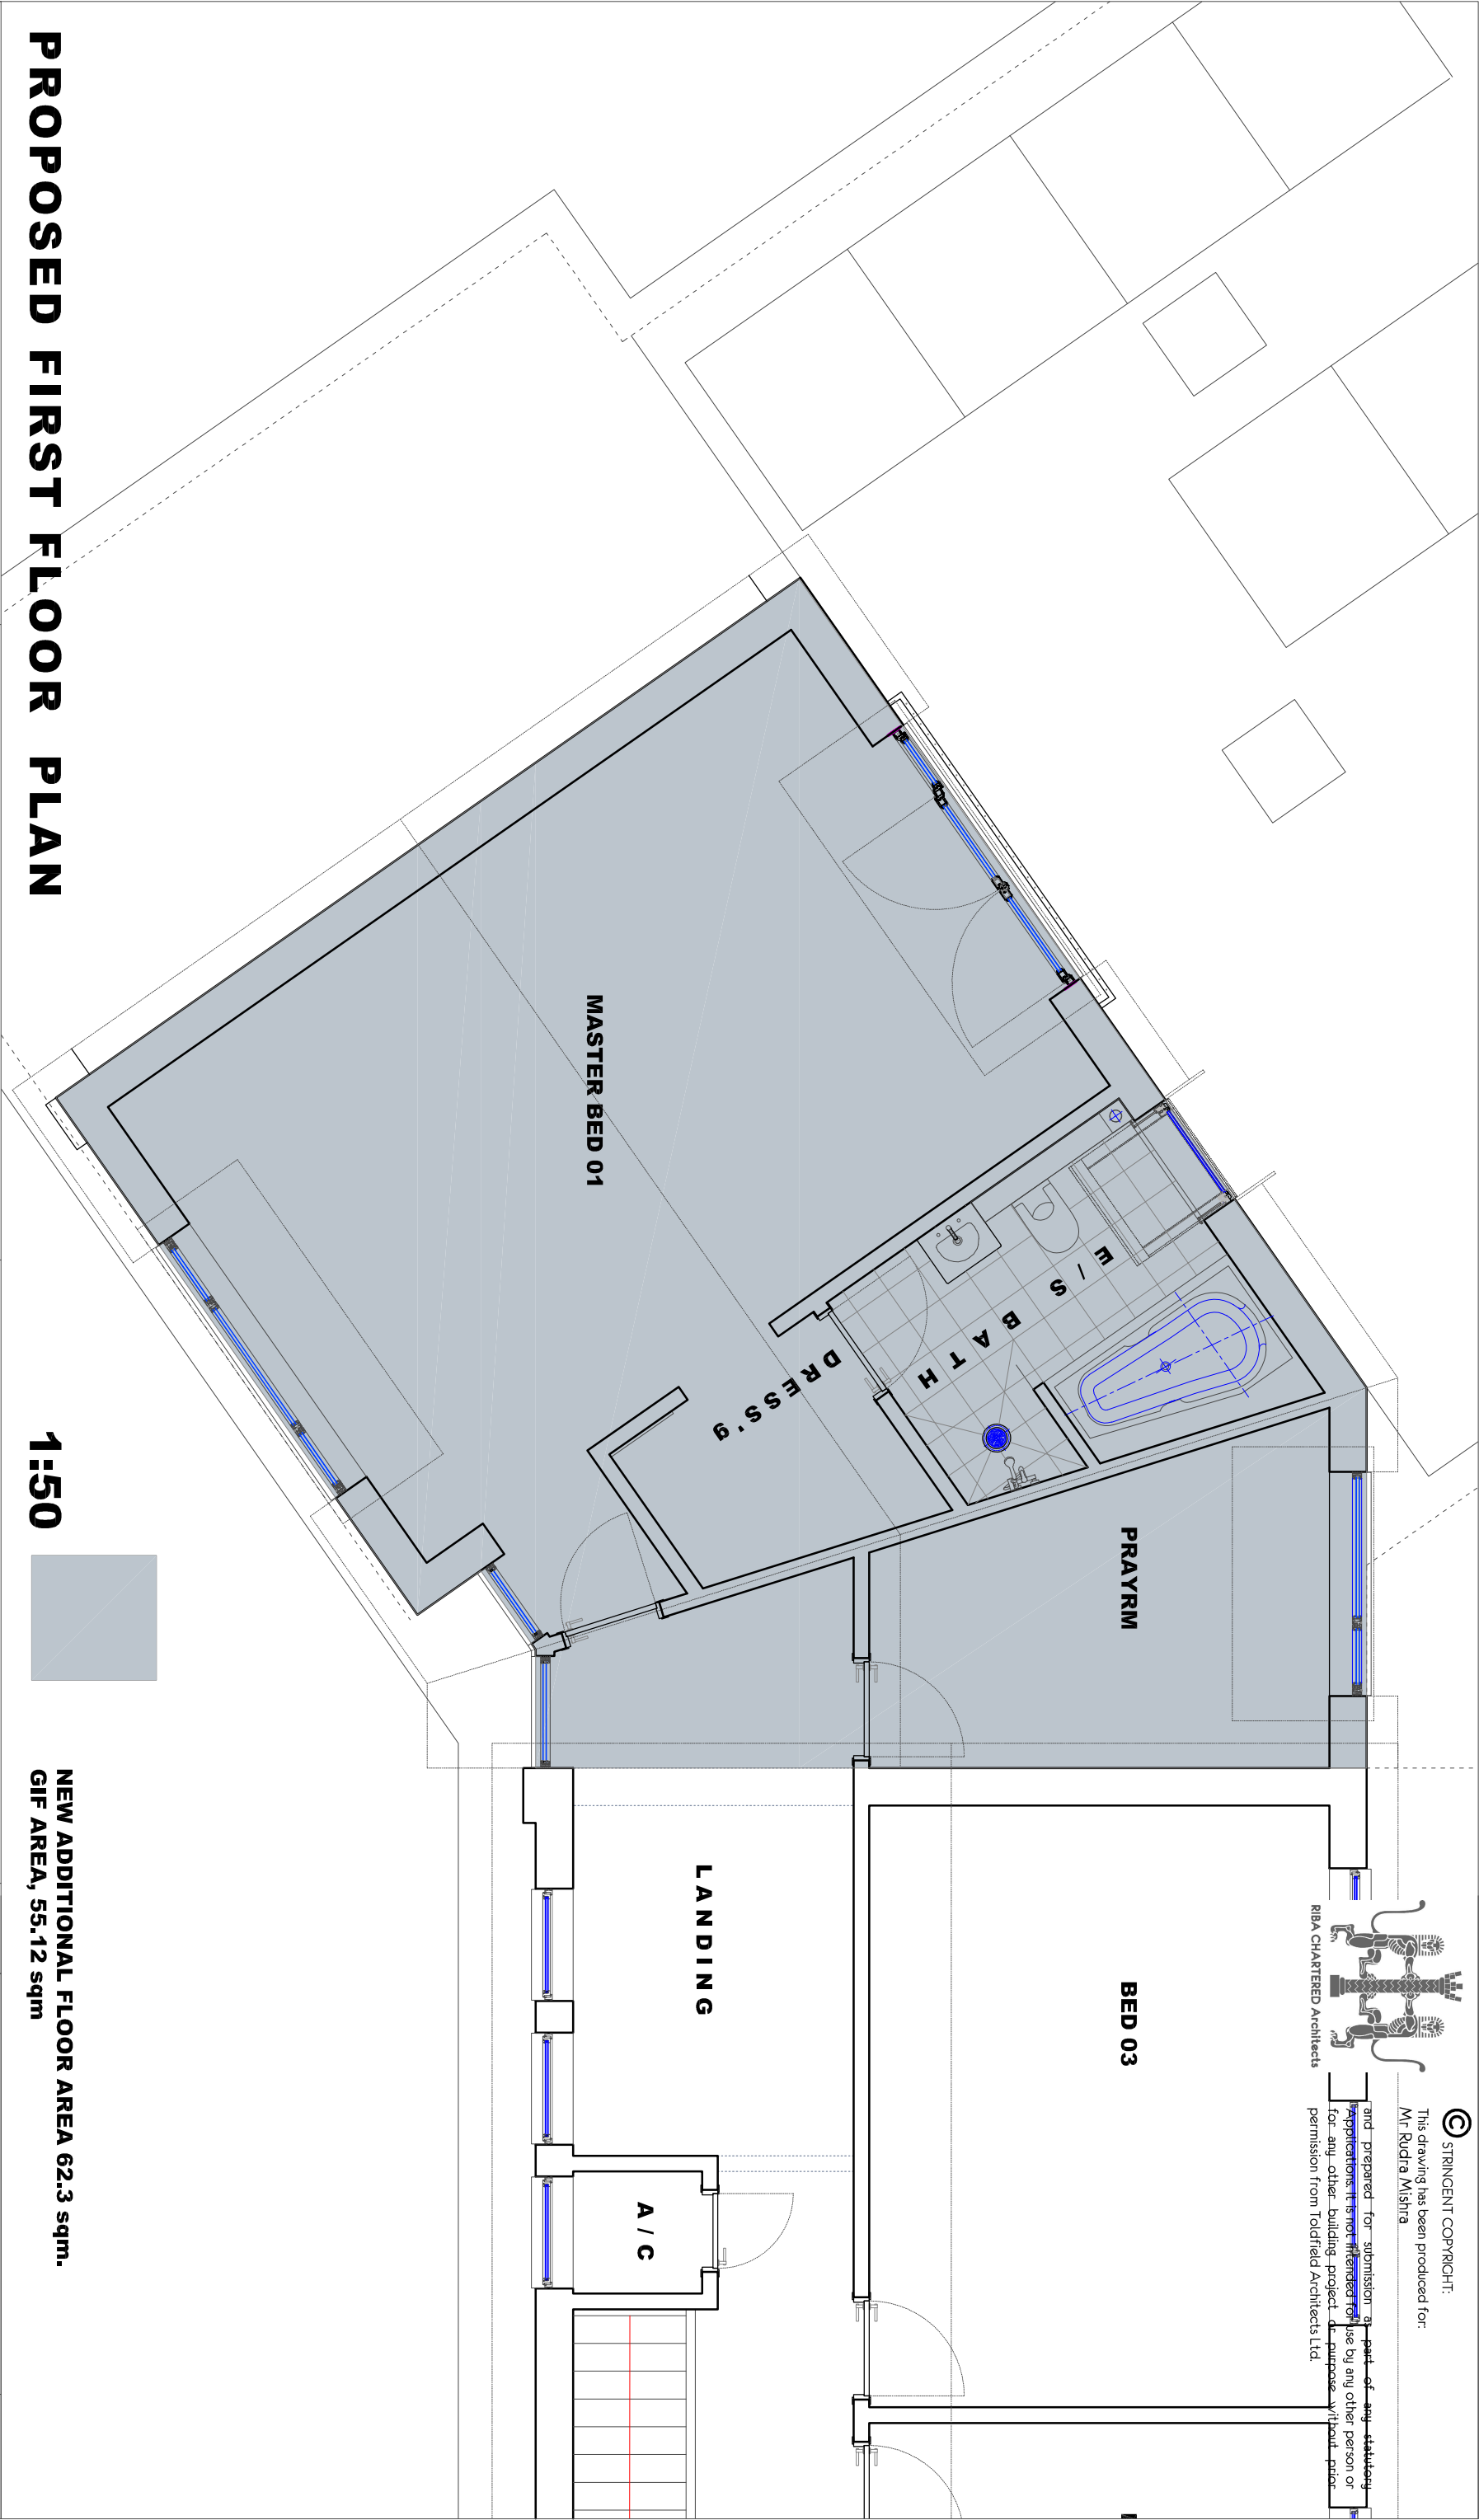

PROPOSED FIRST FLOOR PLAN

1:50

NEW ADDITIONAL FLOOR AREA 62.3 sqm.
GIF AREA, 55.12 sqm

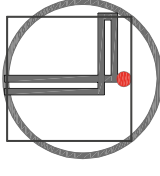 TOLDFIELD ARCHITECTS Toldfield Architects Ltd 5 Freemanthe Business Centre 152 Millbrook Road East Southampton SO15 1JR Tel: 023 80 236165 Emails: info@toldfieldarchitects.co.uk adi@toldfieldarchitects.co.uk kourosh@toldfieldarchitects.co.uk Web: www.toldfieldarchitects.co.uk	Project Name and Address: Proposed first floor side extension, minor internal remodelling & external cladding alterations @ 5 Merton Close, C/Ford		Project Ref:	Origin:	Zone:	Level:	Type:	Role:	Number:	Rev:				
	Client: Mr Rudra Mishra		231102	TA	- 01	- 01	P	- A	- P09	- B				
	Drawing Title: Proposed First Floor Extension Layout		Appraisal		TA Code:	Project Stage:	Sheet @ A3:	Date:	Rev:					Comments:
					231102 Planning 1:50 App. 2024					B		Extension length & ridge height reduced. Window repositioned	12/08/24	
					A		Extension width & ridge height reduced. Window revised	05/08/24						