


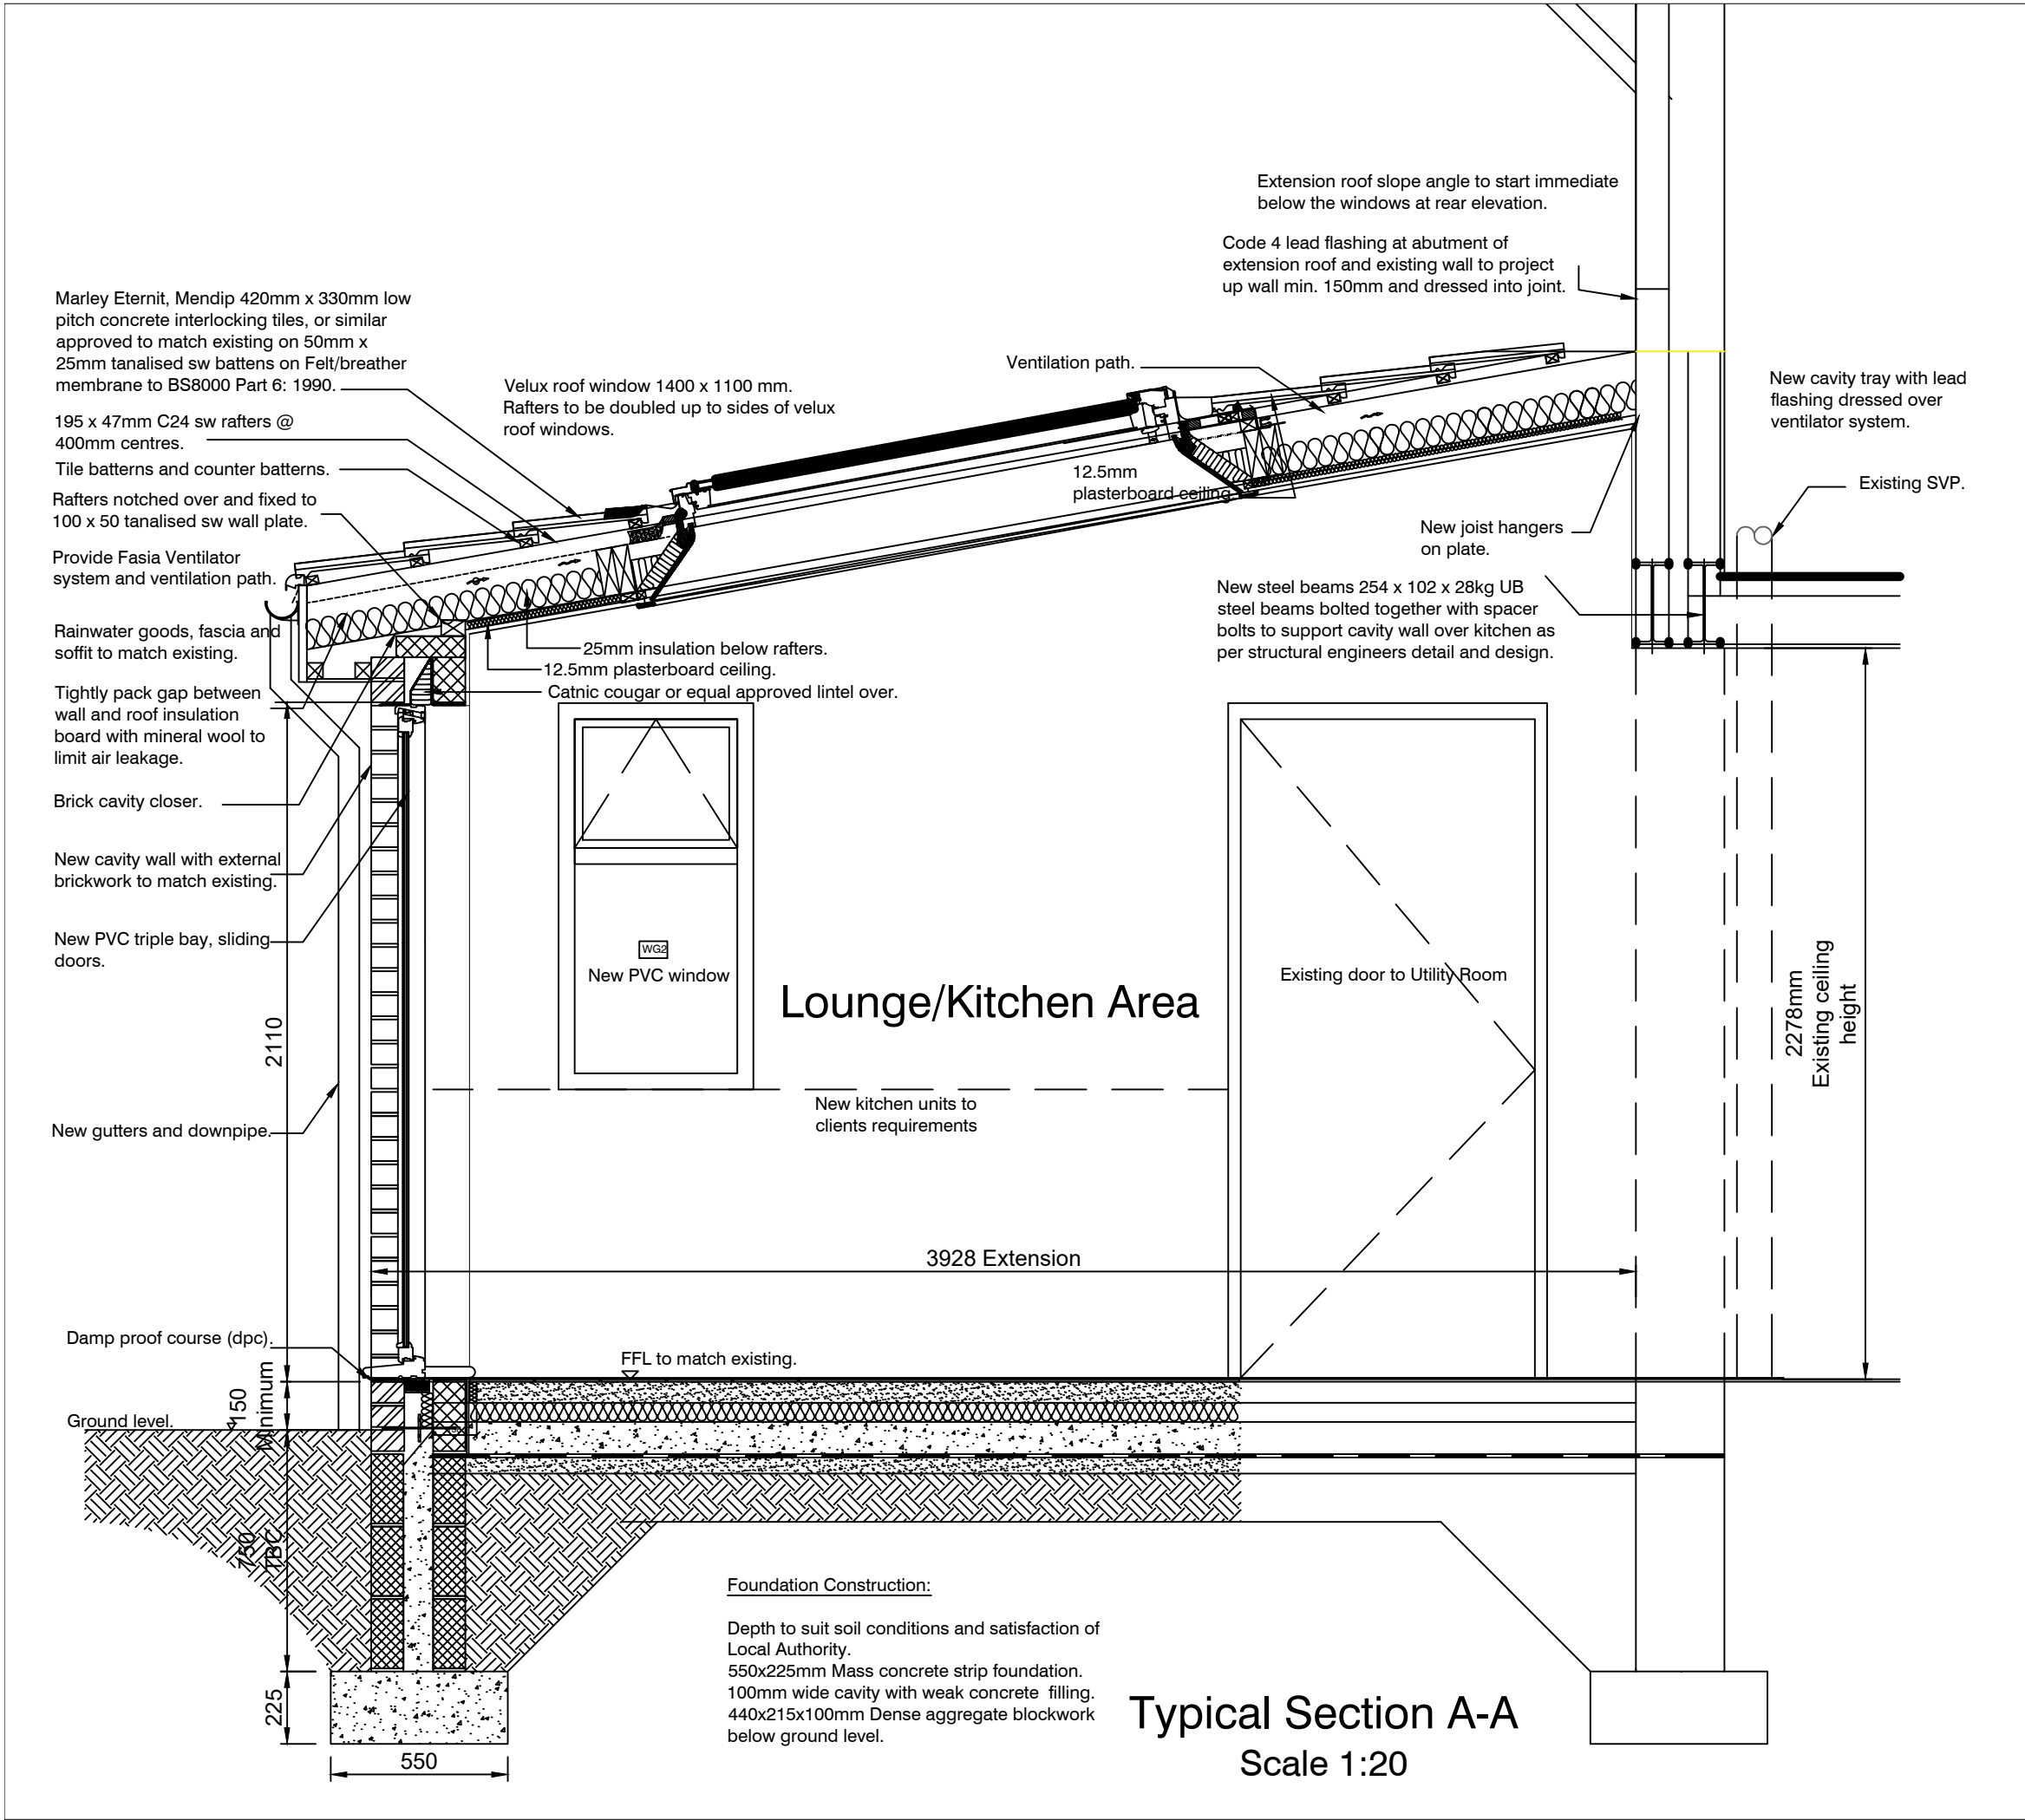

NOTES:

Do not scale.
Verify all dimensions on site.
Except for planning.

General Notes:

- A. Careful inspection is to be carried out prior to the removal of any structural elements to ensure proper and adequate support is provided and maintained by new works.
- B. All building work is to be carried out in accordance with all current Building Regulations and codes of practice in force at this time.
- C. Any parts of structure covered over or inaccessible have not been inspected and no responsibility is accepted for these areas including underground.
- D. Any discrepancies found with this drawing should be reported to the client prior to works continuing.
- E. No works to encroach over the boundary of the neighbours property.
- F. All electrical work required to meet the requirements of Part P (Electrical Safety) must be designed, installed, inspected and tested by a person competent to do so. Prior to completion the Council should be satisfied that Part P has been complied with. This may require an appropriate BS7671 electrical installation certificate to be issued for the work by a person competent to do so.
- G. All structural calculations for steelwork or timber design and detailed by structural engineer. The contractor is to site measure all structural members before ordering.

E	16.08.2024	Detail revised	ARC
D	11.07.2024	Revised with structural rafter information added	ARC
C	01.07.2024	Revised with structural information	ARC
B	21.05.2024	Issued for Approval	ARC
A	11.04.2024	Draft Issue for Client Approval	ARC
Rev	Date	Amendment	Drawn

APEX DESIGN STUDIO
354 London Road
North End
Portsmouth
Hampshire
PO2 9JY

PROJECT:
19 Blue Star Garden
Hedge End
Southampton
SO30 2UZ

DRAWING PROPOSED SECTION A-A		Drawn: ARC	
		Date: 08/04/2024	
Job number 202401	Drawing number AB 003	Revision E	Scale 1:20 @A3