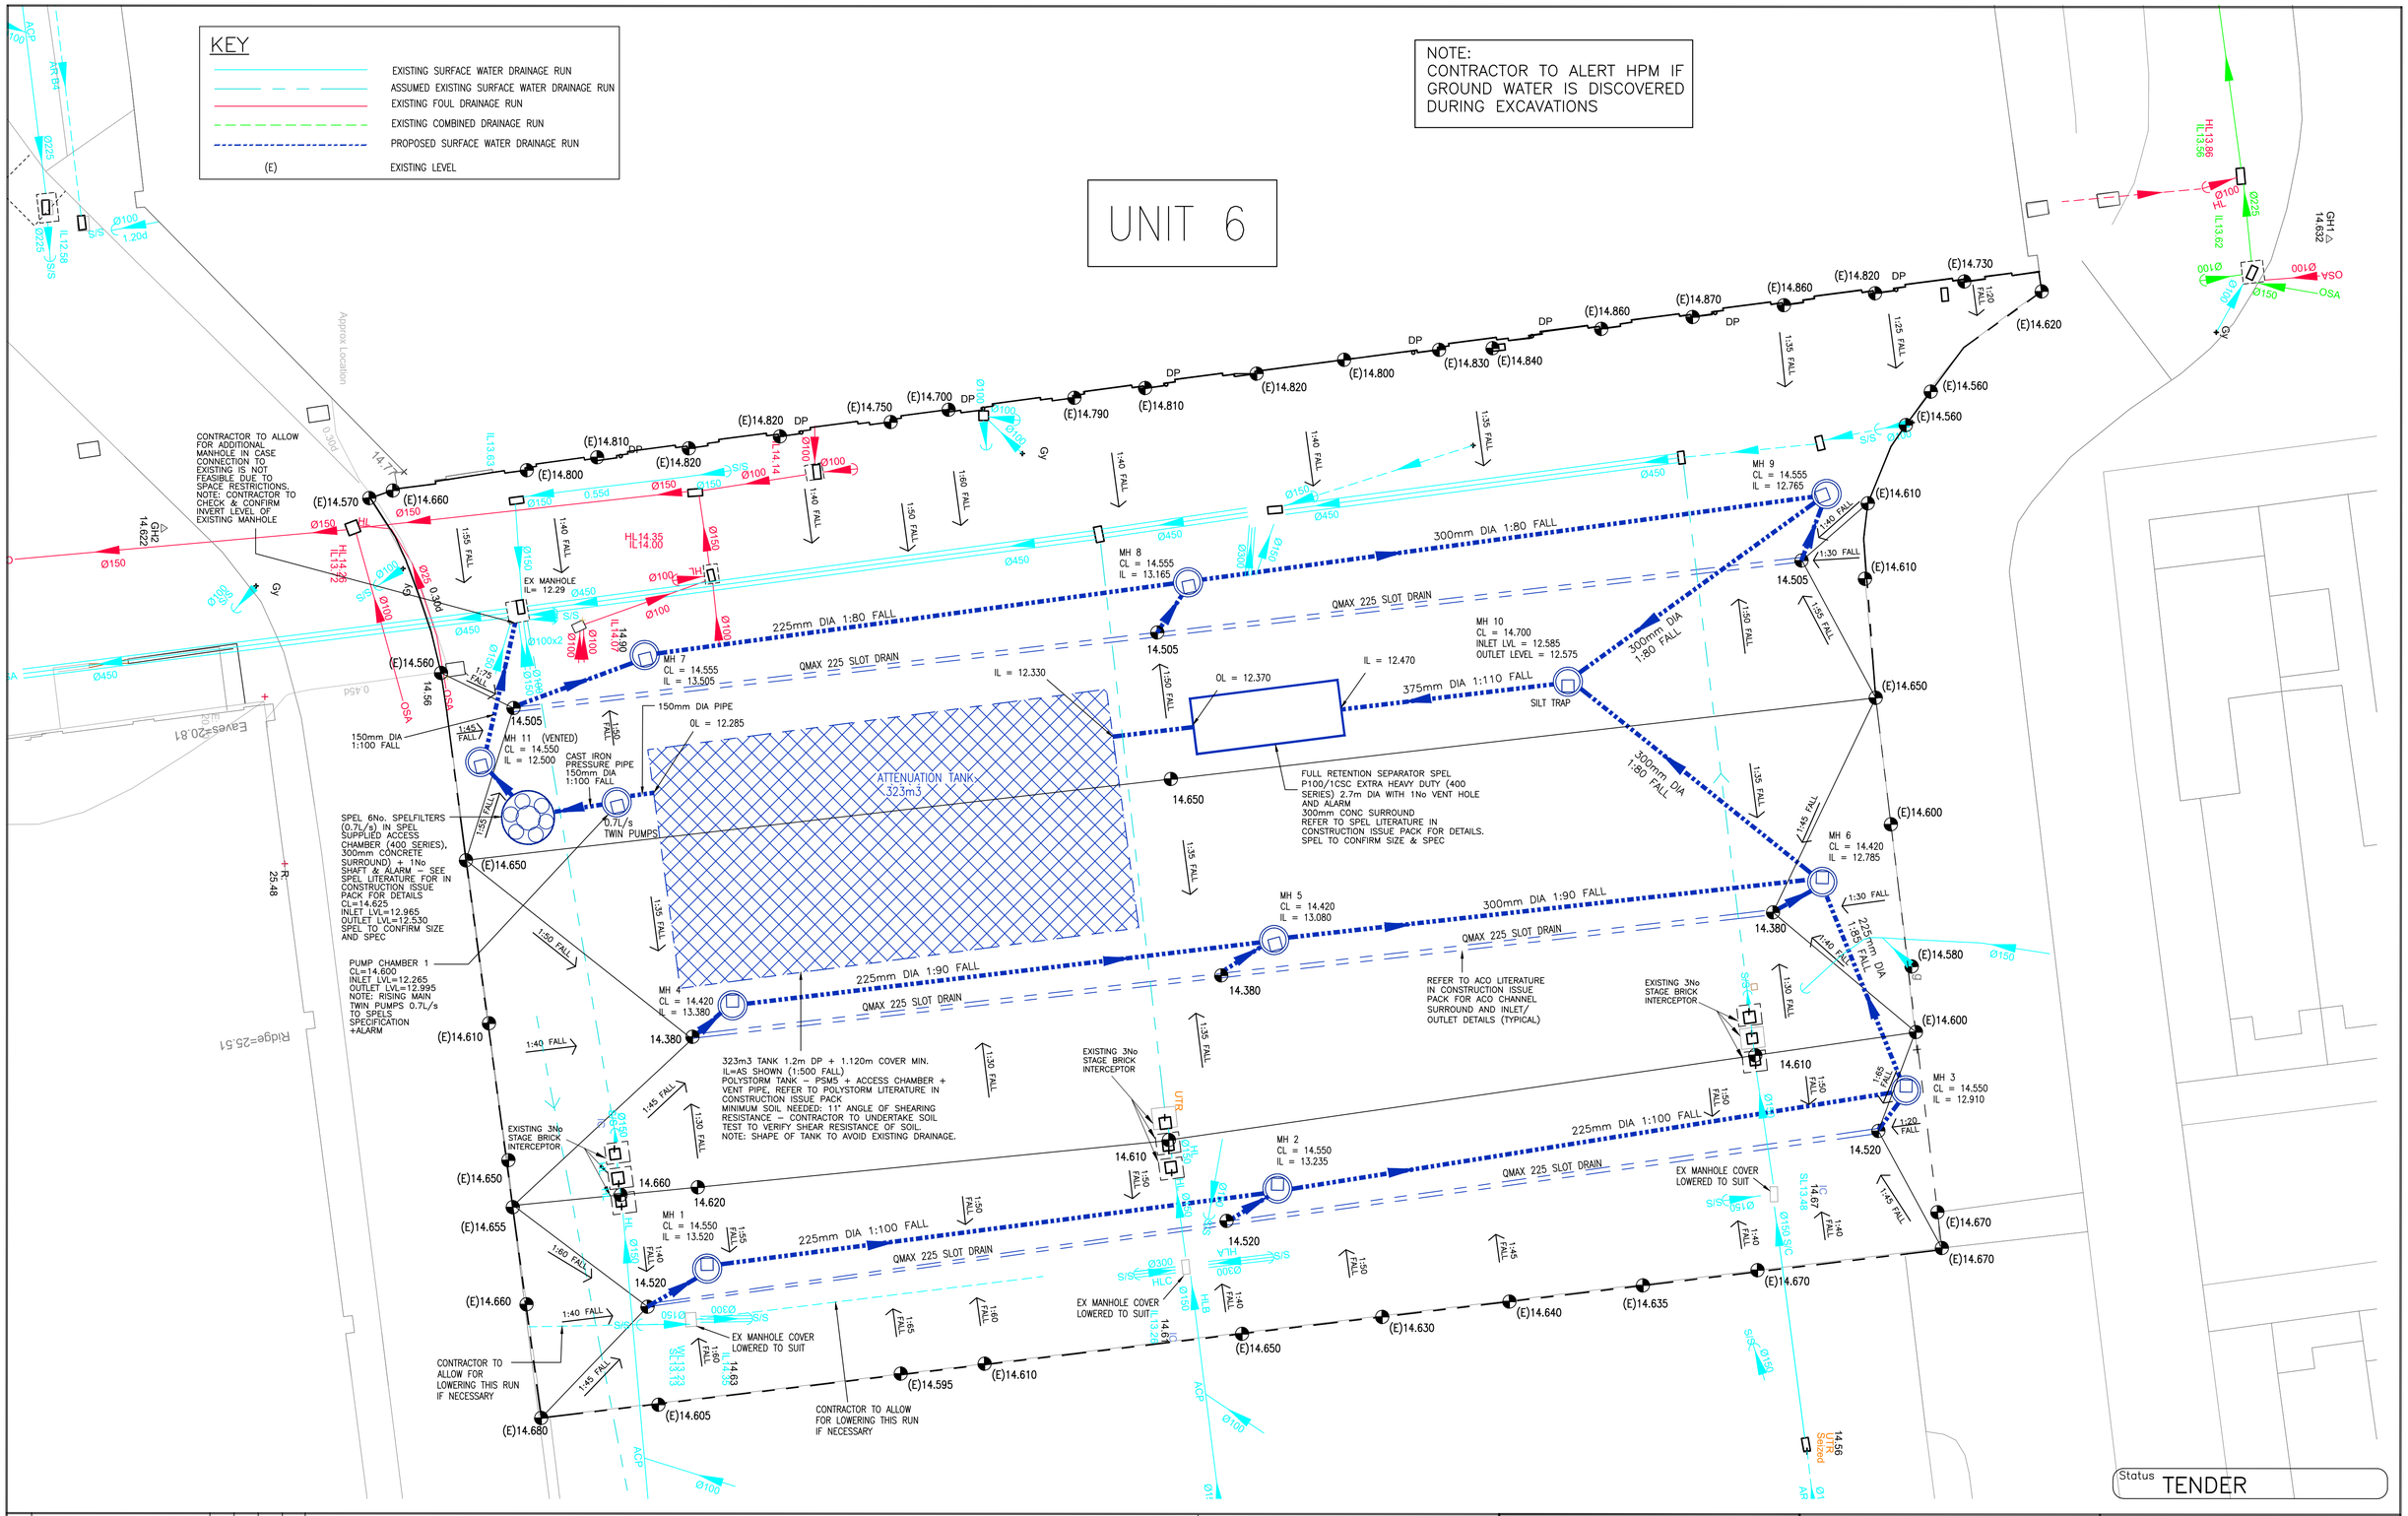

No	Revision	By	Ckd	Psd	Dte

NOTES

1. THIS DRAWING IS TO BE READ IN CONJUNCTION WITH ALL RELEVANT ARCHITECTS & ENGINEERS DRAWINGS, DETAILS AND SPECIFICATIONS.
2. CDM DETAILS REFERS TO THE CONSTRUCTION (DESIGN AND MANAGEMENT) REGULATIONS. THE READER MUST REFER TO METHOD STATEMENTS OR RISK ASSESSMENTS AS APPROPRIATE, WHICH IDENTIFY UNUSUAL AND ABNORMAL RISKS THAT A COMPETENT CONTRACTOR COULD NOT BE EXPECTED TO ANTICIPATE.

Hurst Peirce + Malcolm LLP HPM
CONSULTING CIVIL & STRUCTURAL ENGINEERS
CELTIC HOUSE
33 JOHN'S MEWS
HOLBORN
LONDON WC1N 2QL
TEL: 020 7242 3593
FAX: 020 7405 5274
E-MAIL: enquiries@hurstpm.co.uk
WEB PAGE www.hurstpm.co.uk

©

ARCHITECT		
CDM DETAILS (Refer to Note 2)	ENG	
BURIED SERVICES	DH	

Scale 1:150 AT A1

Drawn	Checked	Passed	Date
DH	DMC		APRIL 2024

Project: BARTON PARK, EASTLEIGH, UNIT 6

Title: DRAINAGE LAYOUT

Drawing No. 27270–02 T1

CAD REF: