





Front Elevation

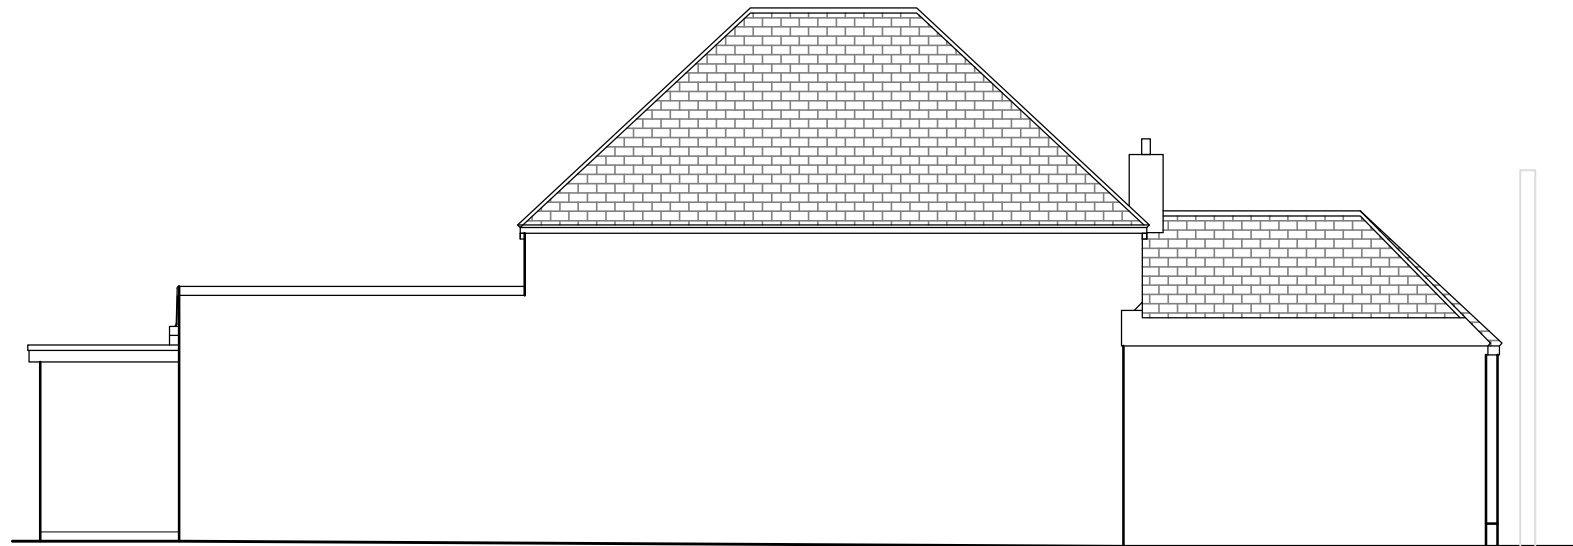

Left Side Elevation

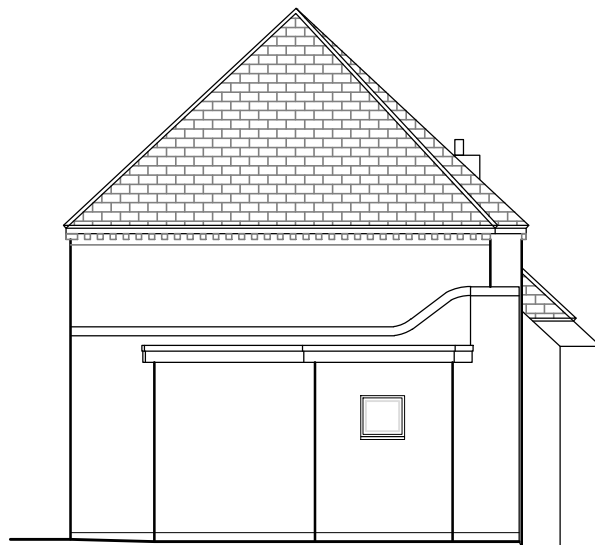

Rear Elevation



Right Side Elevation

0m 1m 2m 3m 4m 5m 6m 7m 8m 9m 10m

KNIGHT
Consulting
ARCHITECTURE - SURVEYING - PLANNING

admin@knight-consulting.co.uk

First Floor Unit 7
The Quarterdeck
Port Solent
PO6 4TP
T: 01489 660194

www.knight-consulting.co.uk

Client

CLIENT

Drawing

ELEVATIONS

Project

LAND AND BUILDING ON THE
WEST SIDE OF WINCHESTER
STREET, BOTLEY,
SOUTHAMPTON, SO30 2EB

Scale

1:100@A3

Date

AUG 2024

Project no.

KC

Sequential

03

Bldg/Floor

A

Detail

EX

Rev

.