


8 Hawkins Way SO50 9QN - Location plan

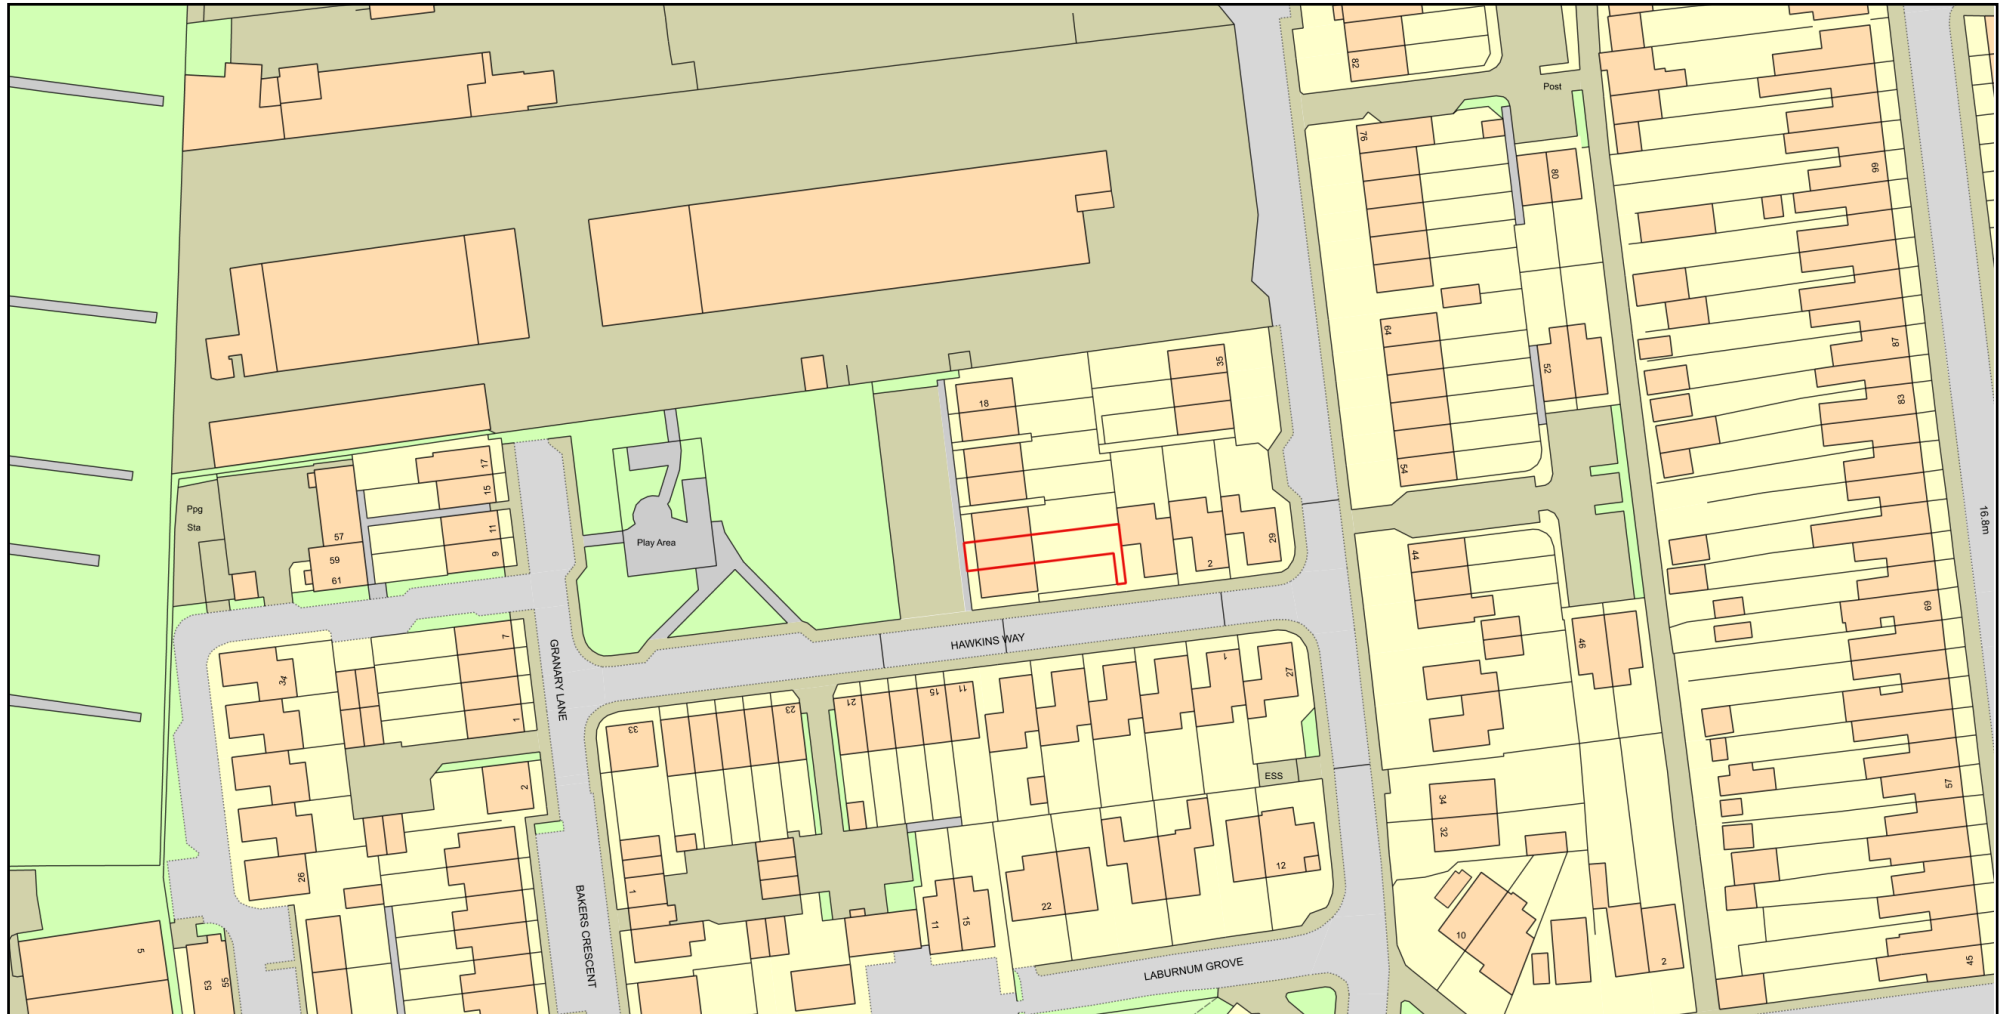

0 50
Metres



Plan Produced for: Anup Duwadi

Date Produced: 28 Aug 2024

Plan Reference Number: TQRQM24241164546899

Scale: 1:1250 @ A4

© Crown copyright and database rights 2023 OS 100042766