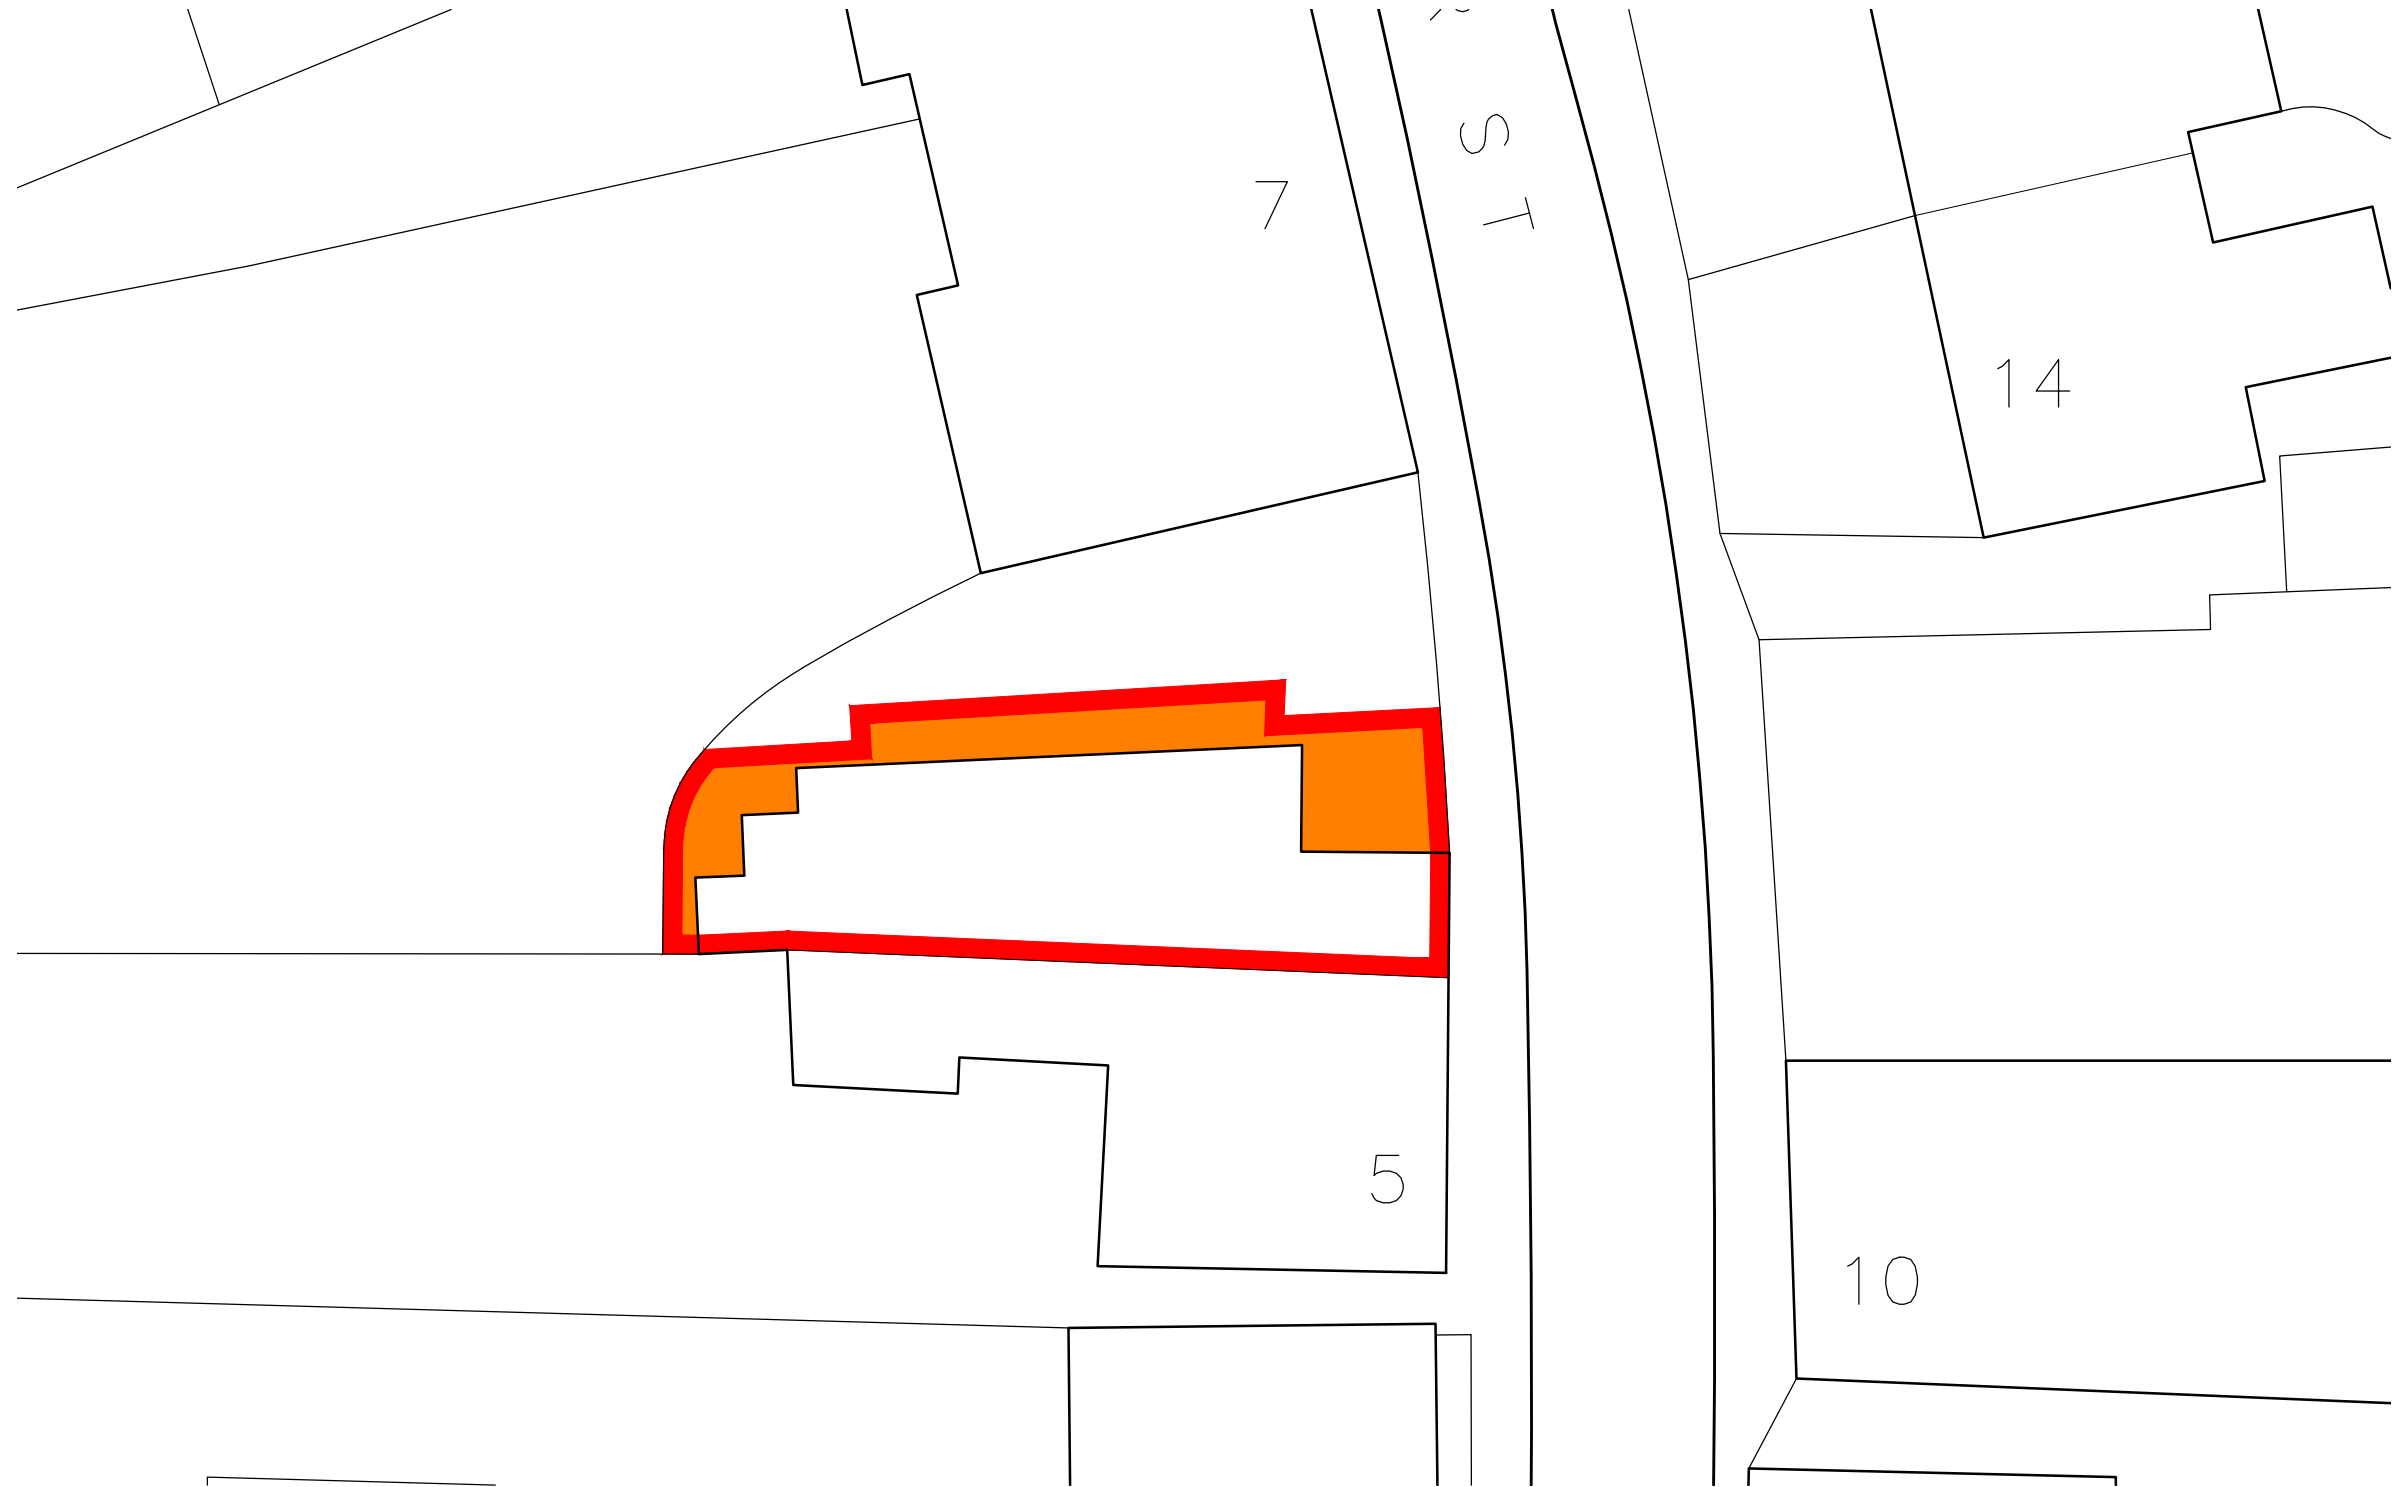


 Amenity Space

KNIGHT
Consulting
ARCHITECTURE - SURVEYING - PLANNING

admin@knight-consulting.co.uk
www.knight-consulting.co.uk

First Floor Unit 7
The Quarterdeck
Port Solent
PO6 4TP
T: 01489 660194

Client
CLIENT

Drawing
SITE PLAN

Project
**LAND AND BUILDING ON THE
WEST SIDE OF WINCHESTER
STREET, BOTLEY,
SOUTHAMPTON, SO30 2EB**

Scale
1:100@A3

Date
AUG 2024

Project no.	Sequential	Bldg/Floor	Detail	Rev
KC	04	A	EX	.