



132 Nutbeem Road

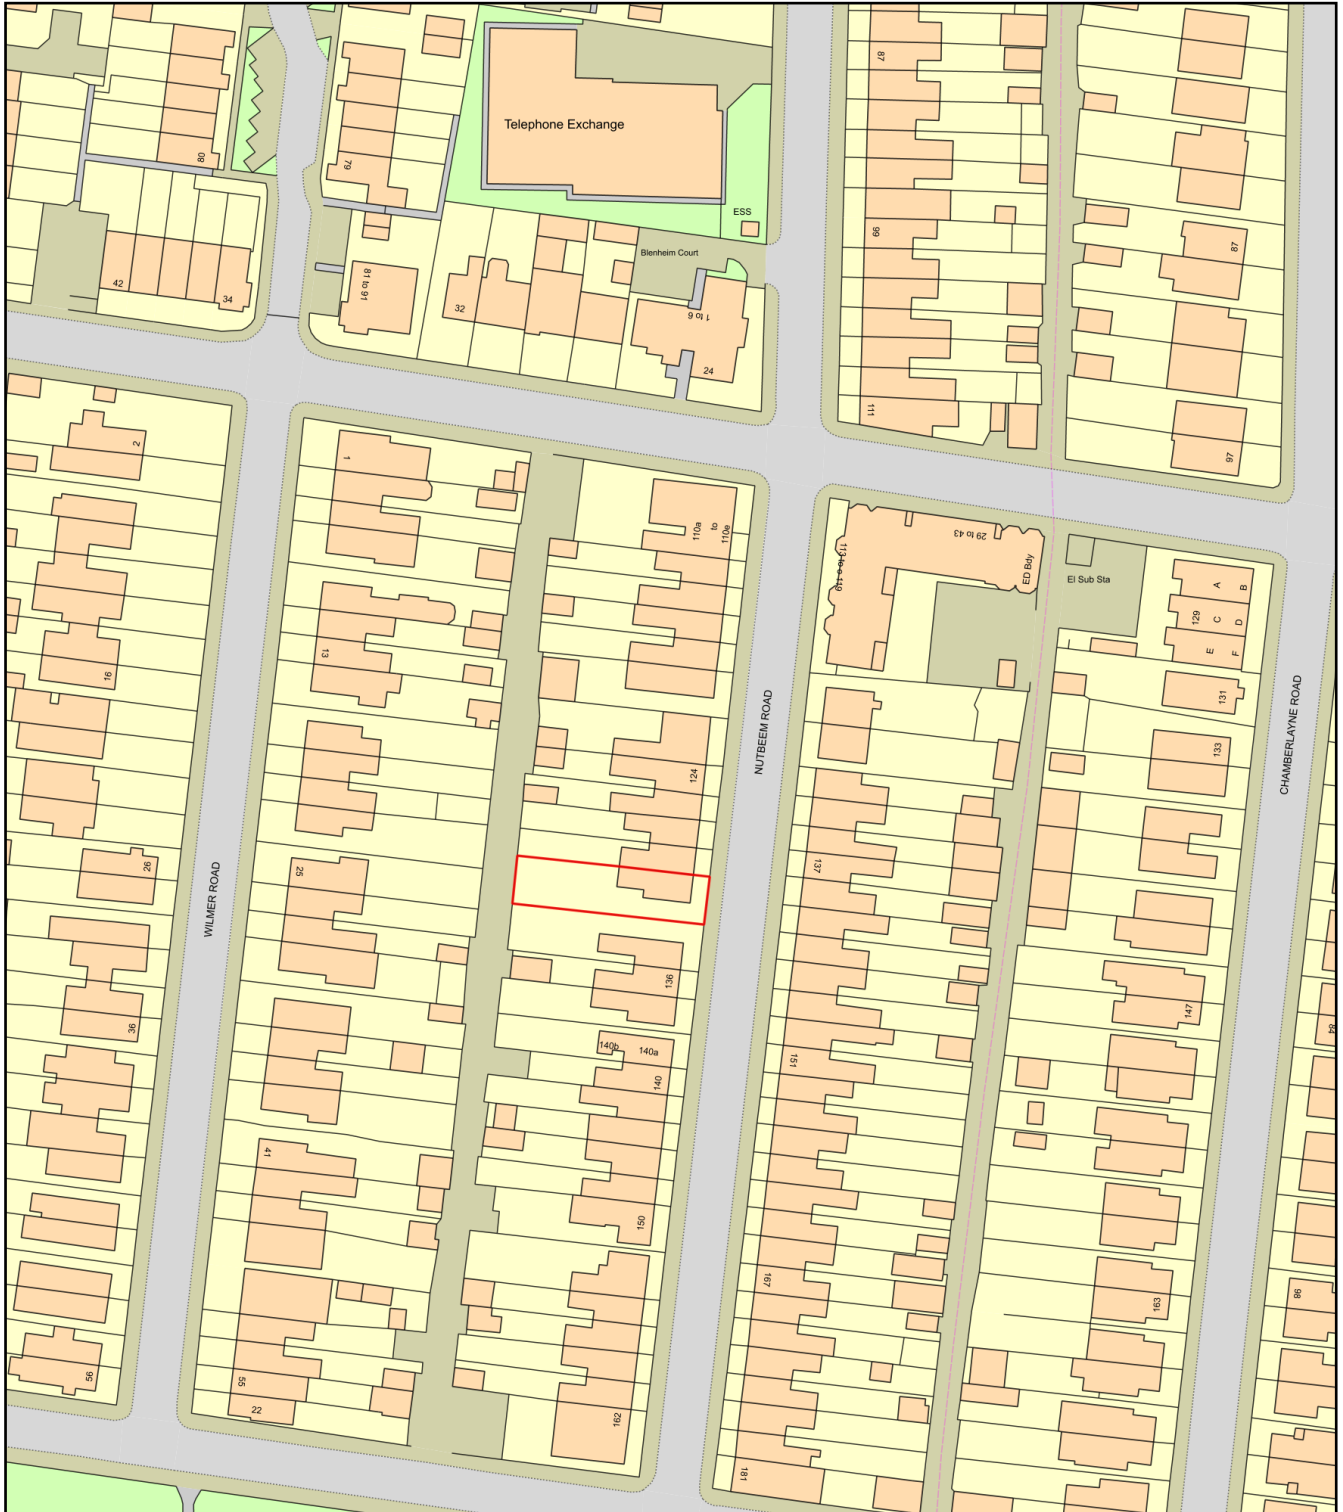

0 50
Metres

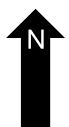

Plan Produced for: Applecore PDM

Date Produced: 29 Aug 2024

Plan Reference Number: TQRQM24242140021367

Scale: 1:1250 @ A4

