


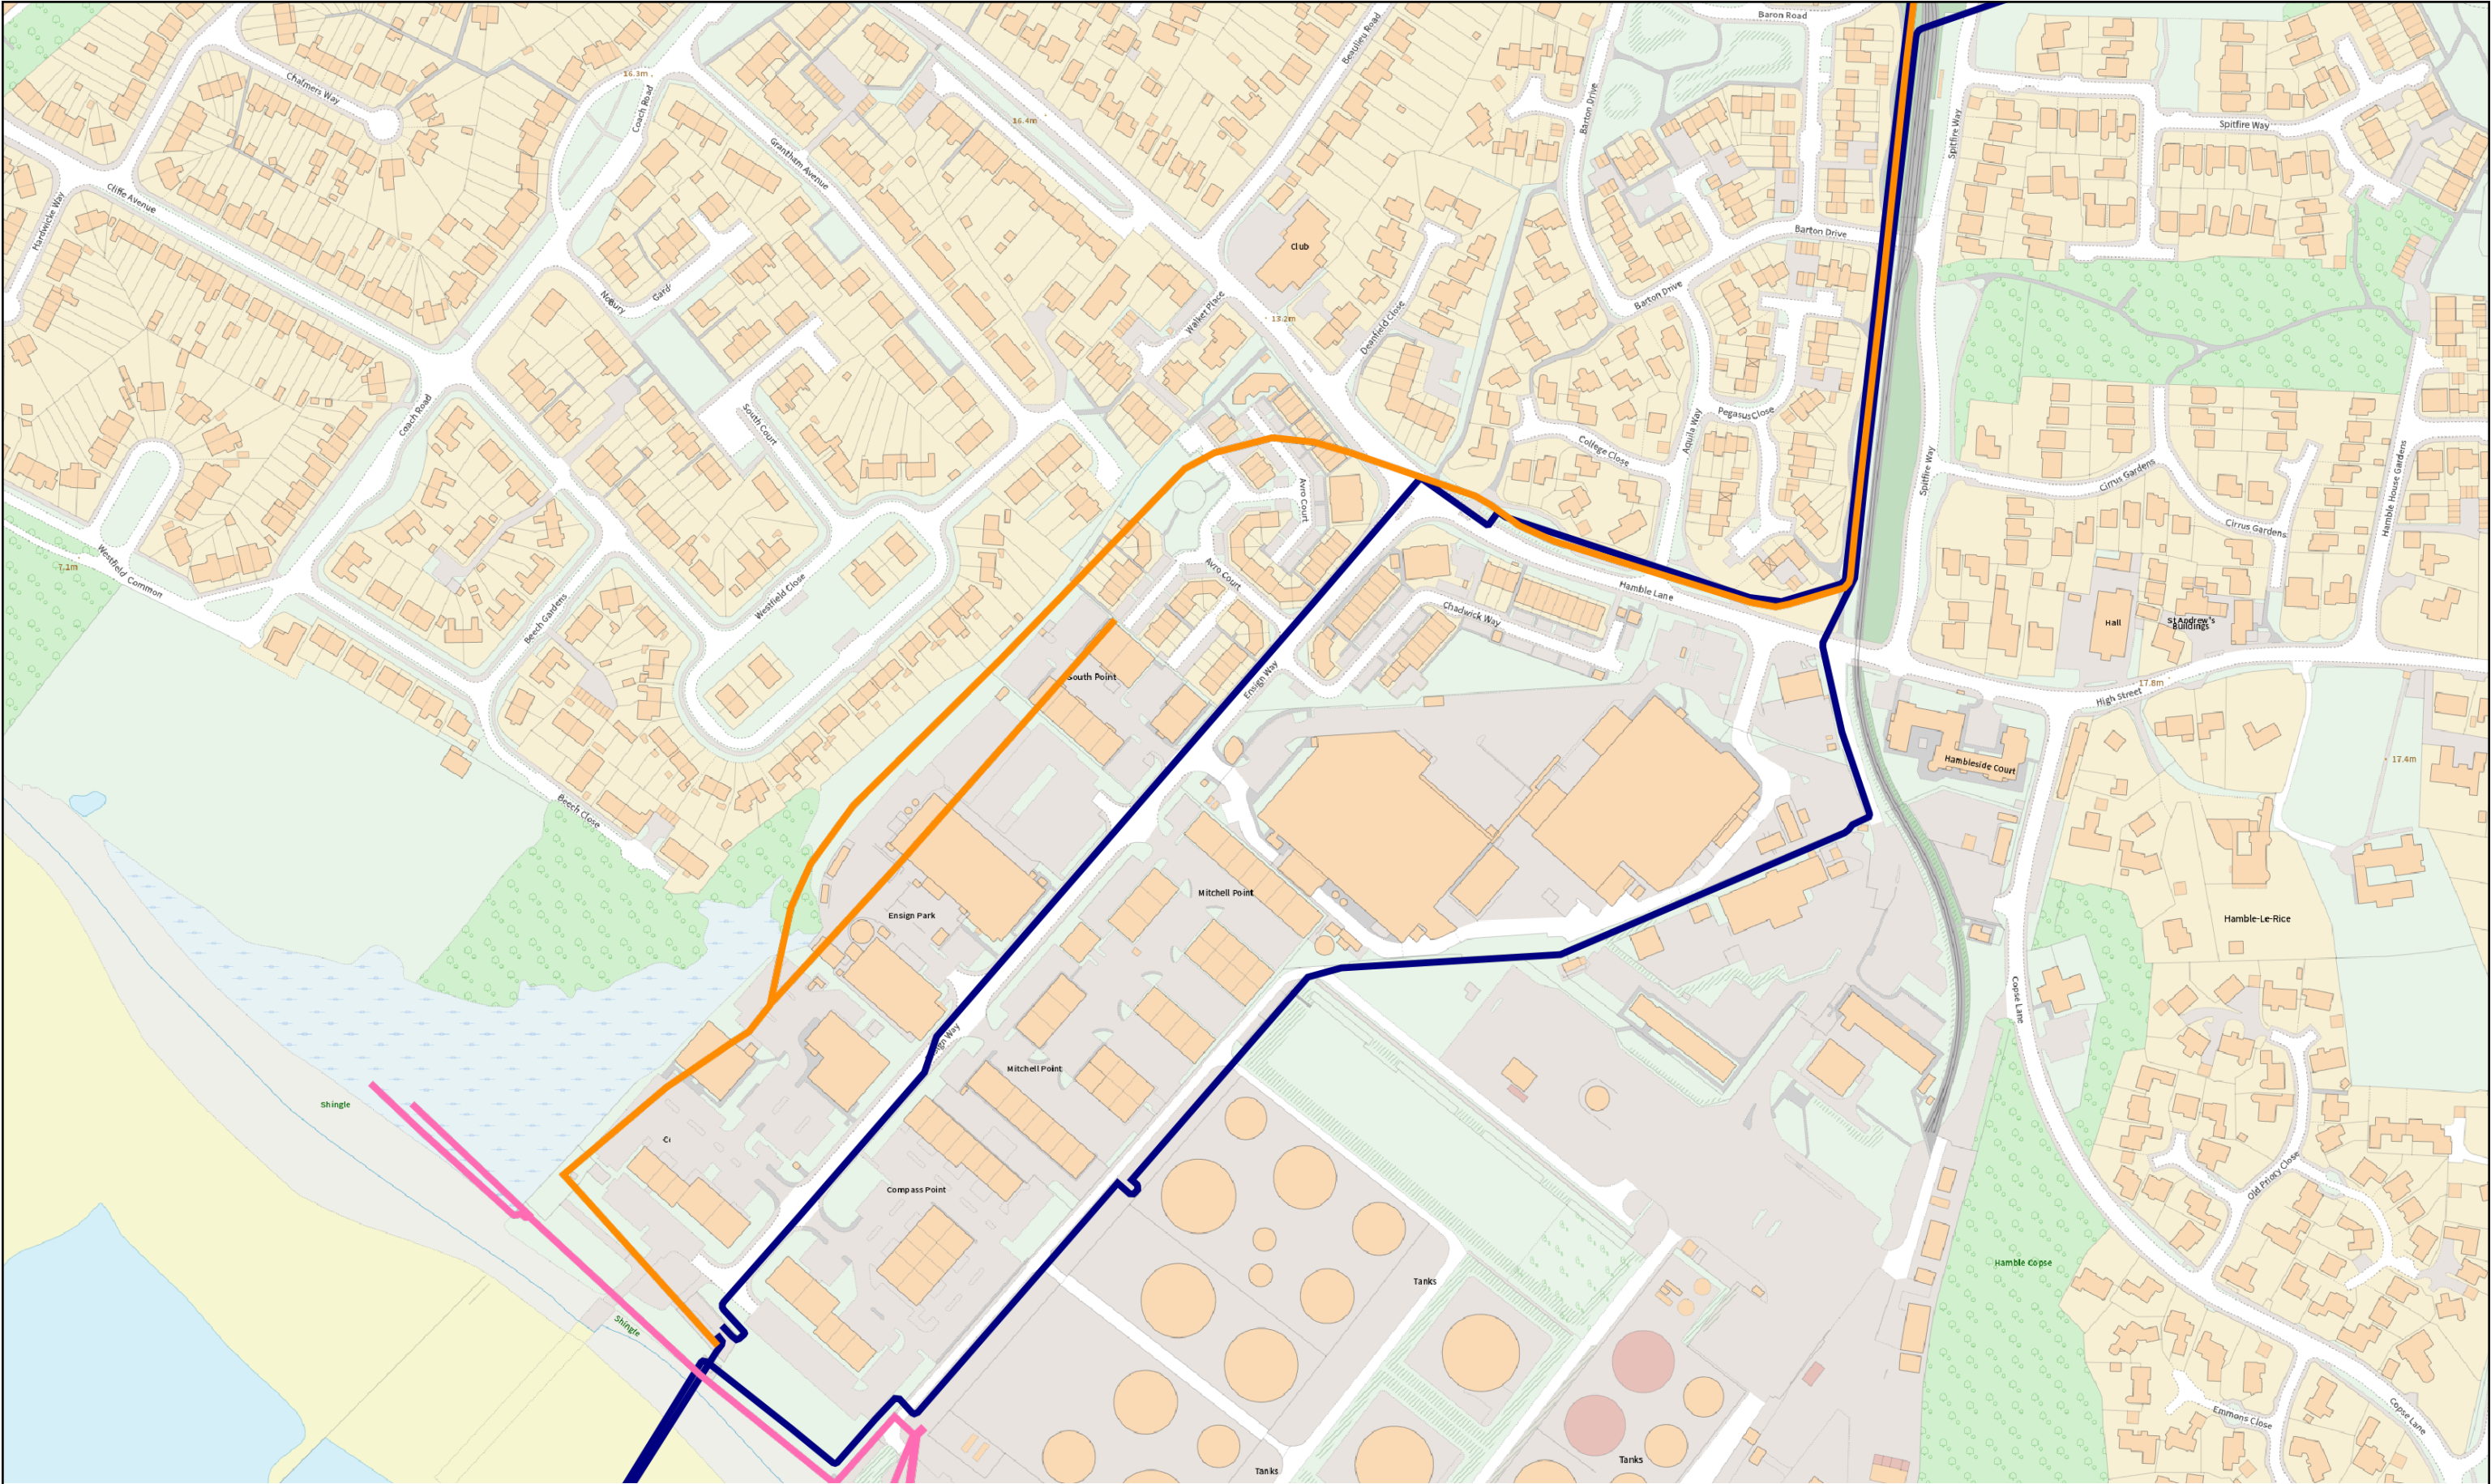

© Crown copyright and database rights 2024 Ordnance Survey Licence Number AL100005237

WARNING

This drawing is not to be used for construction purposes. The location of the pipe must be verified and pegged by the pipeline operator before any excavation or construction begins.

For further details contact:
FISHER GERMAN on 0800 136 812



Ordnance Survey
Licensed Mapping



FISHER
GERMAN

THIS DRAWING IS PROTECTED BY COPYRIGHT. IT MAY NOT BE REPRODUCED IN ANY FORM OR BY ANY MEANS FOR ANY PURPOSE WITHOUT WRITTEN PERMISSION OF FISHER GERMAN LLP CHARTERED SURVEYORS



FAWLEY TO WEST LONDON	
PN/24/97950	

Drawing Number		EASTLEIGH BC	
Issue		East	447568
Status	Checked	North	106784
Date	29/08/2024	Not to scale	

