


RE: PLANNING APPLICATION NUMBER: F/24/98003

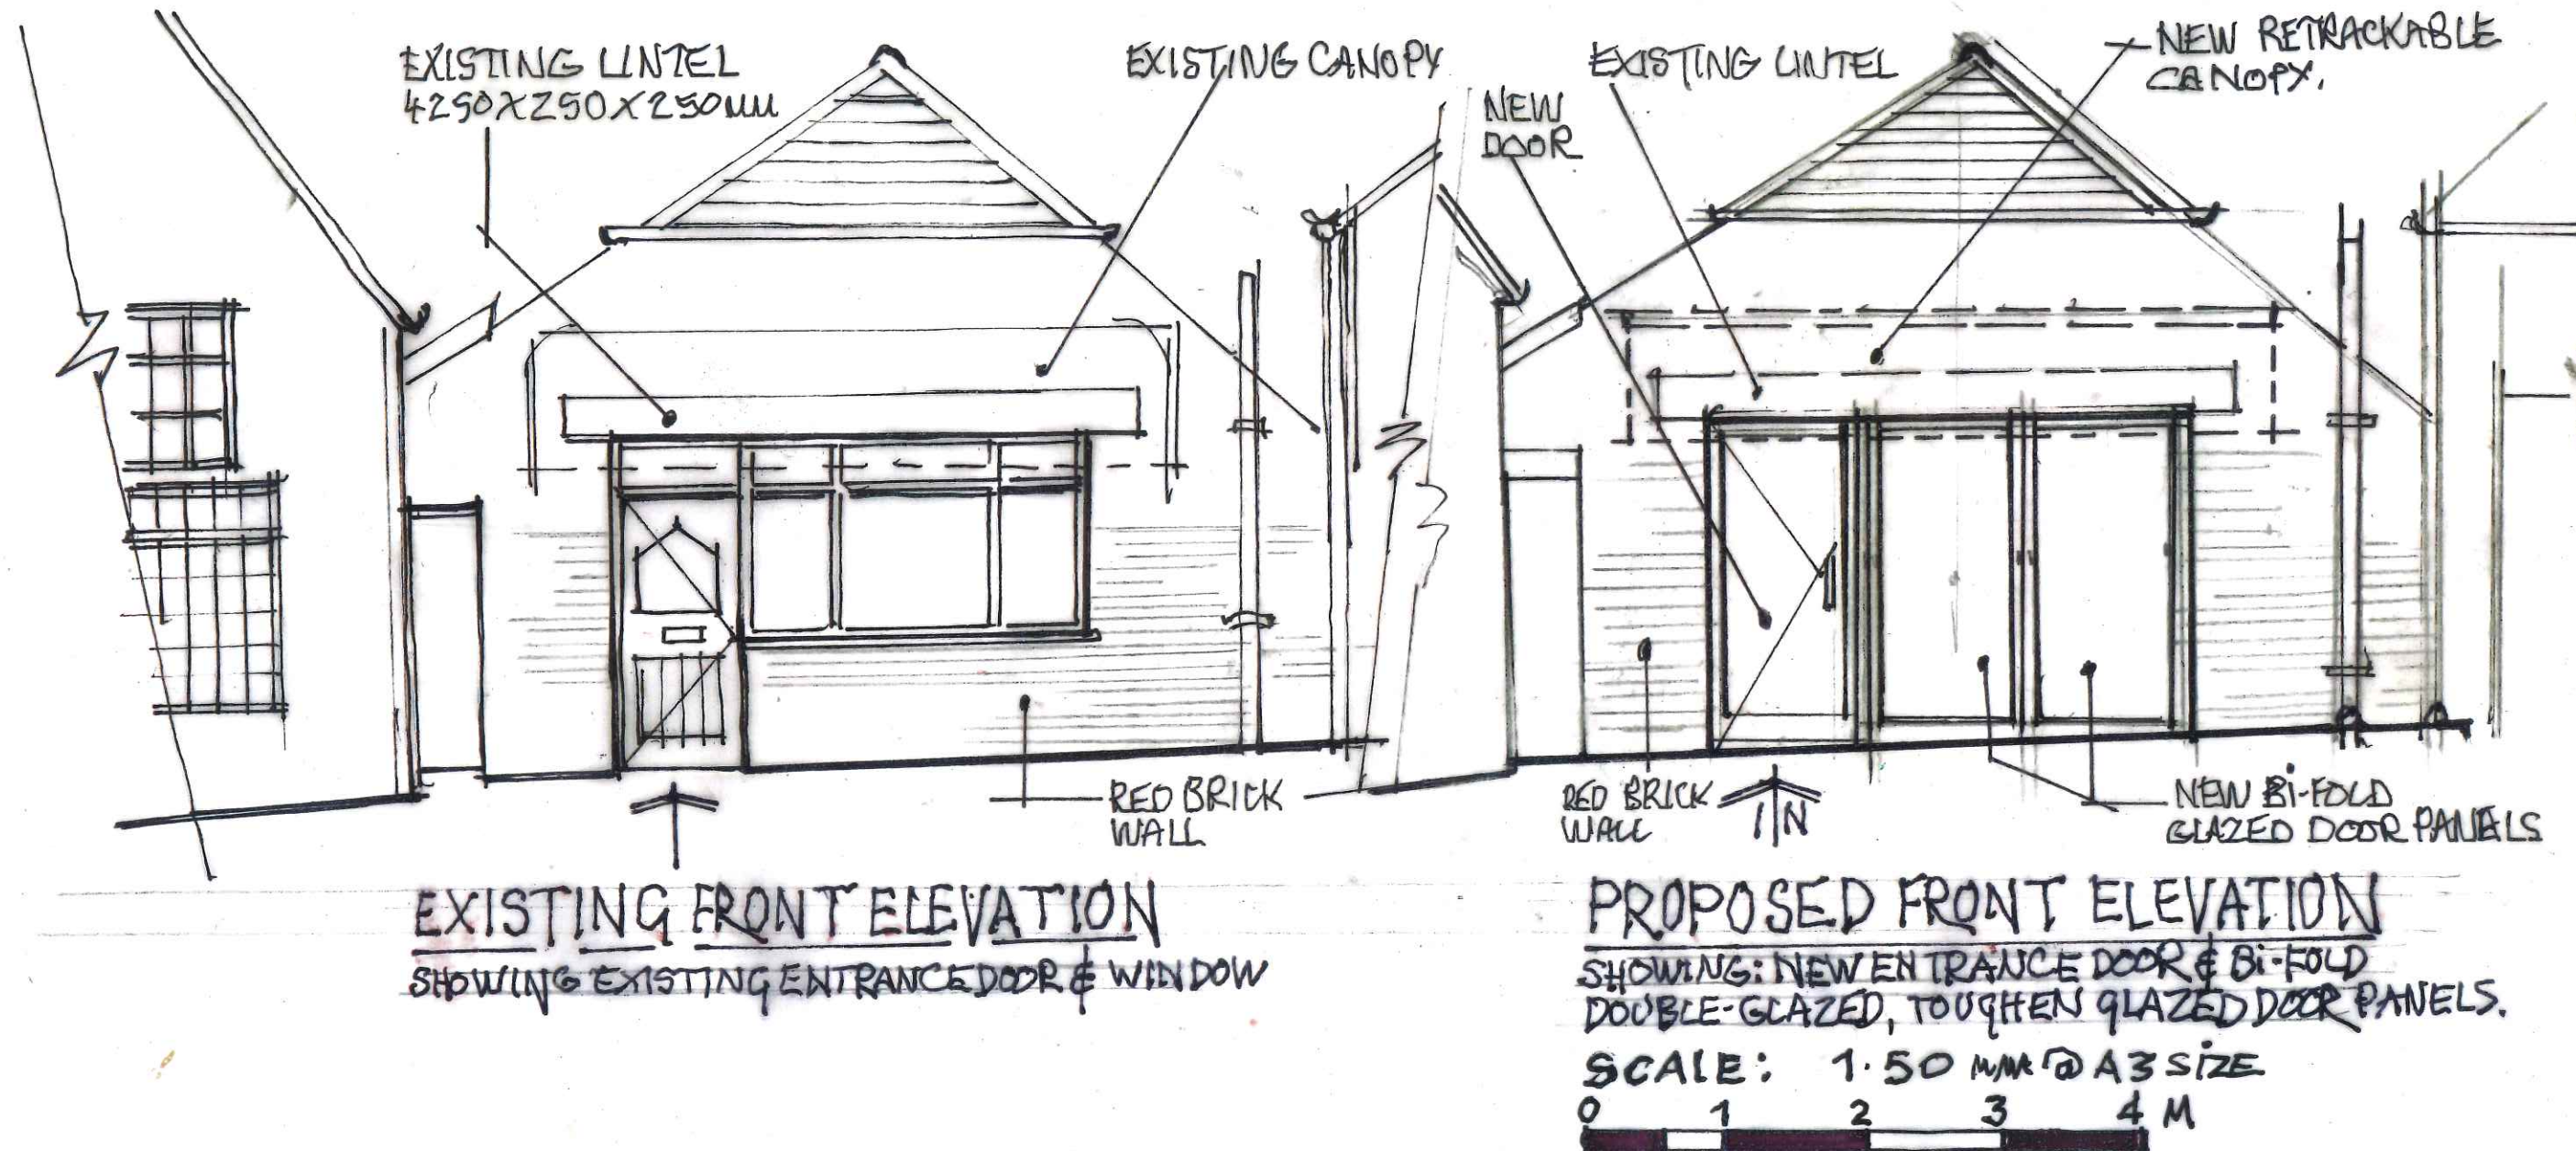

APPLICATION DESCRIPTION:

REPLACEMENT OF EXISTING DOOR WITH FULL LENGTH GLAZED DOOR WITH TWO MATCHING GLAZED BI-FOLD PANELS
[ENLARGEMENT OF EXISTING WINDOW OPENING TO THE FRONT ELEVATION ALL WITHIN THE EXISTING BRICK WIDTH OPENING]

RIVER RAT RESTAURANT
HIGH STREET . HAMBLE
SOUTHAMPTON
SO31 4HA