


101 Archers Road

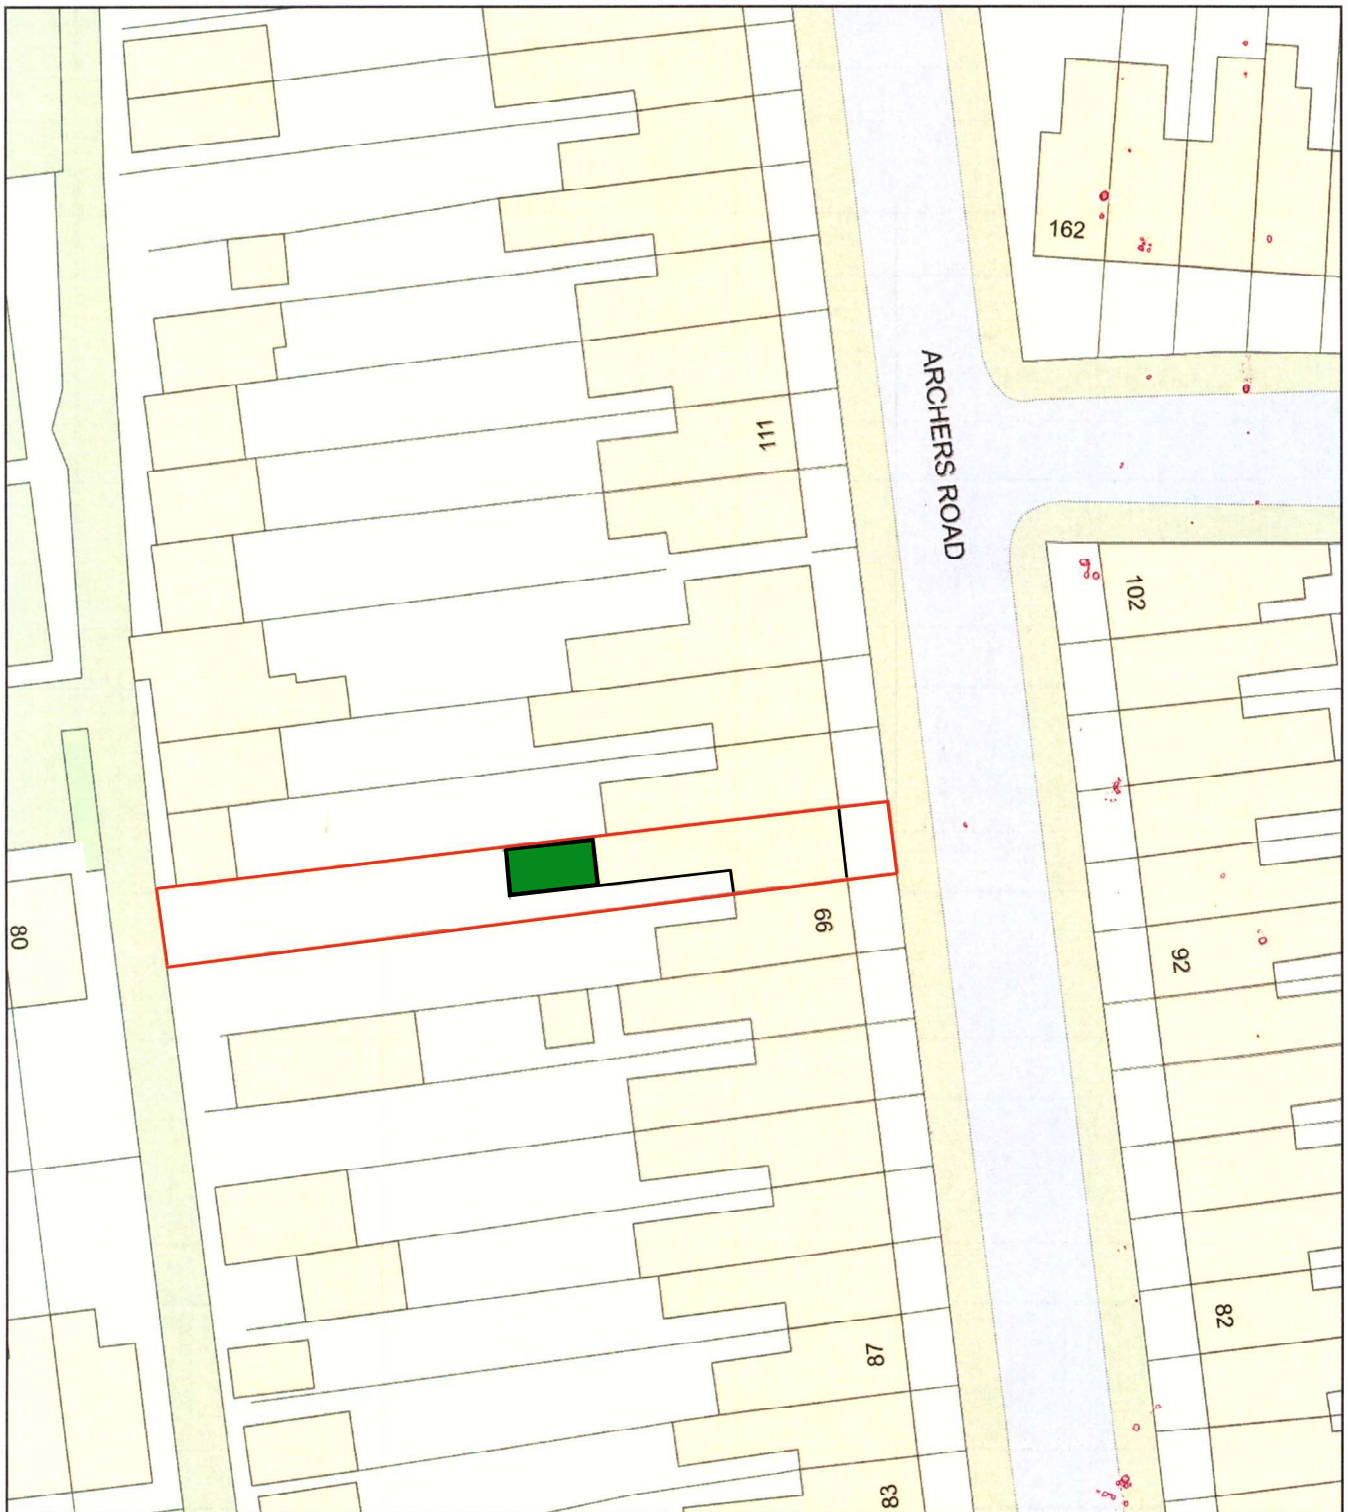

0 20
Metres



Plan Produced for: Applecore PDM

Date Produced: 30 Aug 2024

Plan Reference Number: TQRQM24243092343877

Scale: 1:500 @ A4

