


River Rat Restaurant
High Street
Hamble SO31 4HA

Application No: F/24/98003

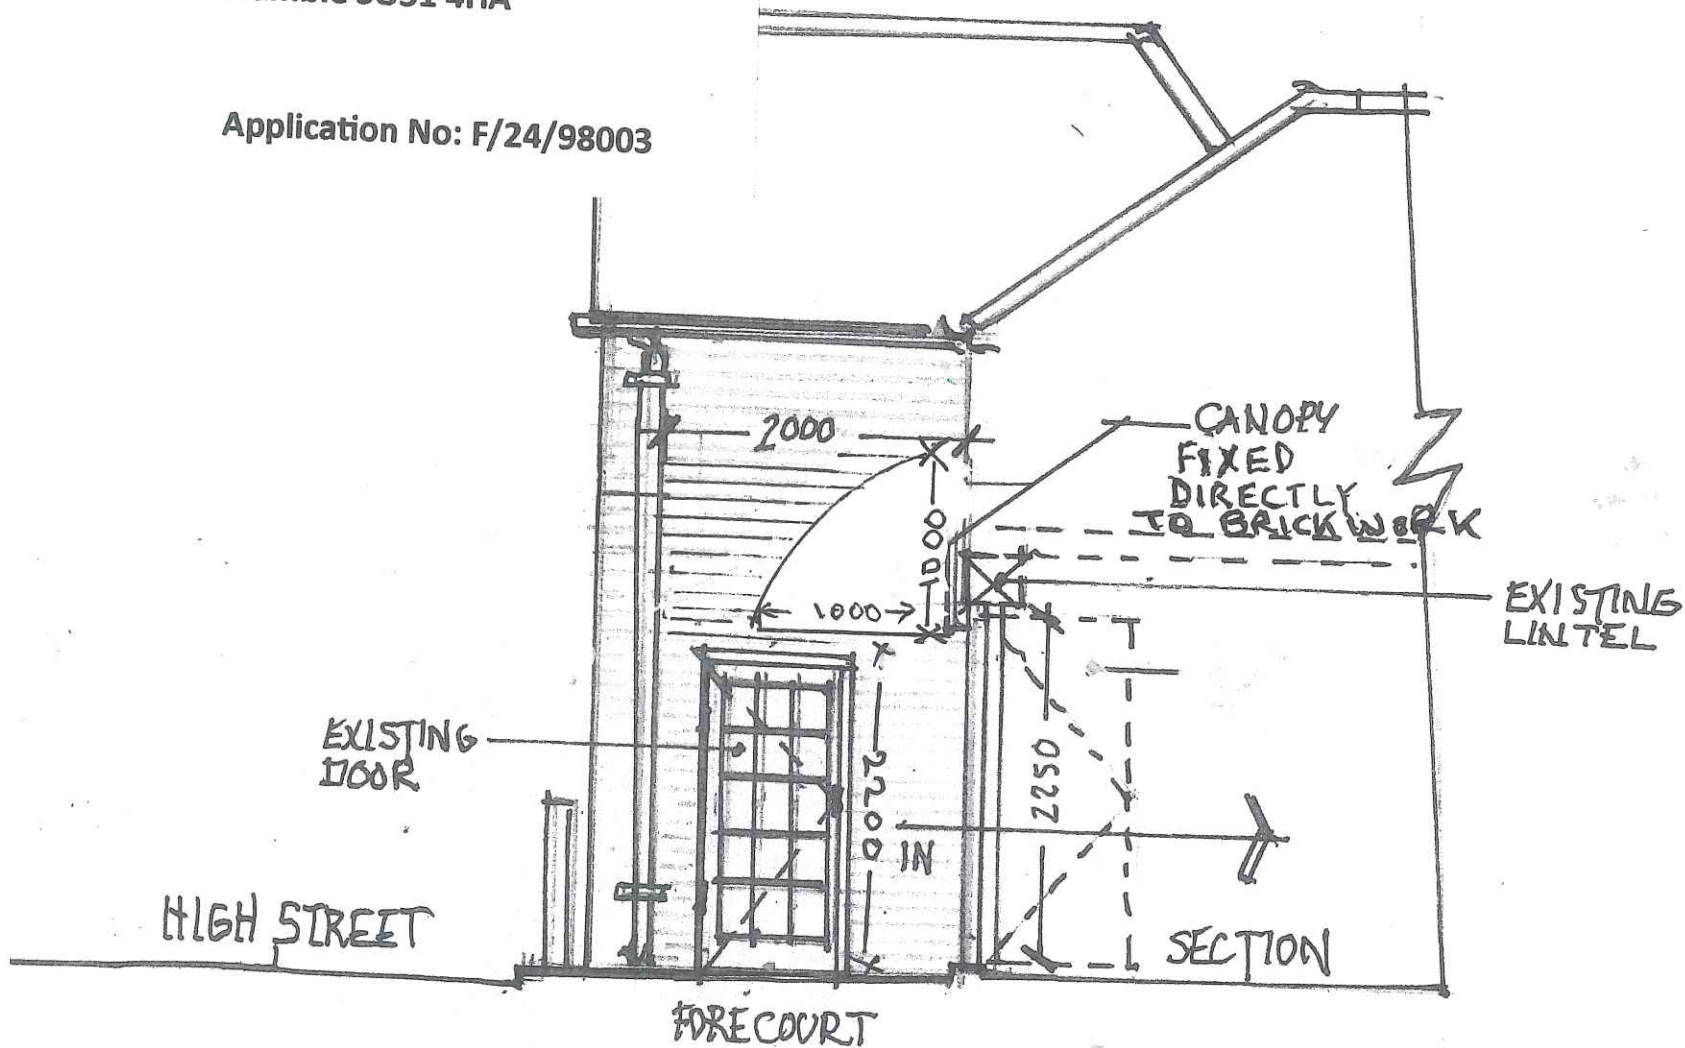

EXISTING SIDE ELEVATION
SHOWING: EXISTING FIXED CANOPY