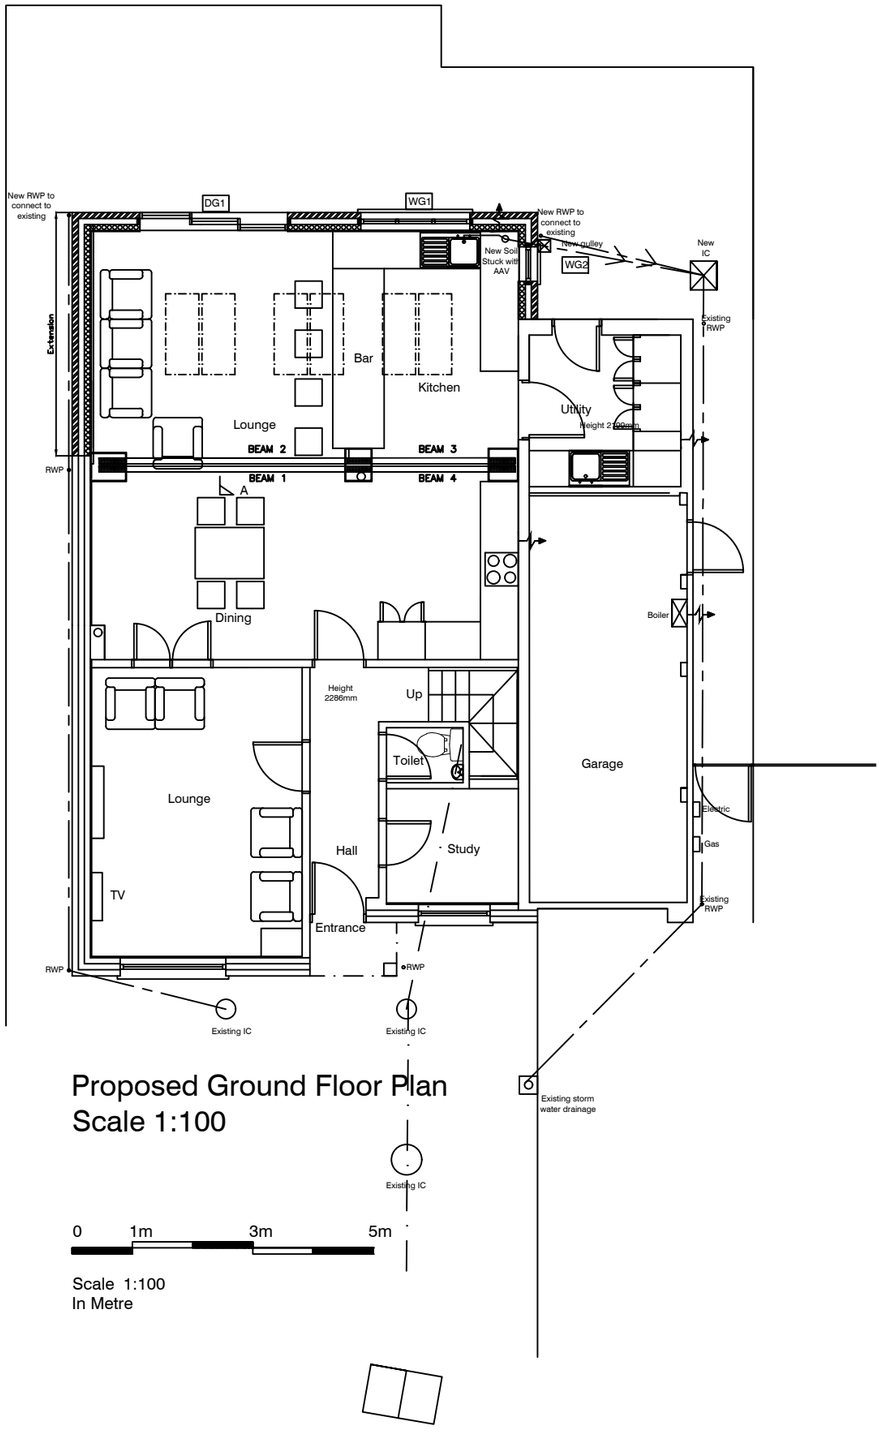

Proposed Ground Floor Plan
Scale 1:100

0 1m 3m 5m

Scale 1:100
In Metre

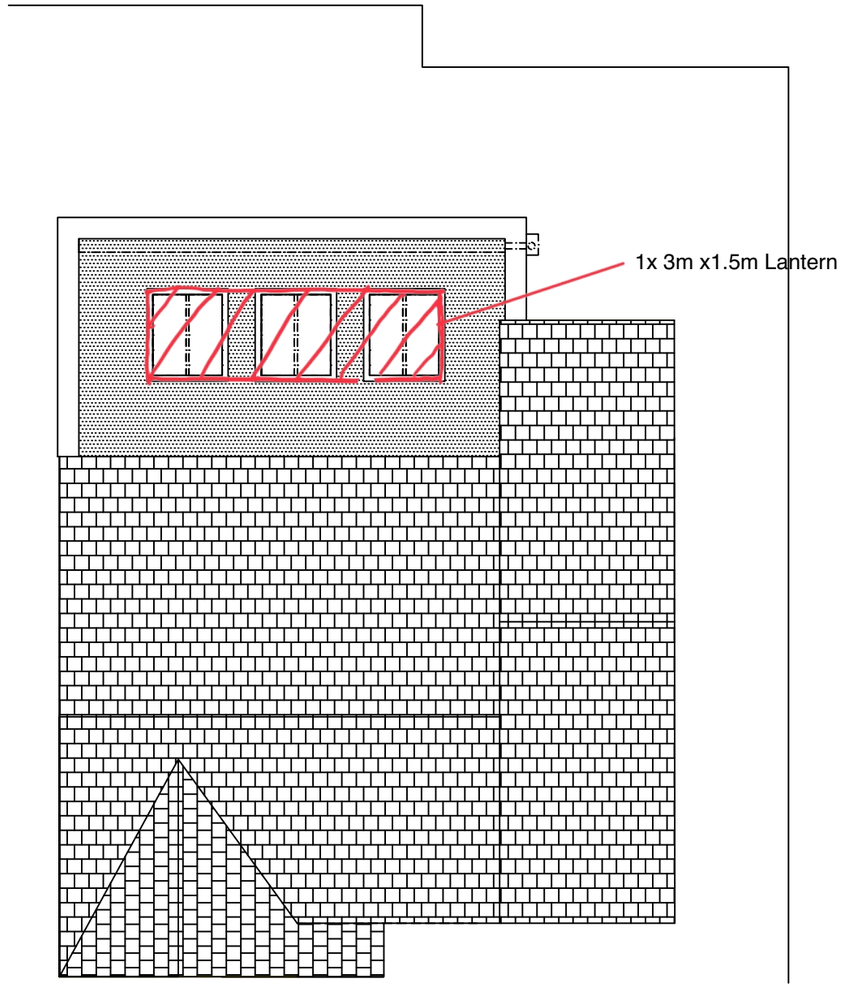

Proposed Roof Plan
Scale 1:100

0 1m 3m 5m

Scale 1:100
In Metre

NOTES:

Do not scale.
Verify all dimensions on site.
Except for planning.

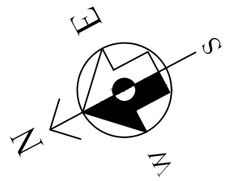

Rev	Date	Amendment	Drawn
F	27.08.2024	Revised with flat roof construction option	SMR
E	21.08.2024	Revised for Planning	SMR
D	11.07.2024	Revised with structural rafters Information added	ARC
C	01.07.2024	Revised with structural Information	ARC
B	21.05.2024	Issued for Approval	ARC
A	25.03.2024	Draft Issue for Client Approval	ARC

APEX DESIGN STUDIO
354 London Road
North End
Portsmouth
Hampshire
PO2 9JY

PROJECT:
19 Blue Star Garden
Hedge End
Southampton
SO30 2UZ

DRAWING
PROPOSED
GROUND FLOOR & ROOF PLAN

Drawn: ARC

Date: 25/03/2024

Job number	Drawing number		Revision	Scale
202401	AB	001	F	1:100 @A3