


112 Church Road Location Plan

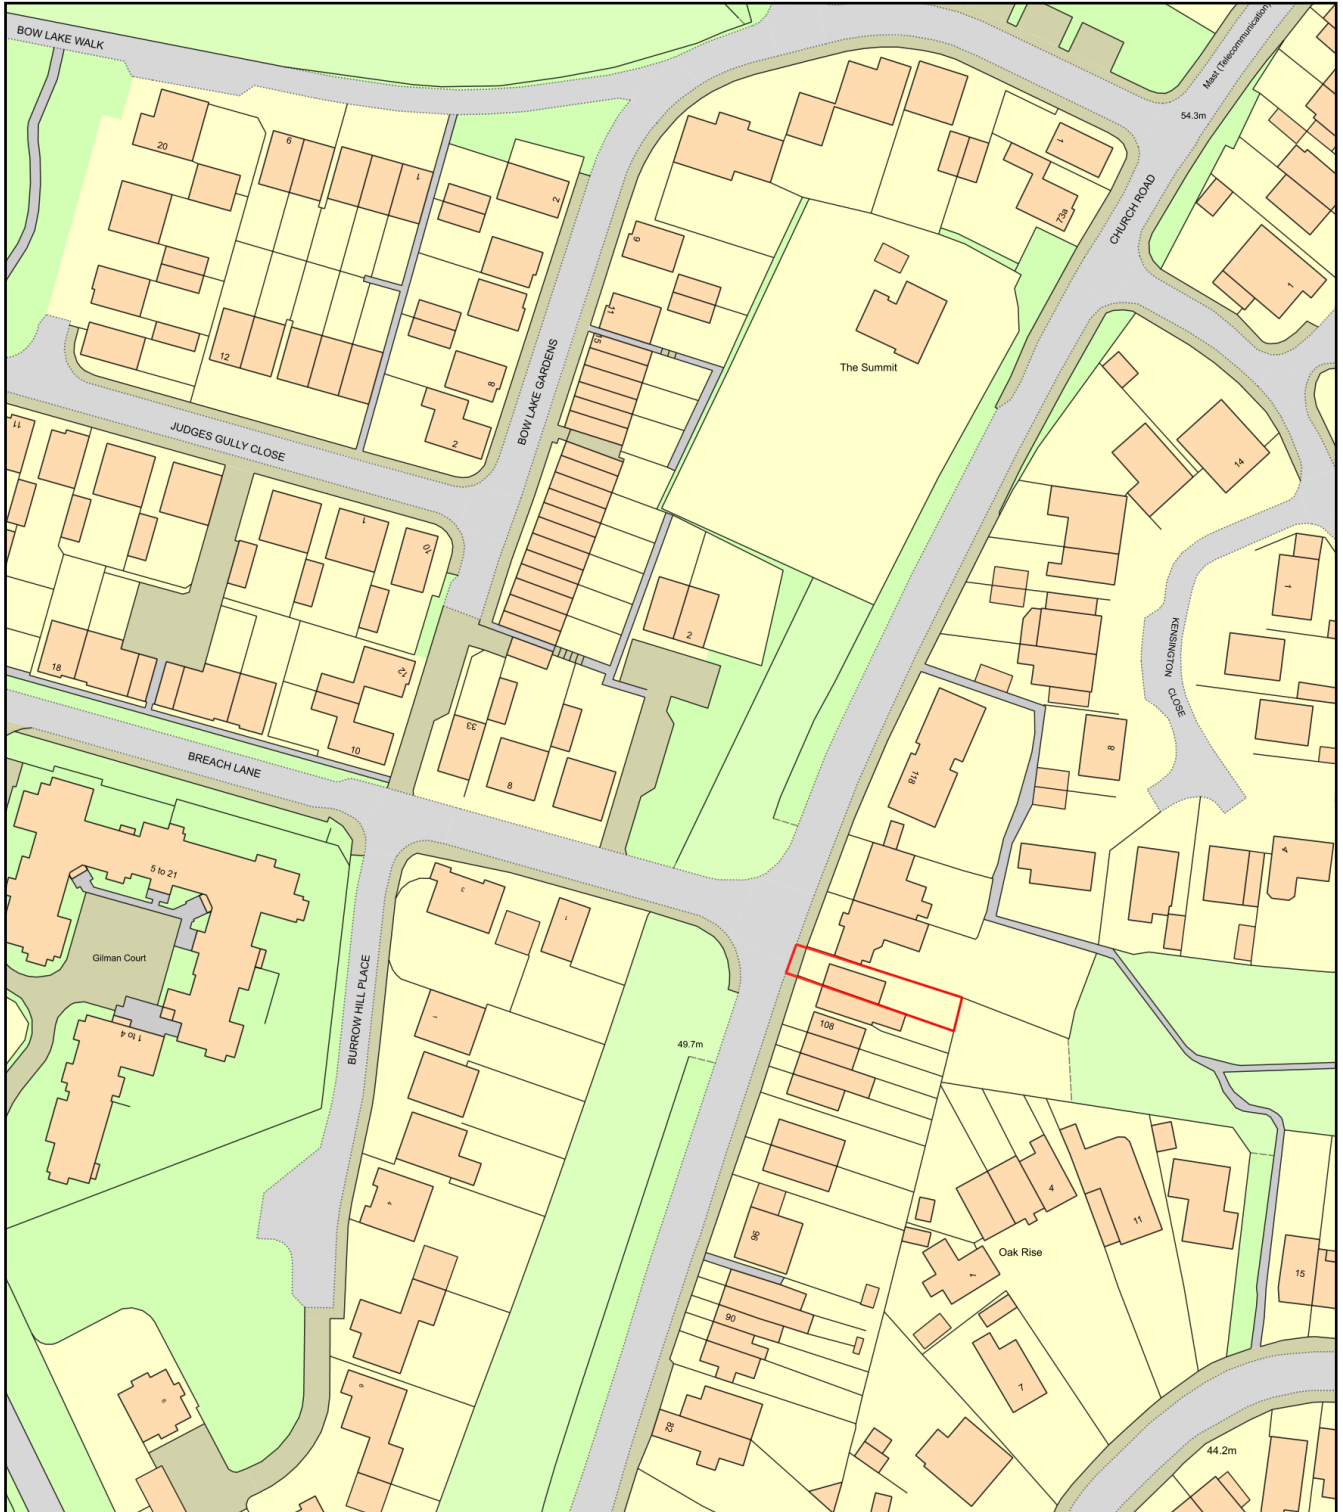

0 50
Metres



Plan Produced for: Mrs Lisa Murphy
Date Produced: 31 Aug 2024
Plan Reference Number: TQRQM24244125501612
Scale: 1:1250 @ A4