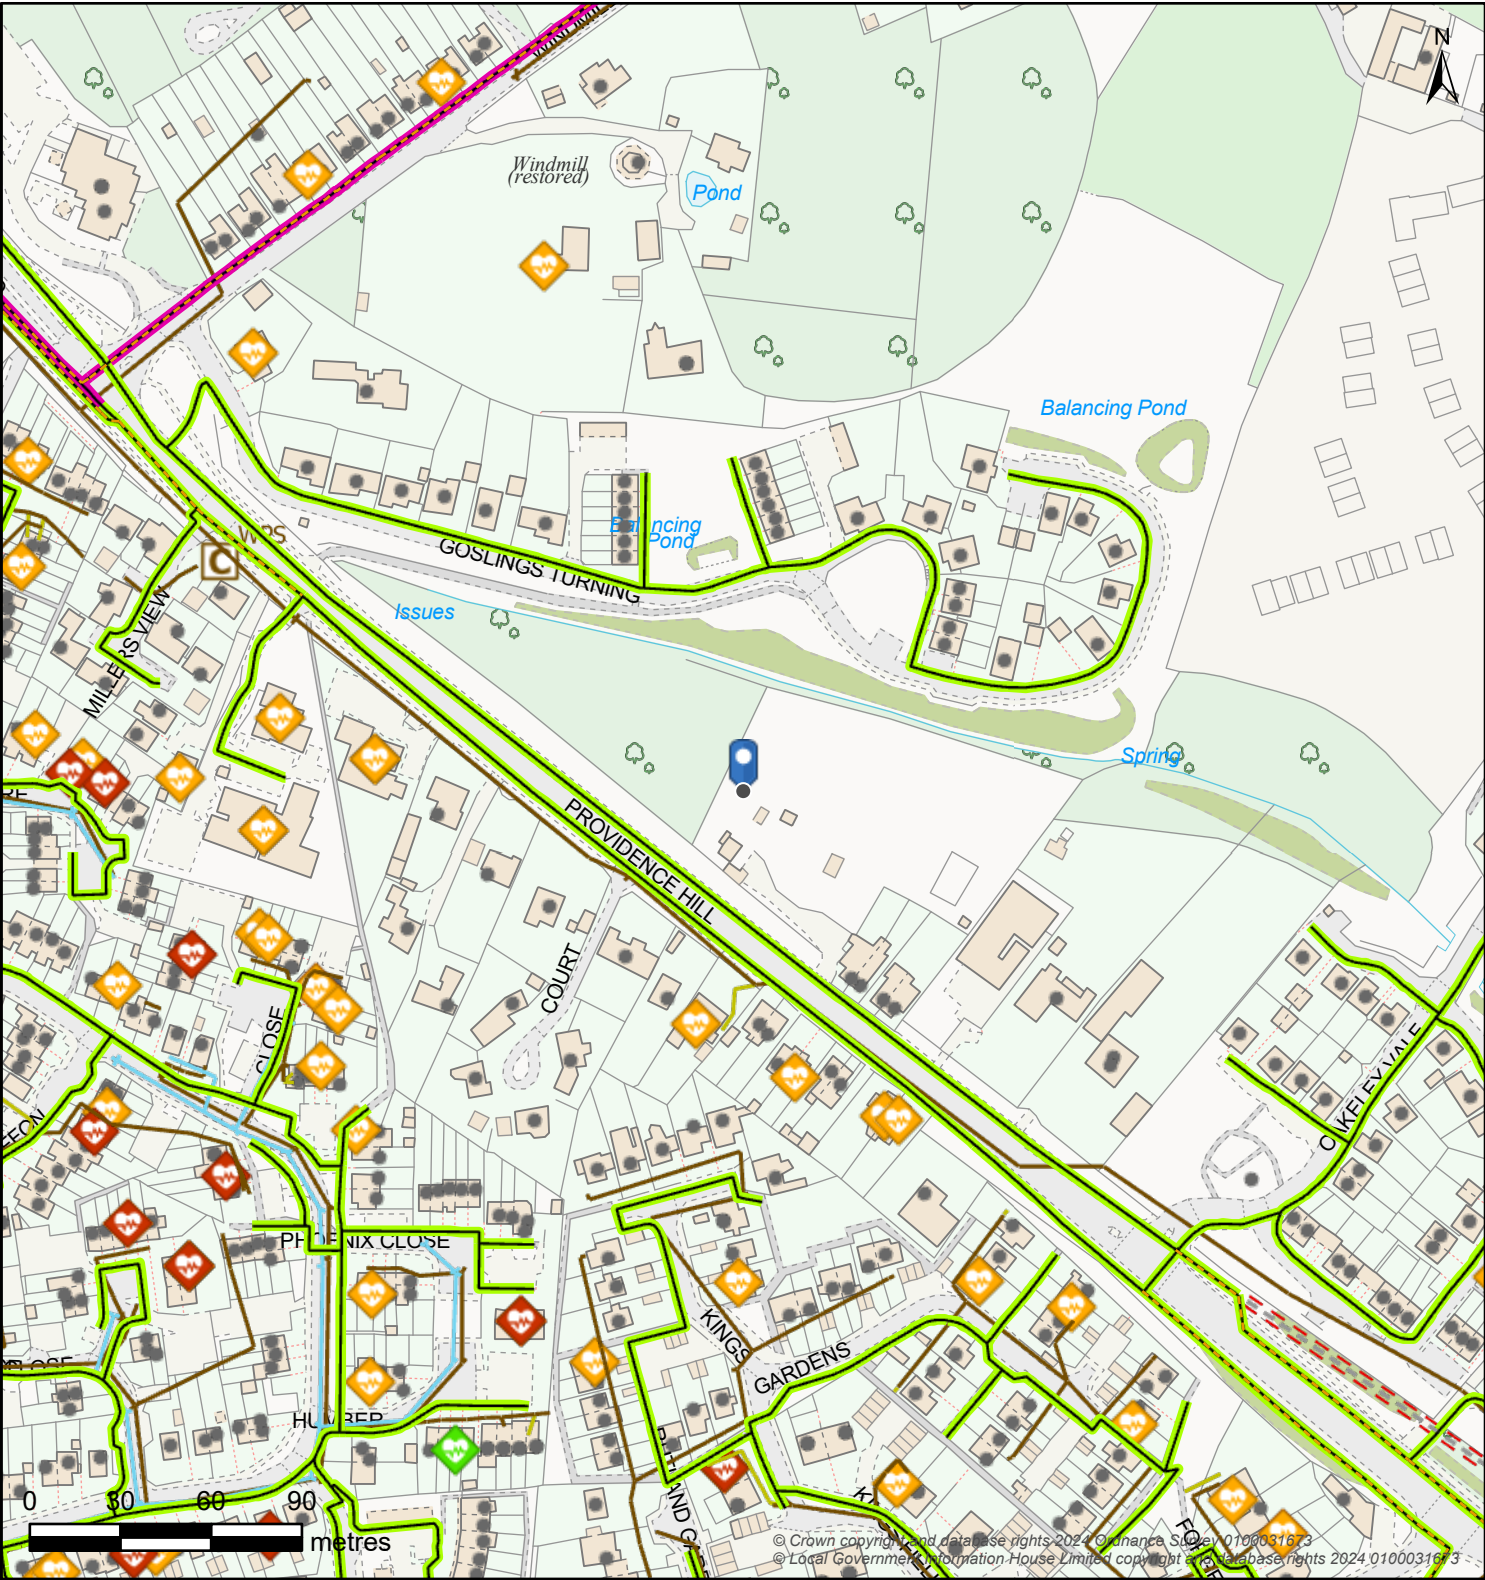


 
 
 
 
 
 
 


Map Title: SW Print

Printed By: Gemma.Clifton
Date Printed: 12/08/2024
Map Scale: 2500

The information provided is believed to be correct but is provided on an 'as is' basis and without any warranty or condition express or implied, statutory or otherwise as to its quality or fitness for purpose. Actual positions of assets should always be determined on site.



Boundary Box		Break Pressure Tank		Capped End		Hydrant		
	Boundary Box	 BPT	Break Pressure Tank		Capped End	 Emptying Plug	 Fire Hydrant	 WOH Washout Hydrant
Pressure Monitoring		Service Reservoir		Meter		Valve - Controllable		
	Logger	 Covered	 Tower	 Meter		 Open Valve	 Closed Valve	 Stop Tap
Site				Valve - Flow				
 Abstraction Point	 Supply Works	 AV Air Valve	 NRV Non-Return Valve	 WO Washout Empty Valve				
 Booster Station	 Transfer Station	Valve - Pressure			Pipe Bridge			
 Surface Reservoir	 Underground Source	 PRV Pressure Reducing Valve	 PSV Pressure Sustaining Valve			 Pipe Bridge		
Water Pipe				Water Area				
 Communication	 Trunk	 Decommissioned		 Water Supply Zone		 District Meter Area		
 Distribution	 Raw	 Discolouration						
 Non-Potable	 Private							