



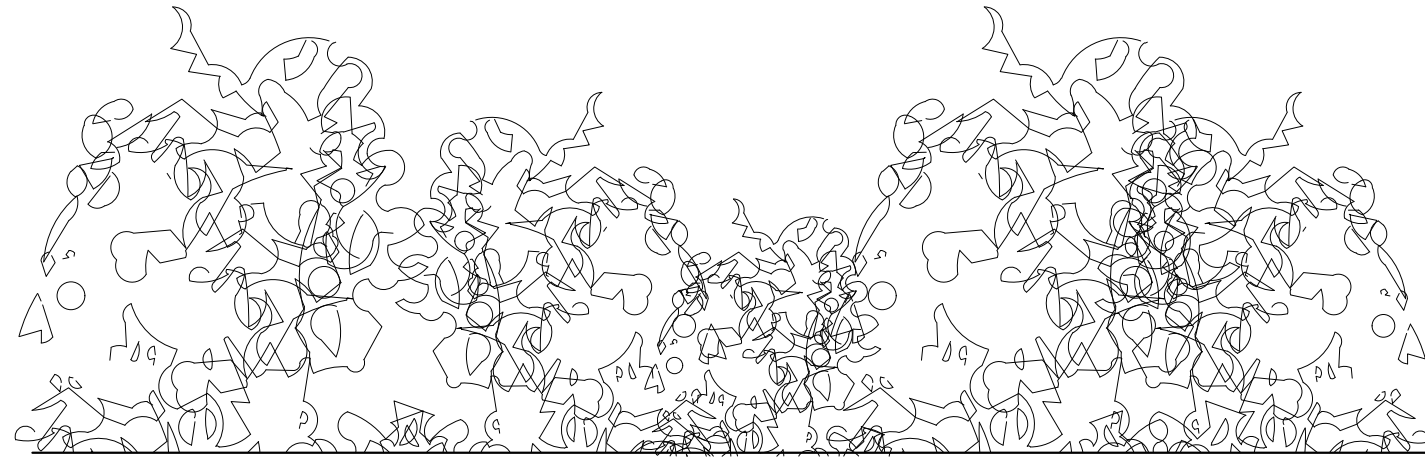

Elevation - As Existing 1:50

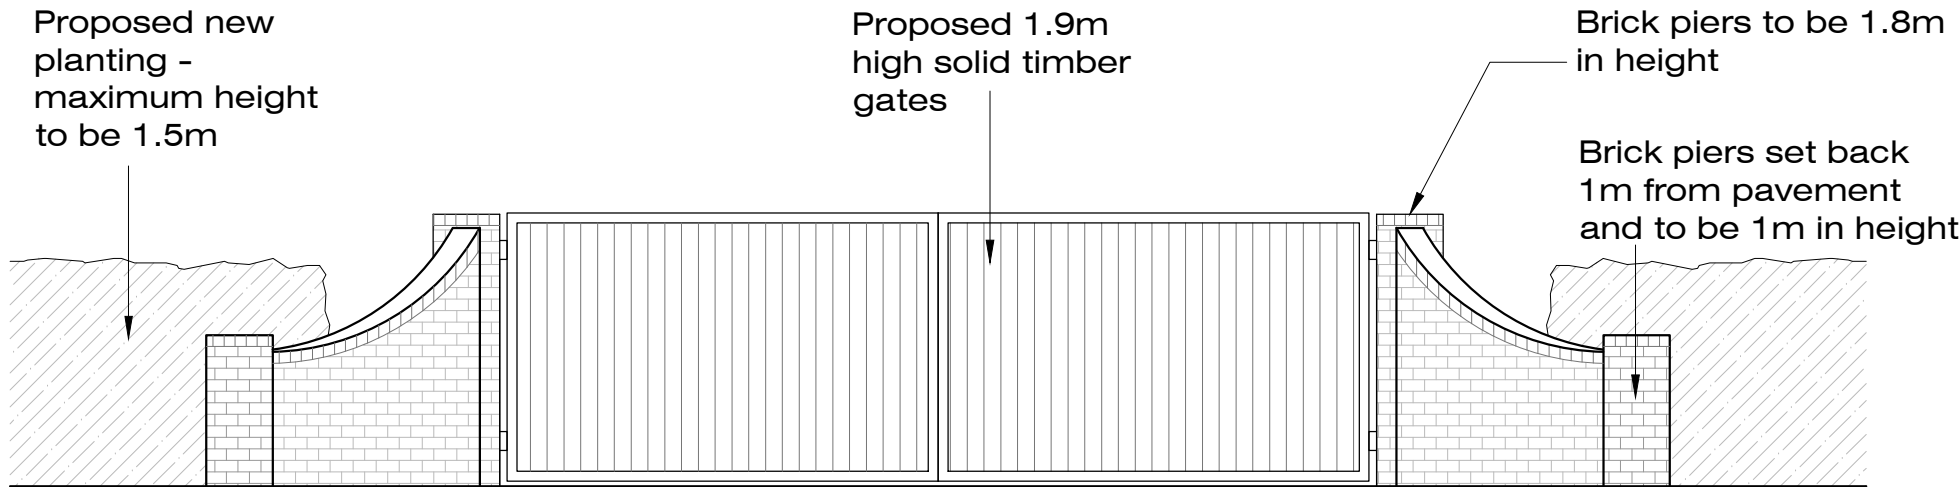

Entrance Elevation - As Proposed 1:50



-	Issued for Planning Application	NJ	16-04-24
Rev.		By	Date
Wildern Architecture Ltd The Hawthorns, 105 Dibles Road, Warsash, Southampton, SO31 9JL 07920 260758 Project Hound Corner Fruit Farm, Hamble Lane, Netley Abbey, Southampton, SO31 5FT Client Mr P Harding			
Title Entrance Elevations - As Existing and Proposed			
Date	Aug 23	Drawn By	NJ
Job No.	Drawing No.	Scale	Revision
W18-022	103	1:50@A1	-