





NOTE: THIS DRAWING IS NOT A SPECIFICATION OF WORK AND IS ONLY FOR THE PURPOSE OF GAINING TOWN PLANNING AND BUILDING REGULATION APPROVALS. ALL DIMENSIONS MUST BE CHECKED ON SITE BEFORE COMMENCEMENT OF WORK

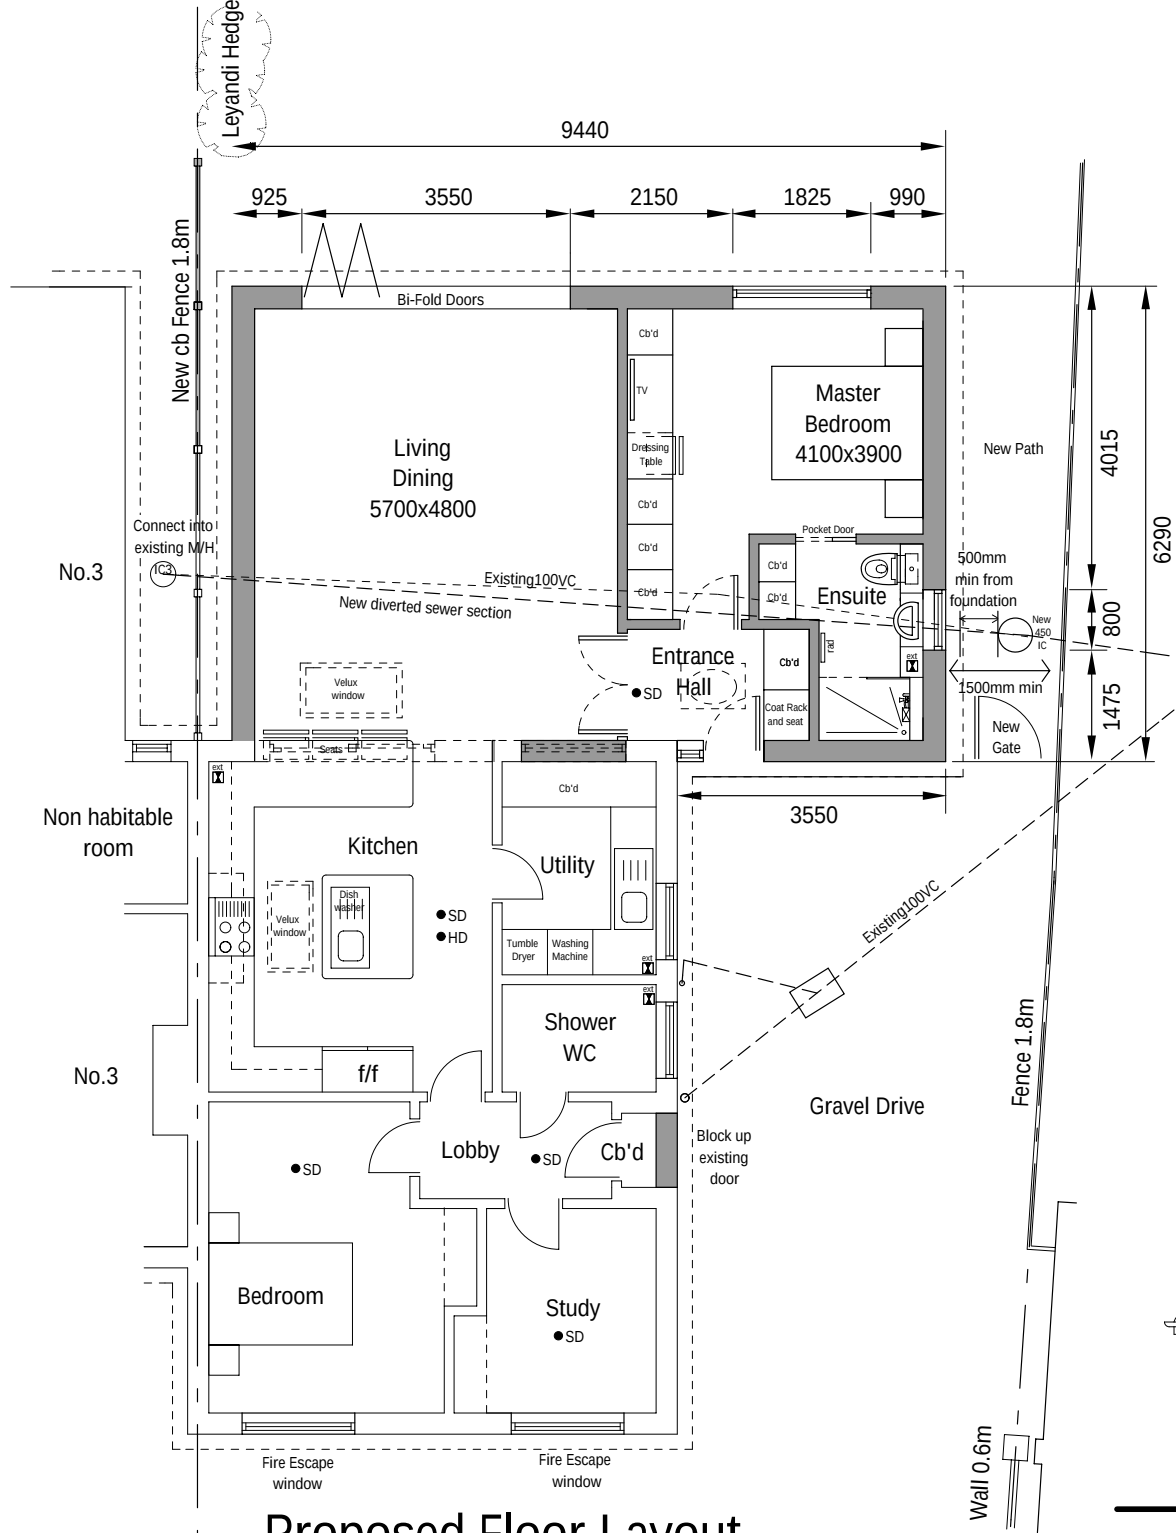


Proposed Floor Layout

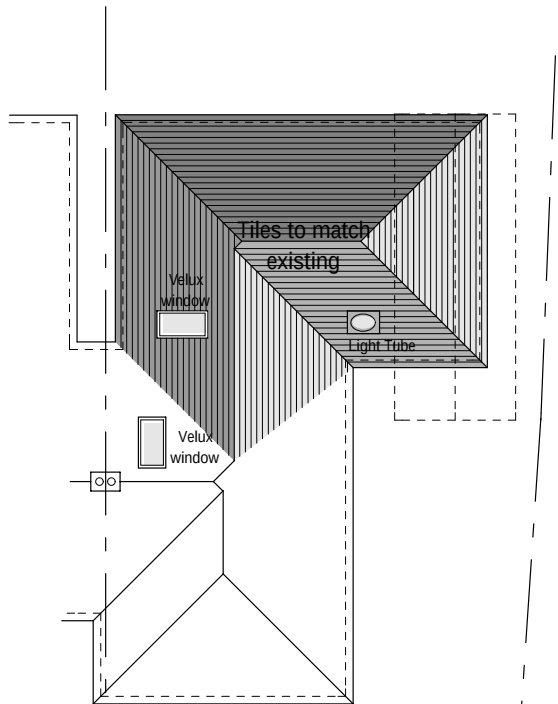


Proposed roof layout

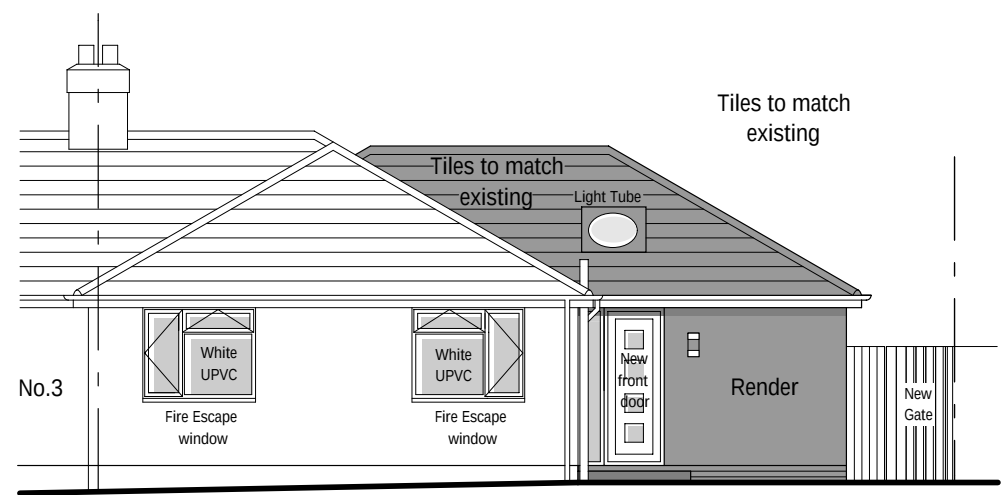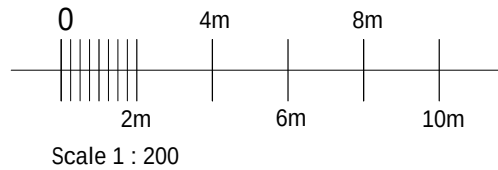


Proposed Front View

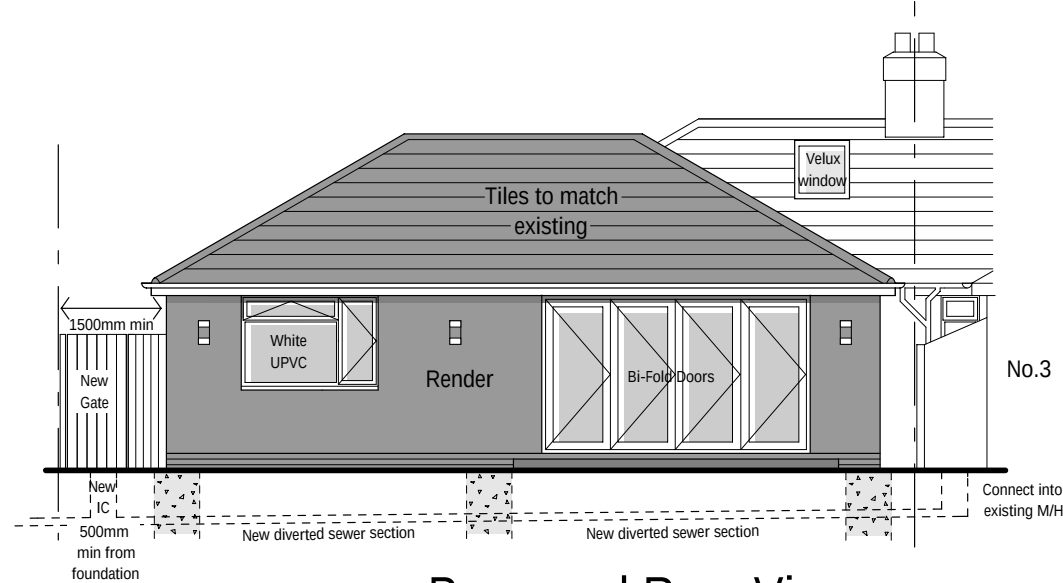


Proposed Rear View

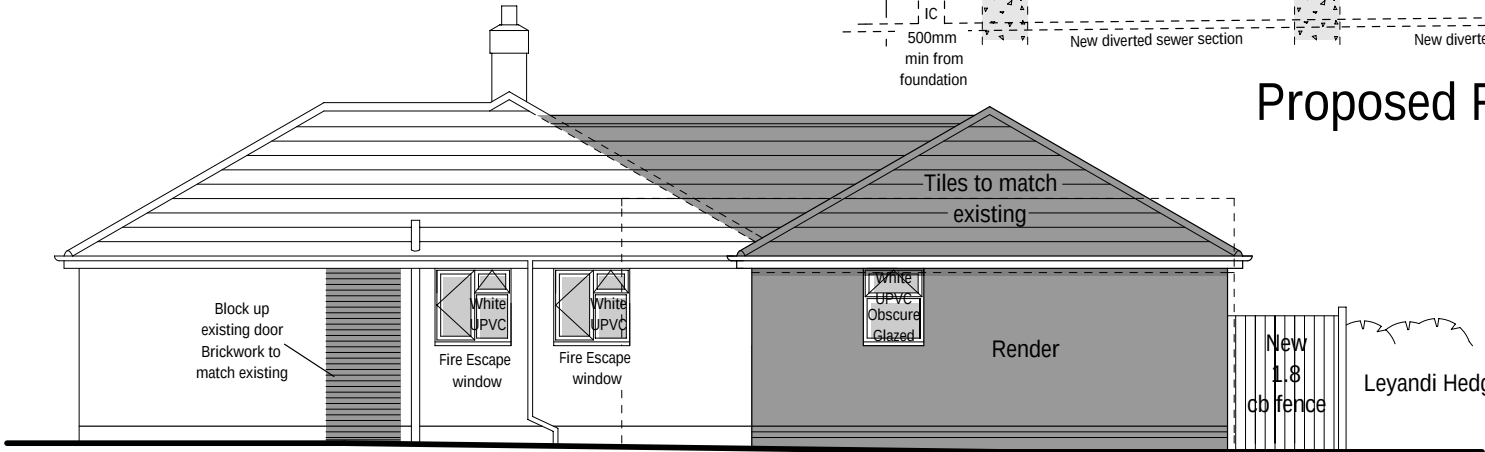

Proposed Side View

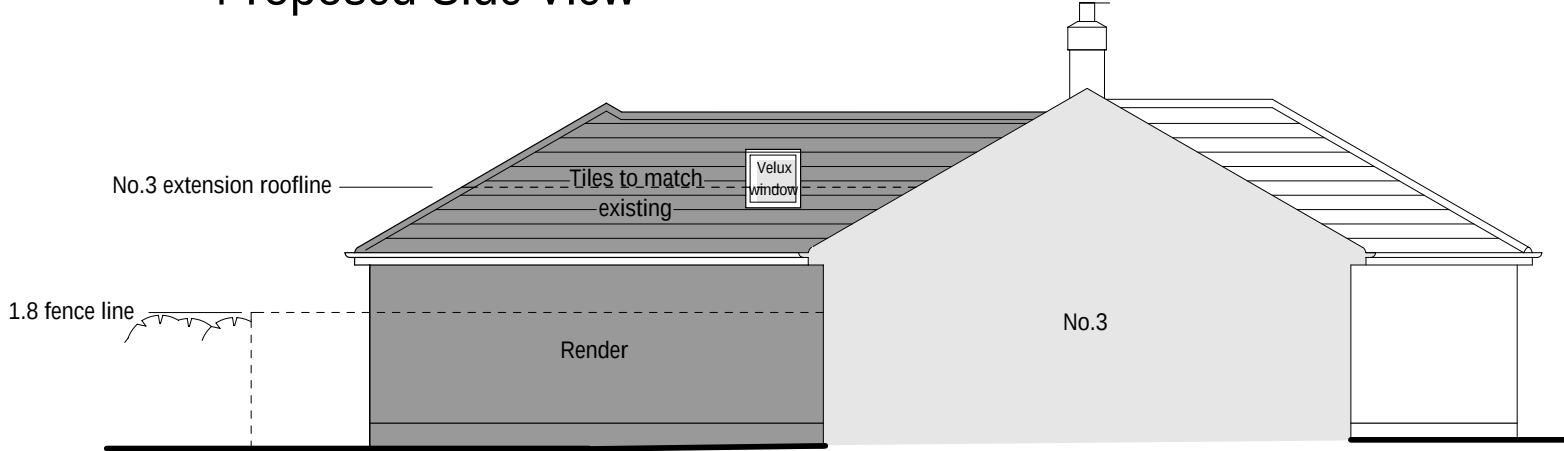

Proposed Side View

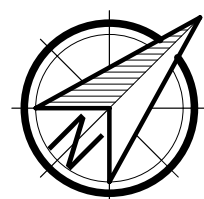

1 Regent Road
Chandlers Ford
Eastleigh, Hants
SO53 2GT

SCALE 1:100 & 1:200

A3

DRAWING No 06022024 DSC 1A3 REV5

THIS DRAWING IS THE COPYRIGHT OF BOTH CREATIVE PARTNERSHIP AND MAY NOT BE COPIED ALTERED OR REPRODUCED IN ANY FORM OR PASSED TO A THIRD PARTY WITHOUT THE WRITTEN CONSENT OF BOTH CREATIVE PARTNERSHIP