




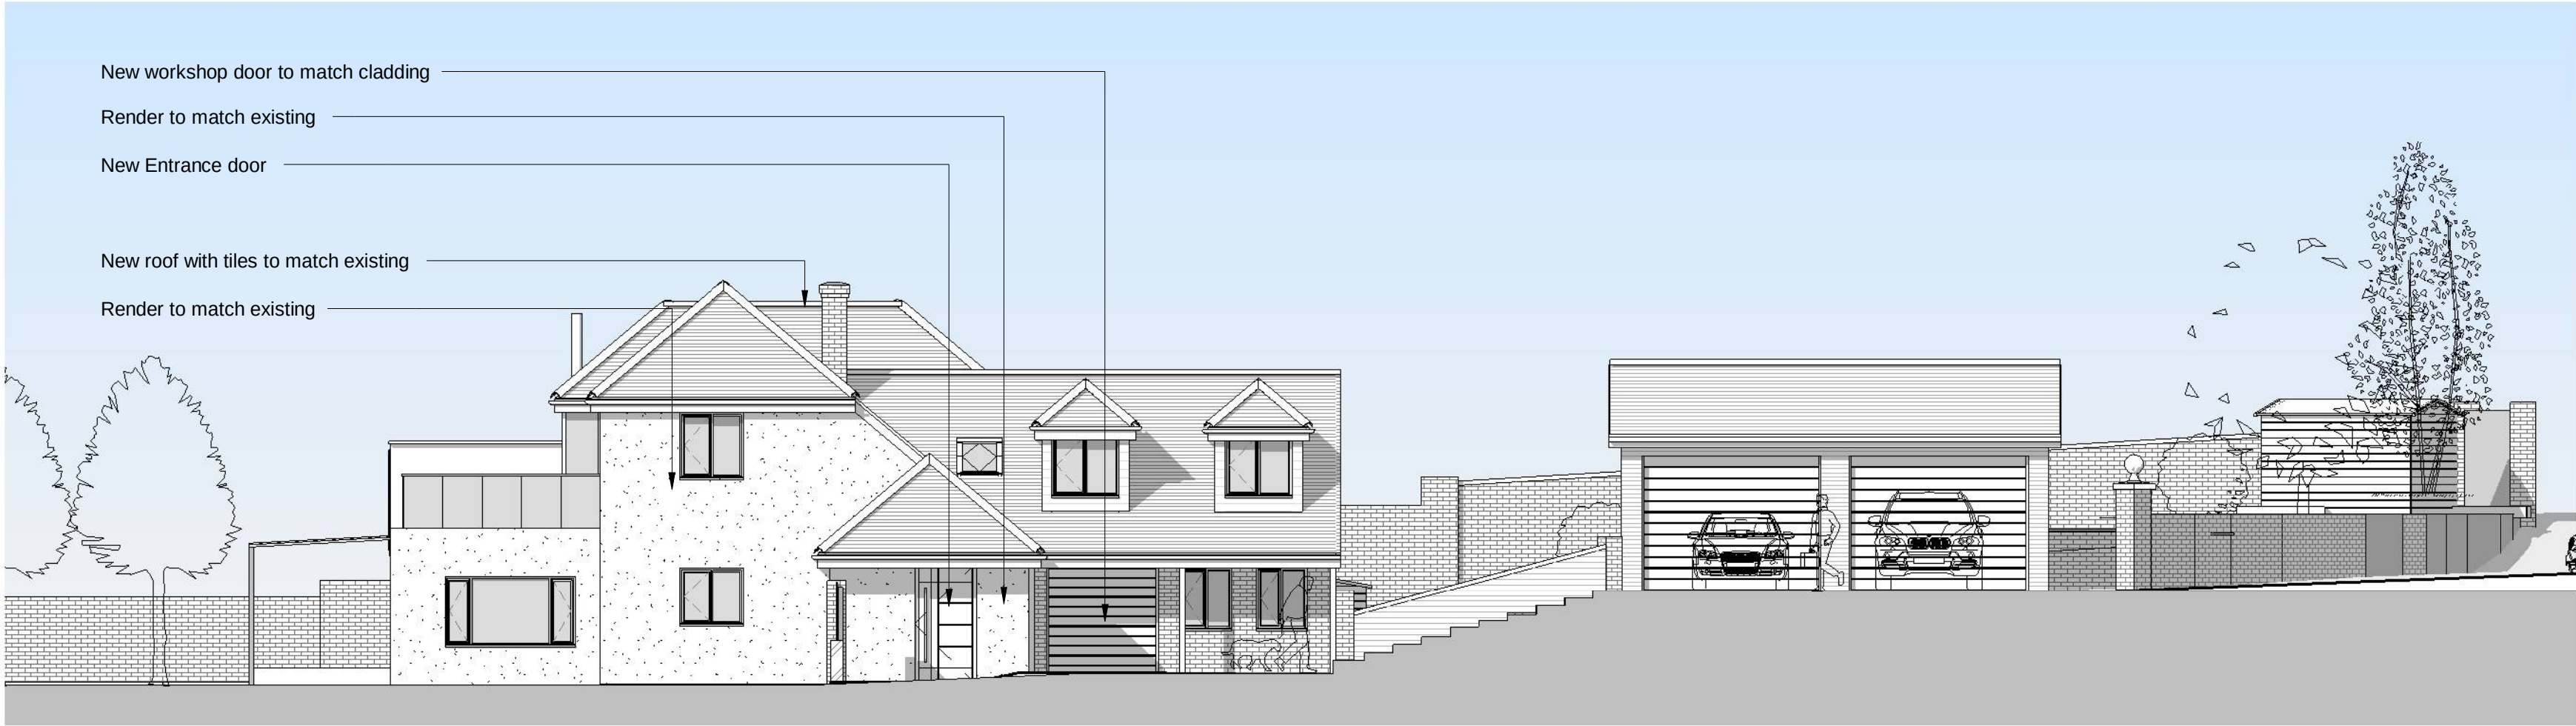


Front (North) Elevation as Proposed
1 : 100

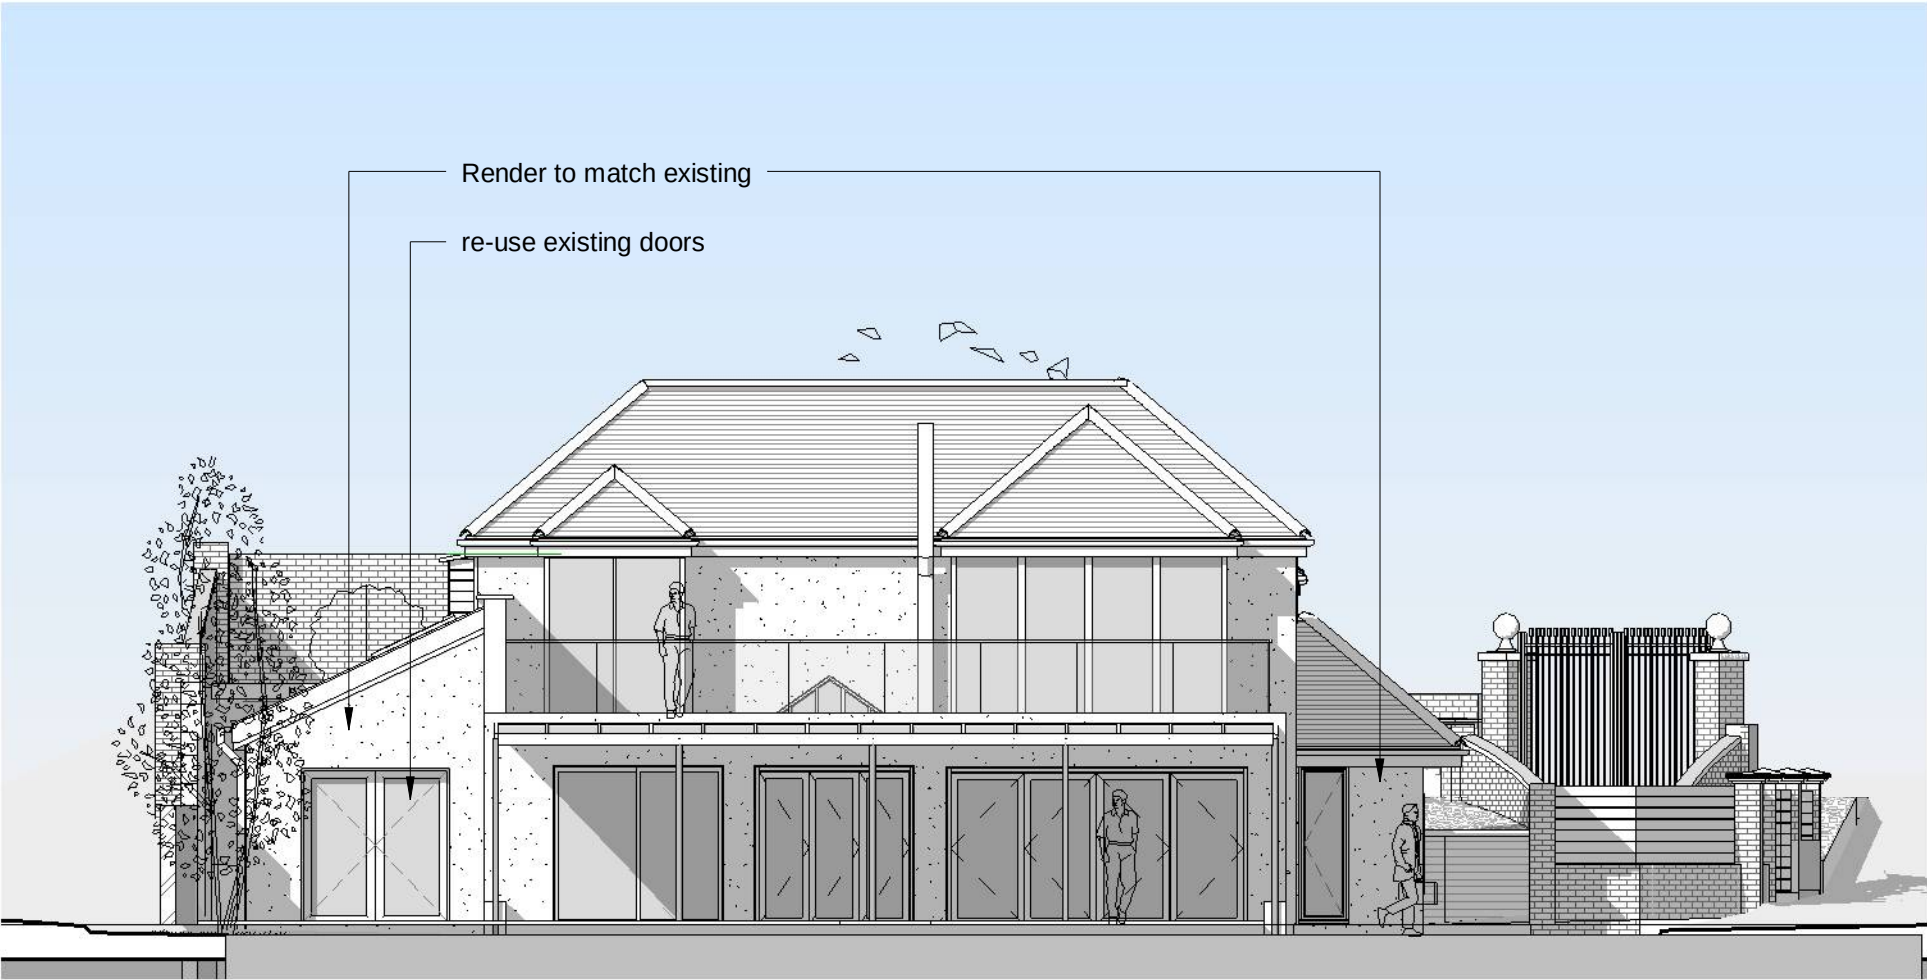


Garden (East) Elevation as Proposed
1 : 100

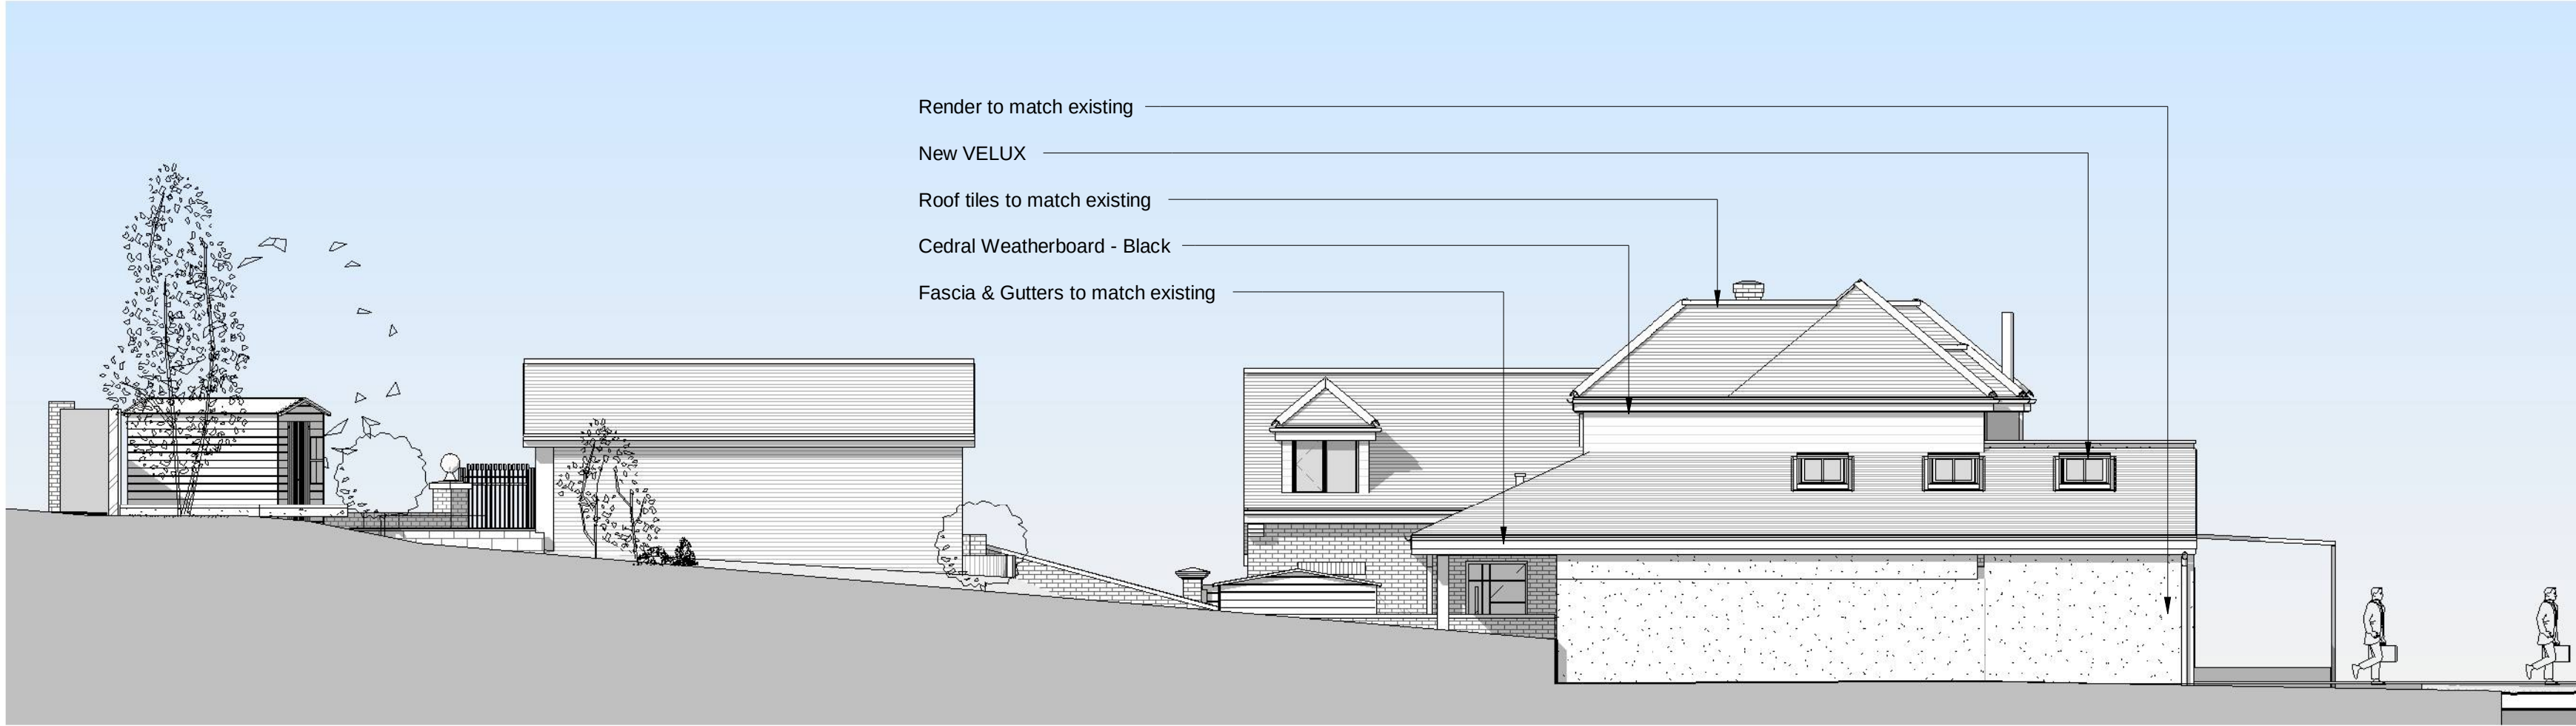

Green Lane (South) Elevation as Proposed
1 : 100

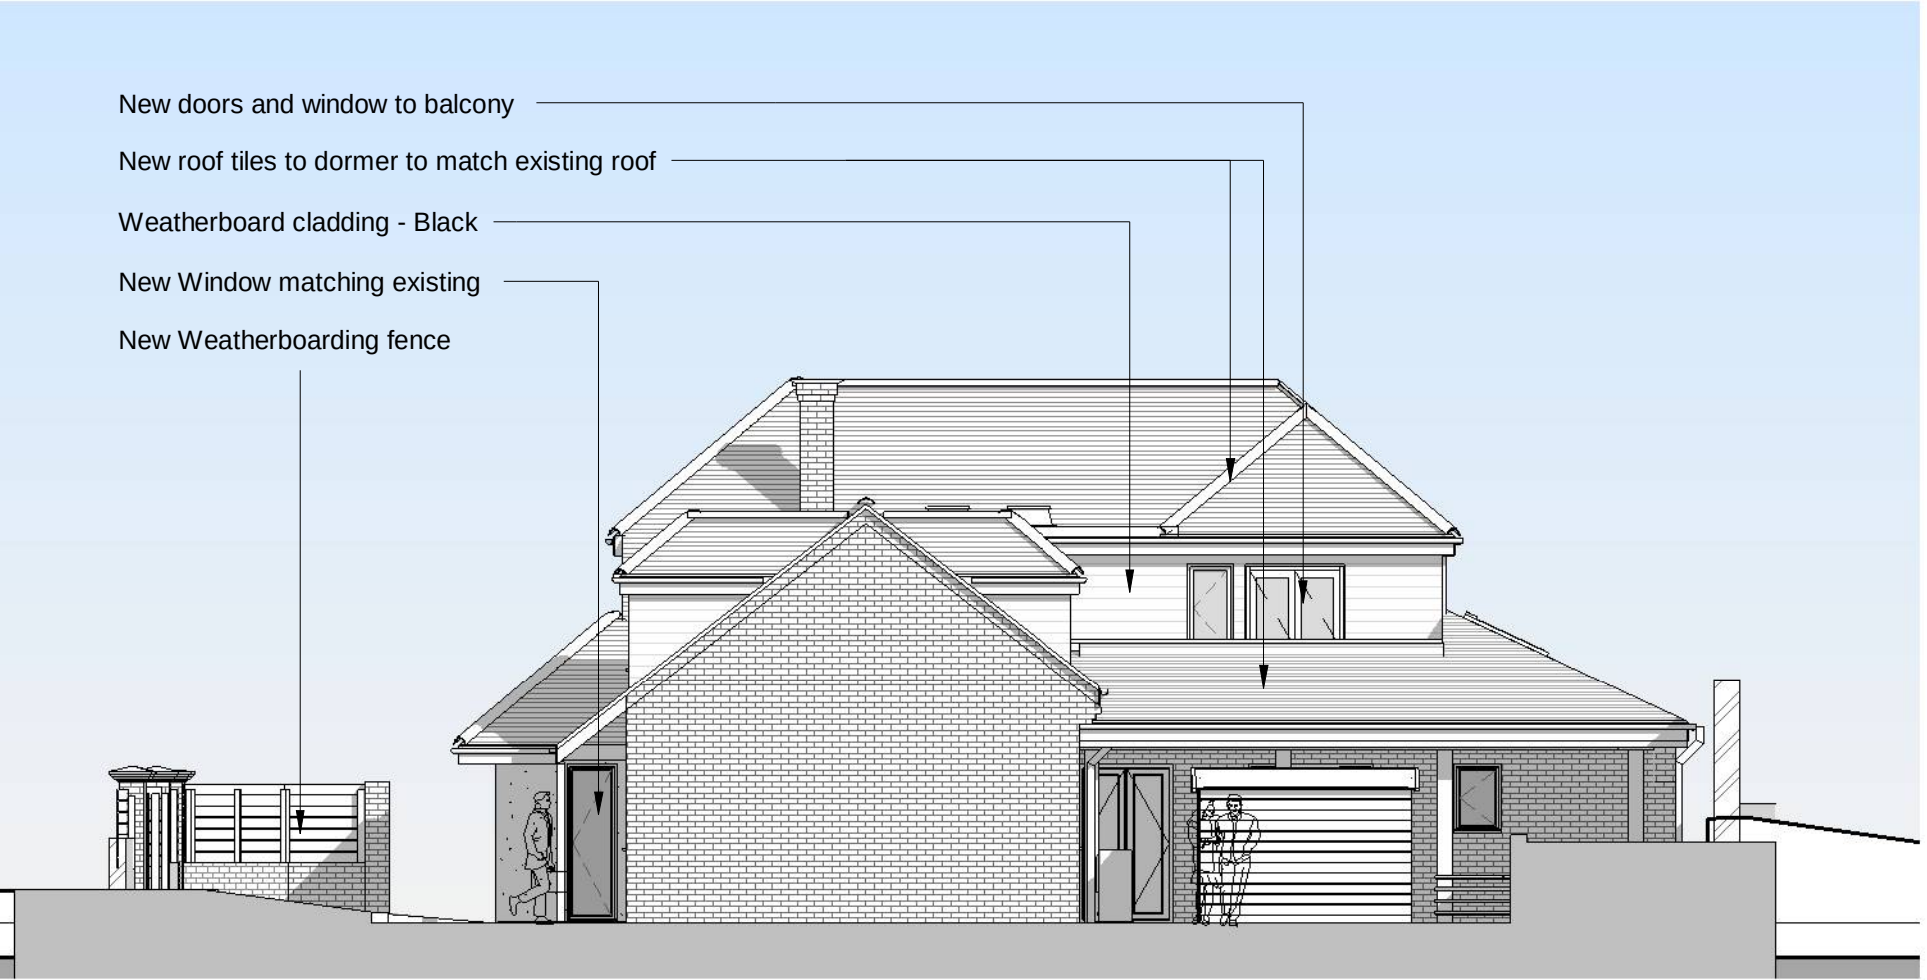

(West) Elevation as Proposed
1 : 100

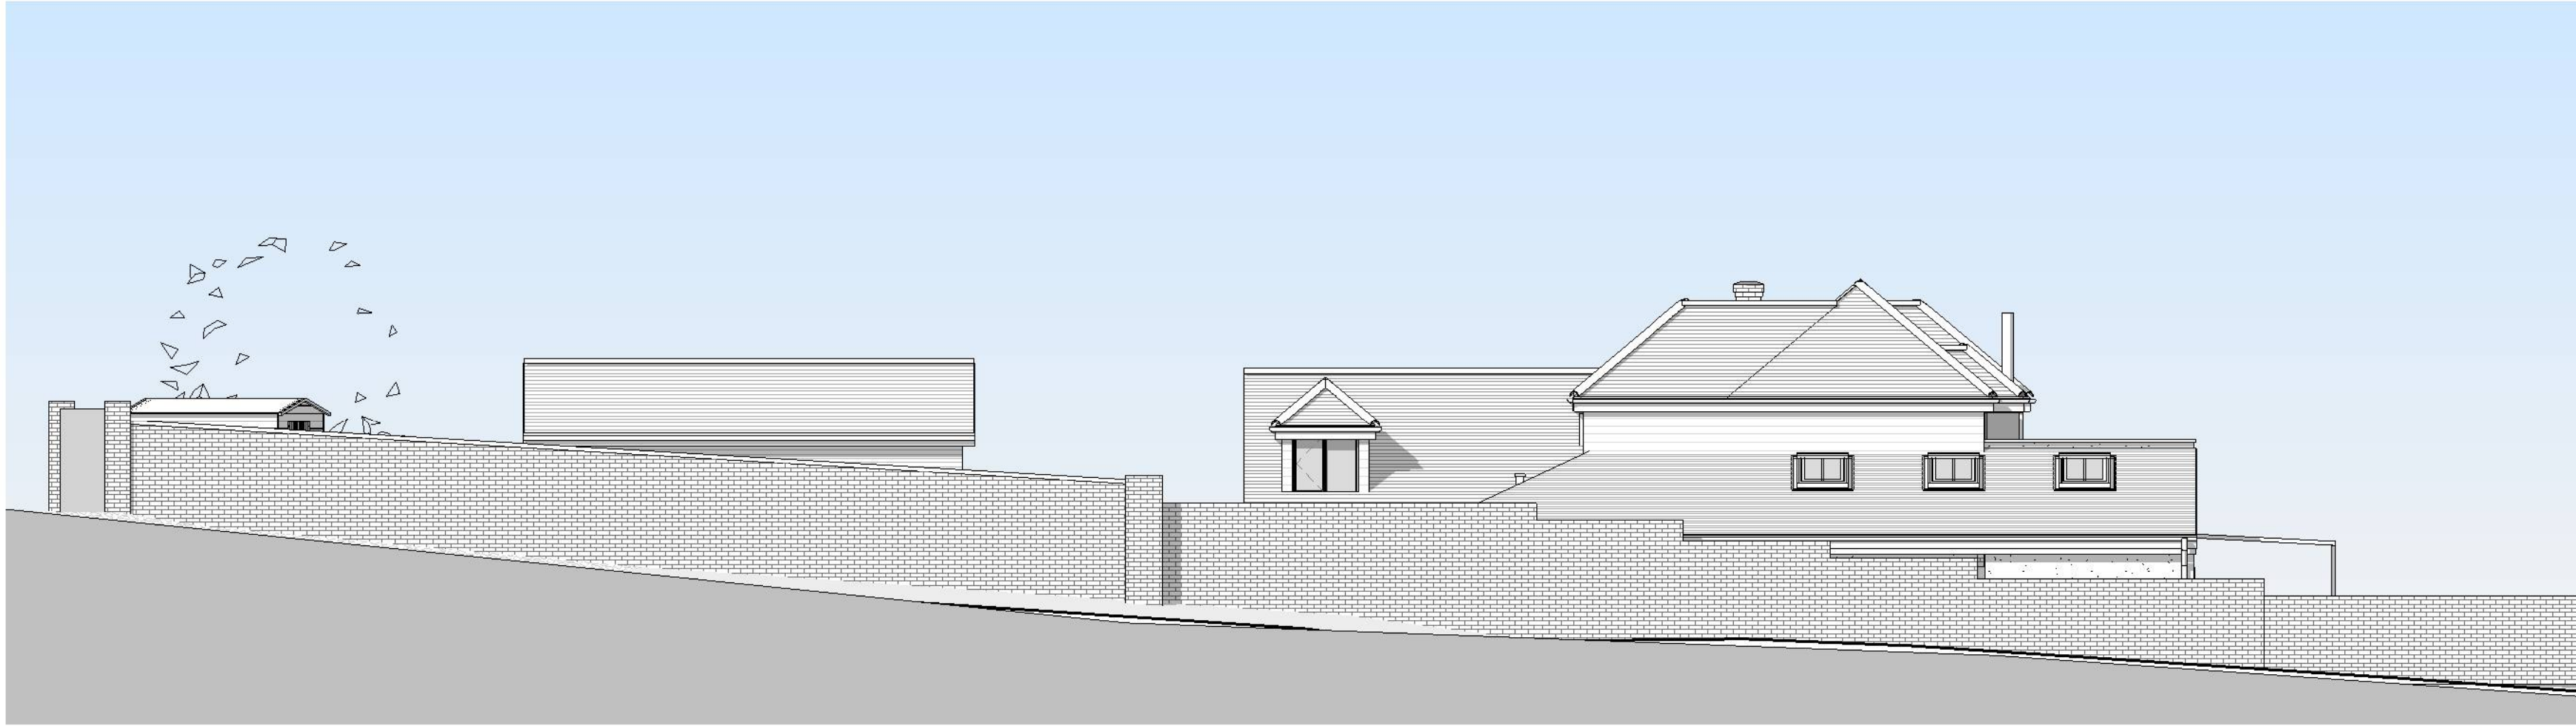

Green Lane Street Elevation as Proposed
1 : 100