


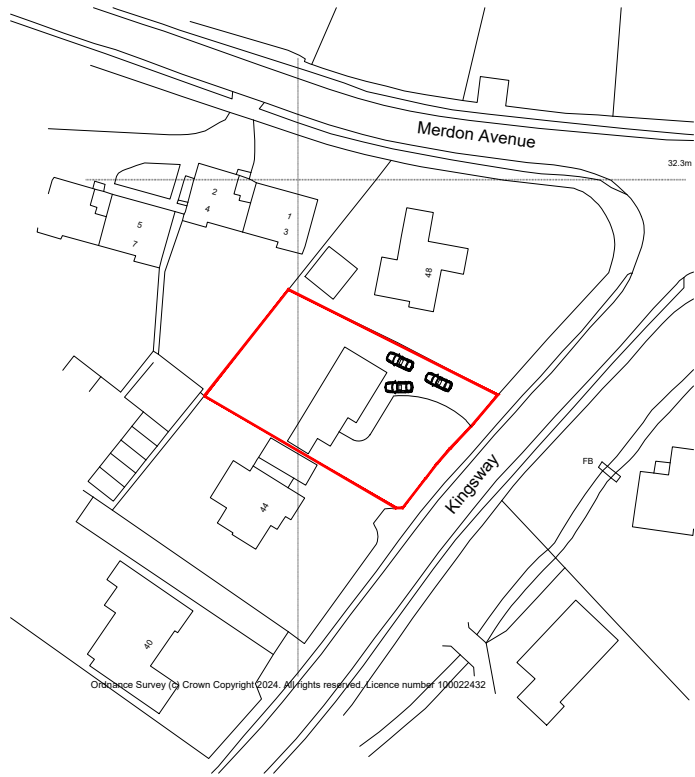


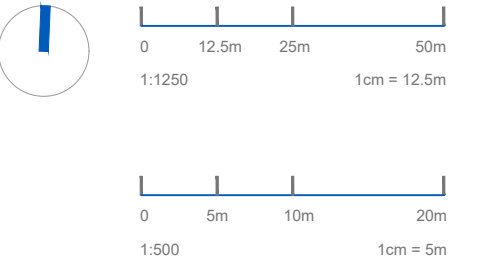


Existing Location Plan 1:1250

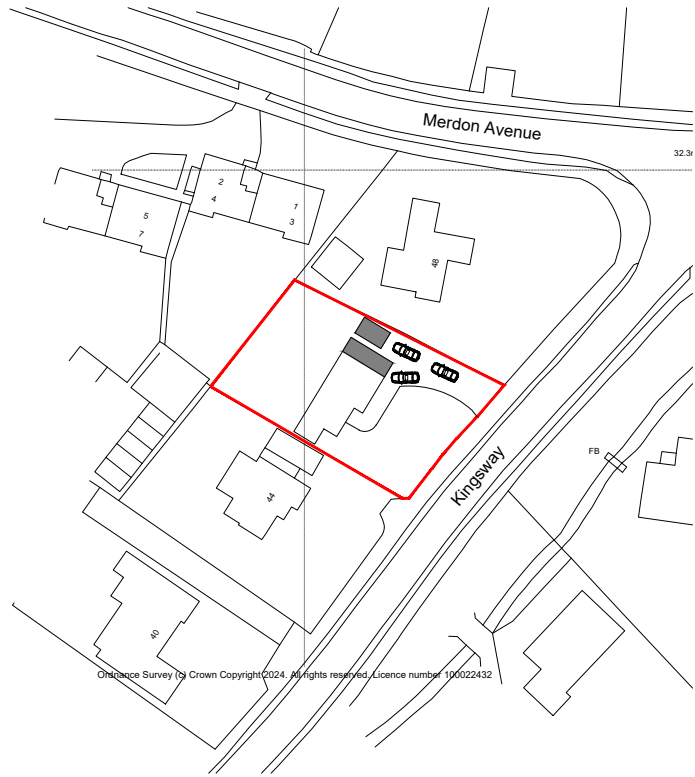

Proposed Location Plan 1:1250

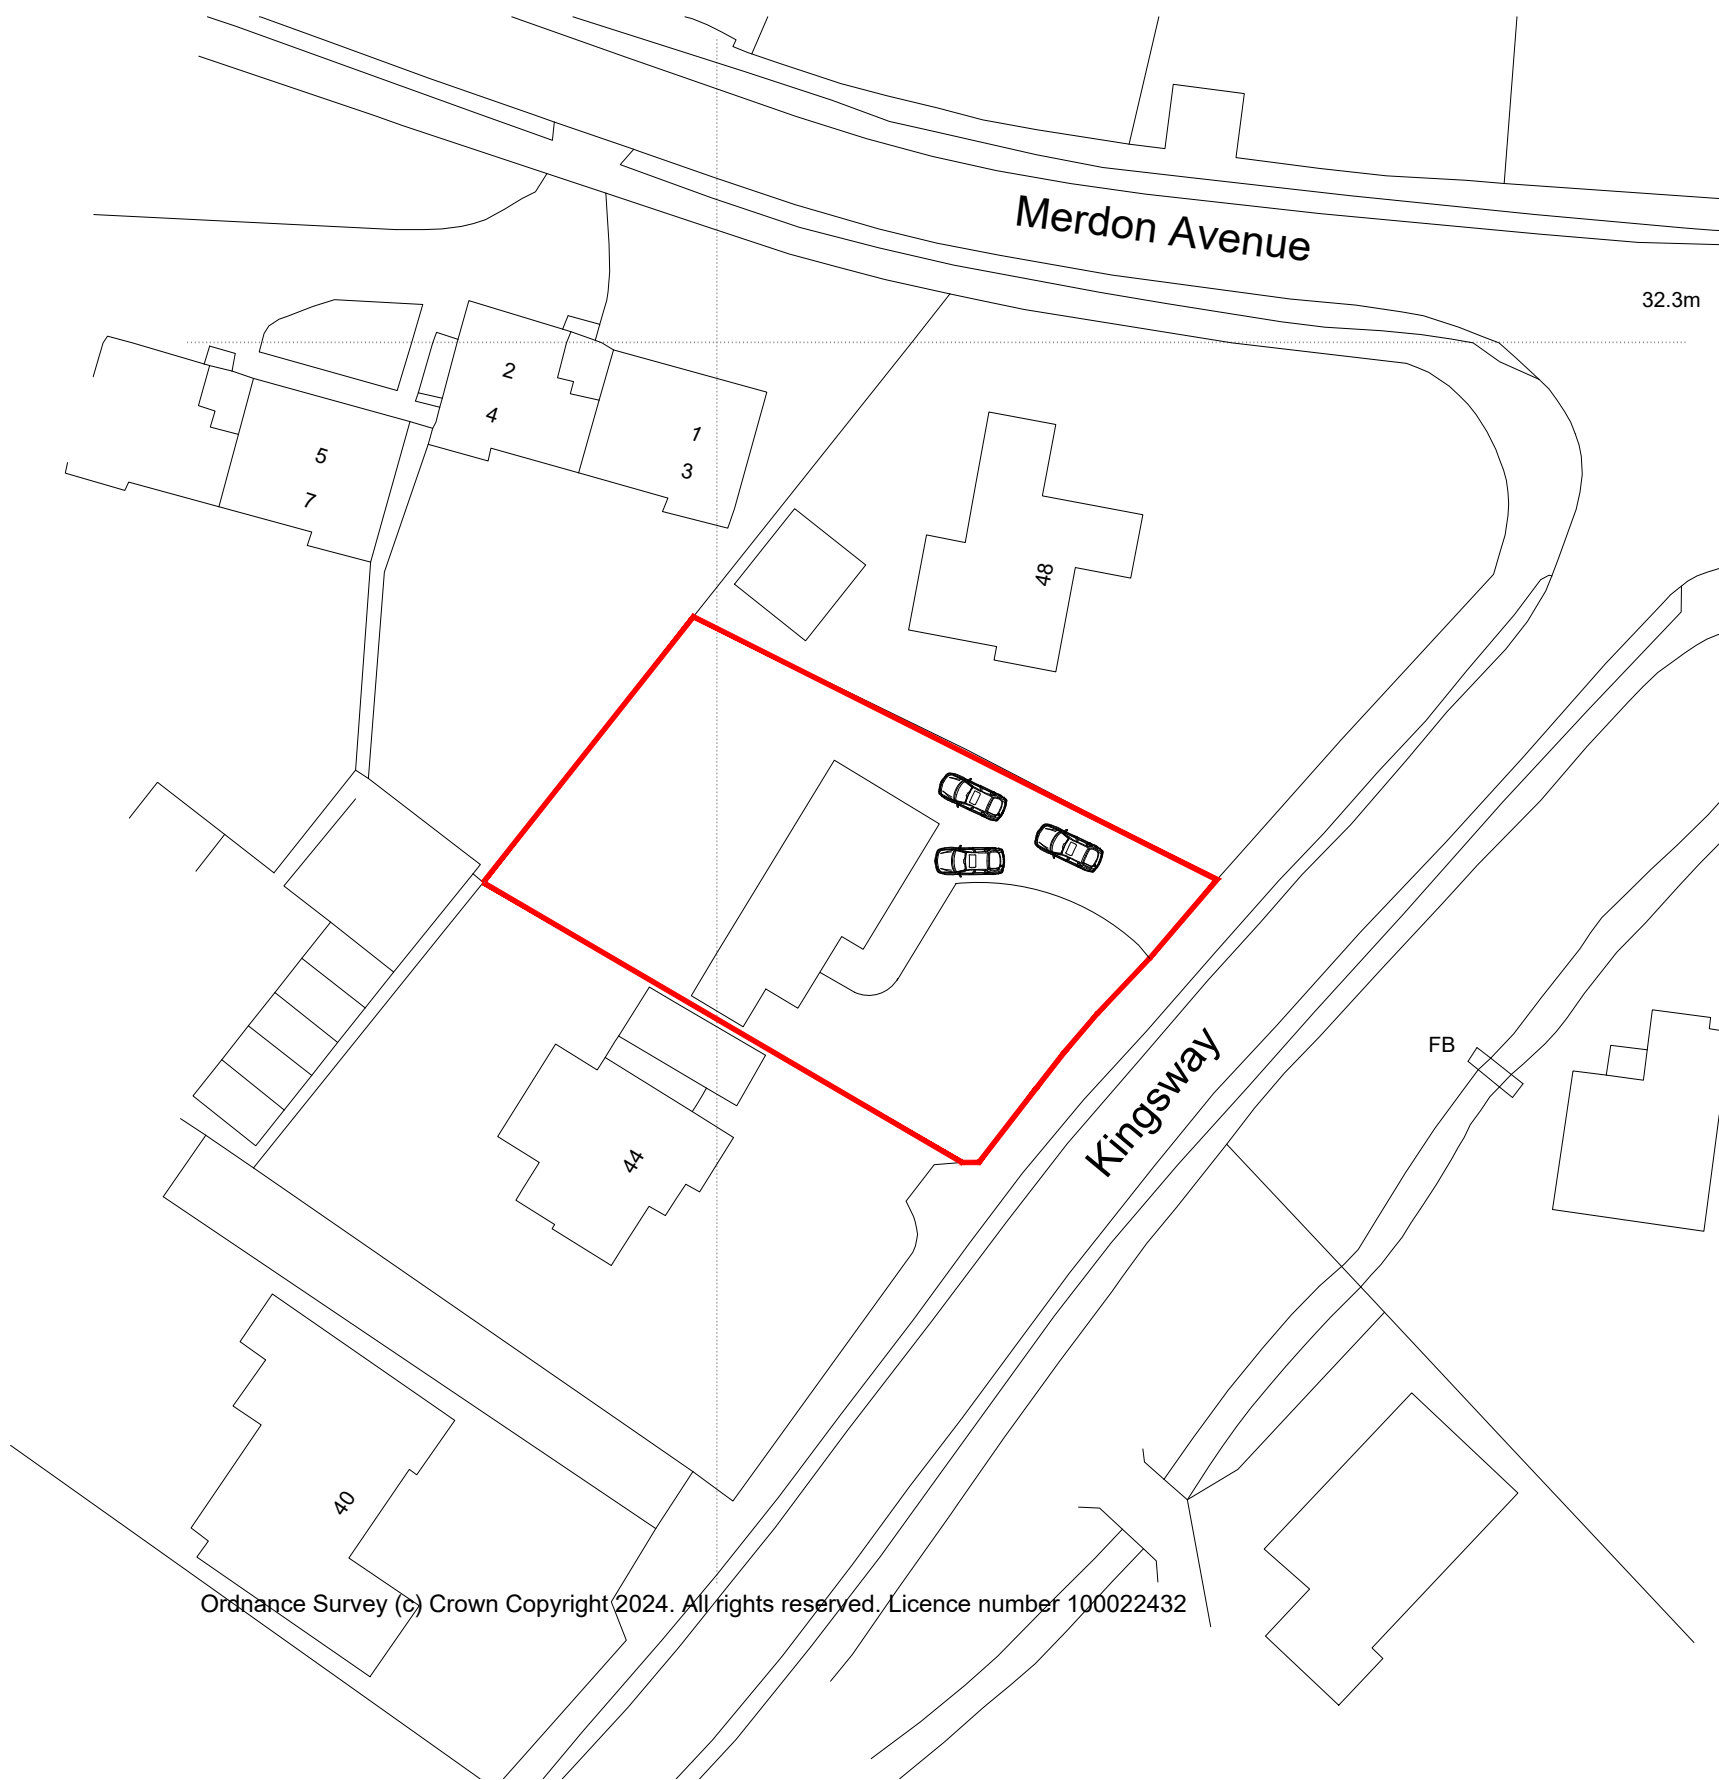

Existing Block Plan 1:500

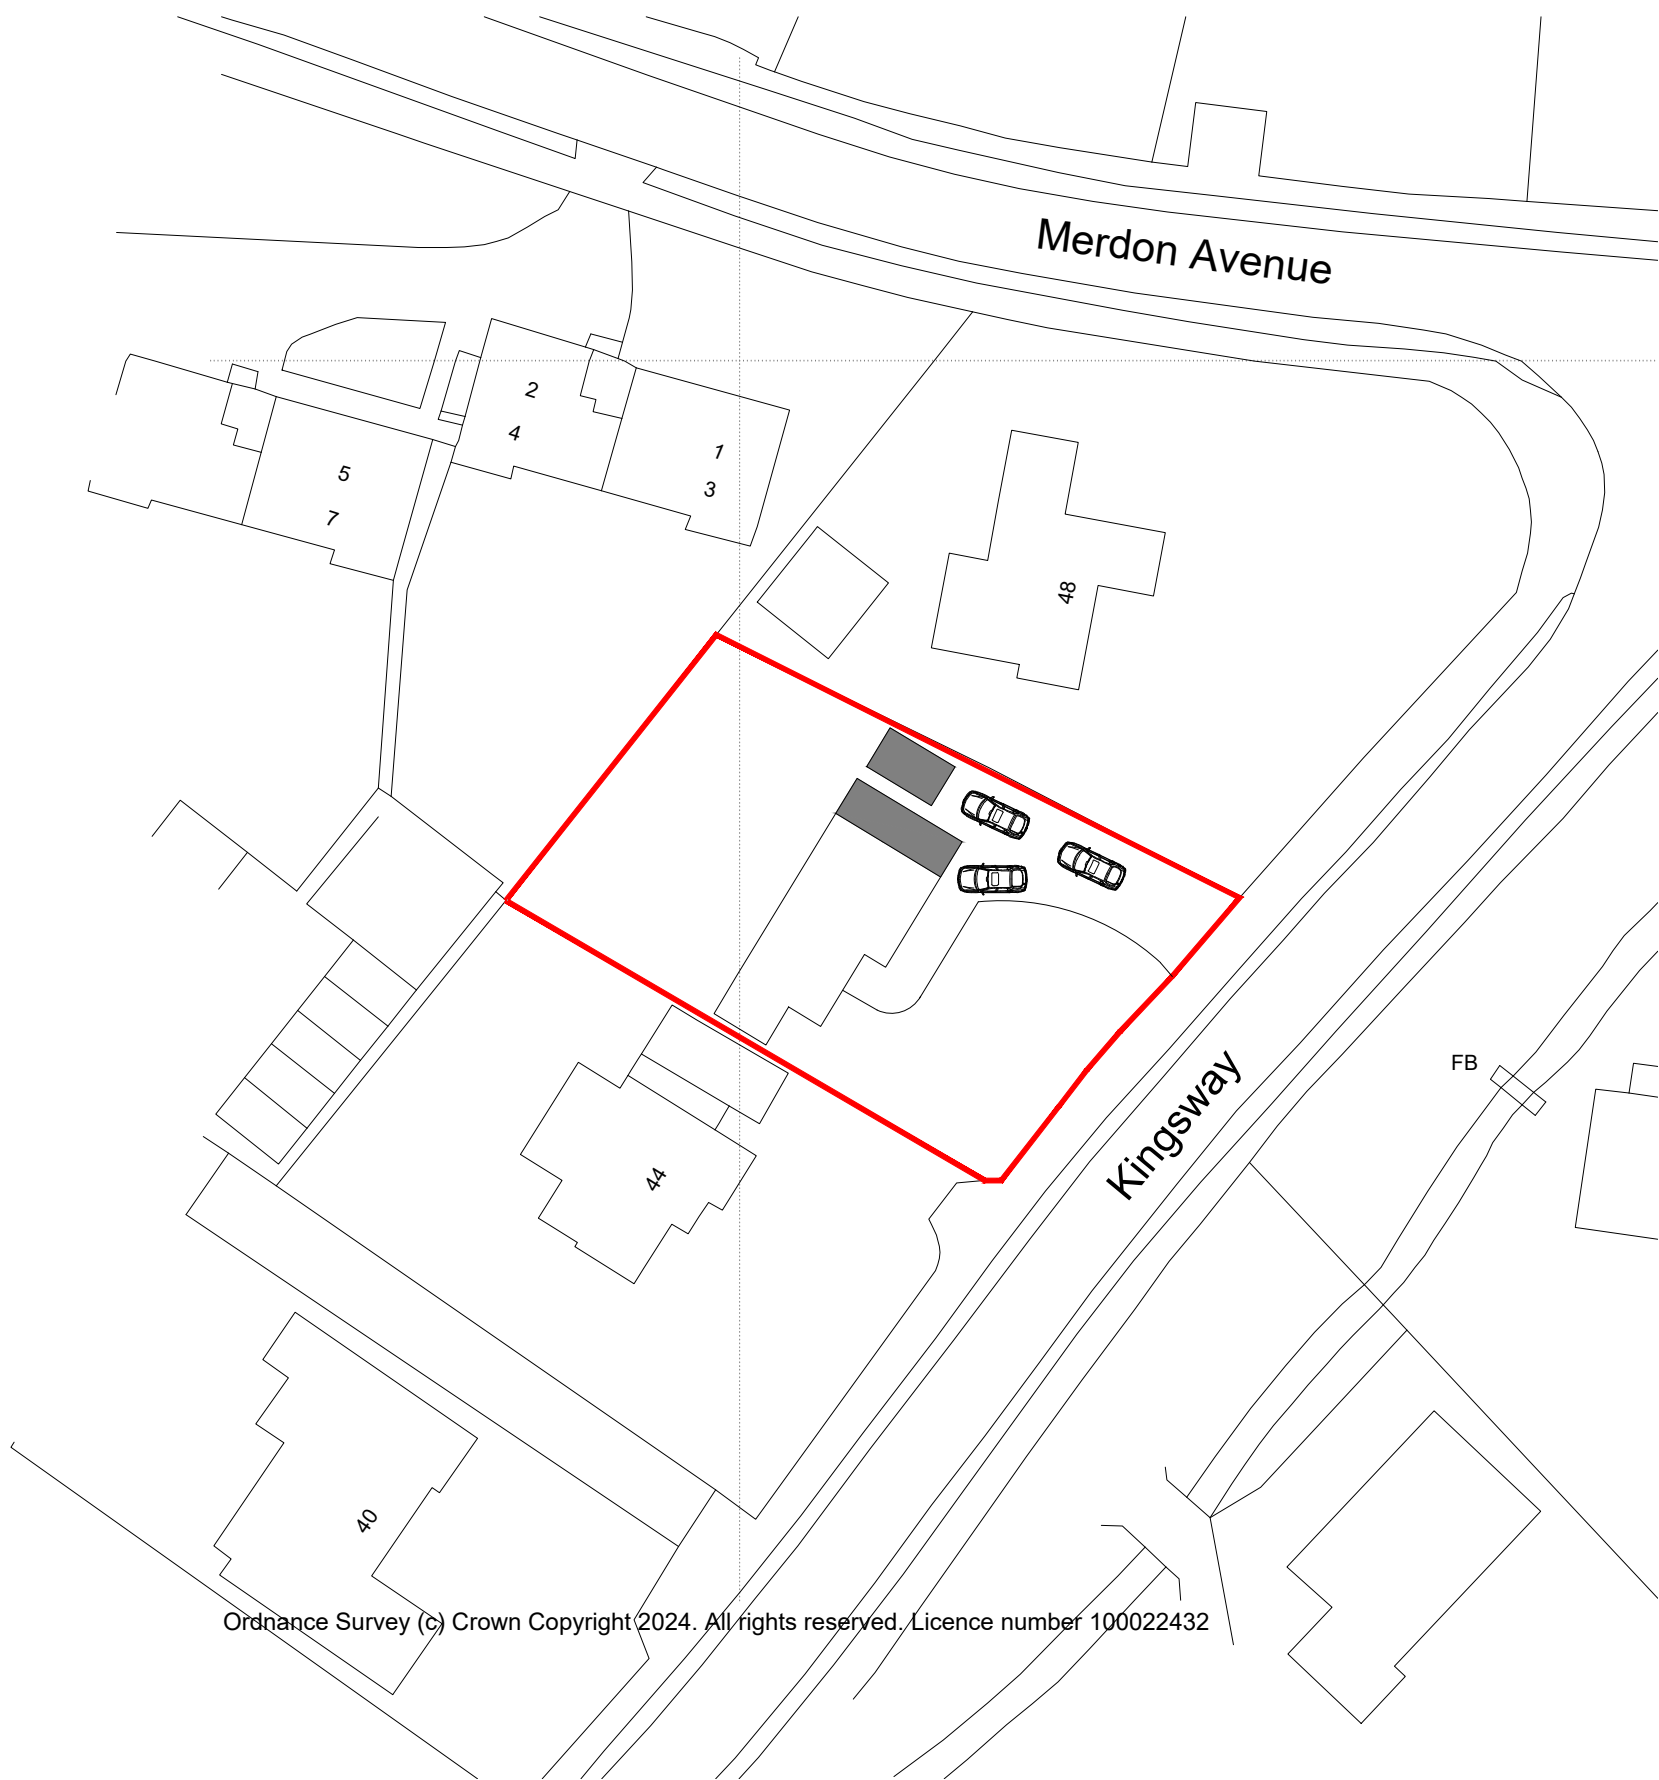

Proposed Block Plan 1:500



REVISION	DESCRIPTION	DATE
	46 Kingsway, Chandlers Ford Hampshire.	
PROJECT		
CLIENT	Mr and Mrs Williams	
DRAWING	EXISTING & PROPOSED BLOCK LOCATION PLANS	
NO.	1765/P/12	
DATE	August 2024	
SCALE	1:500, 1:1250 at A1	
DRAWN BY:	VL	CHECKED BY: VL