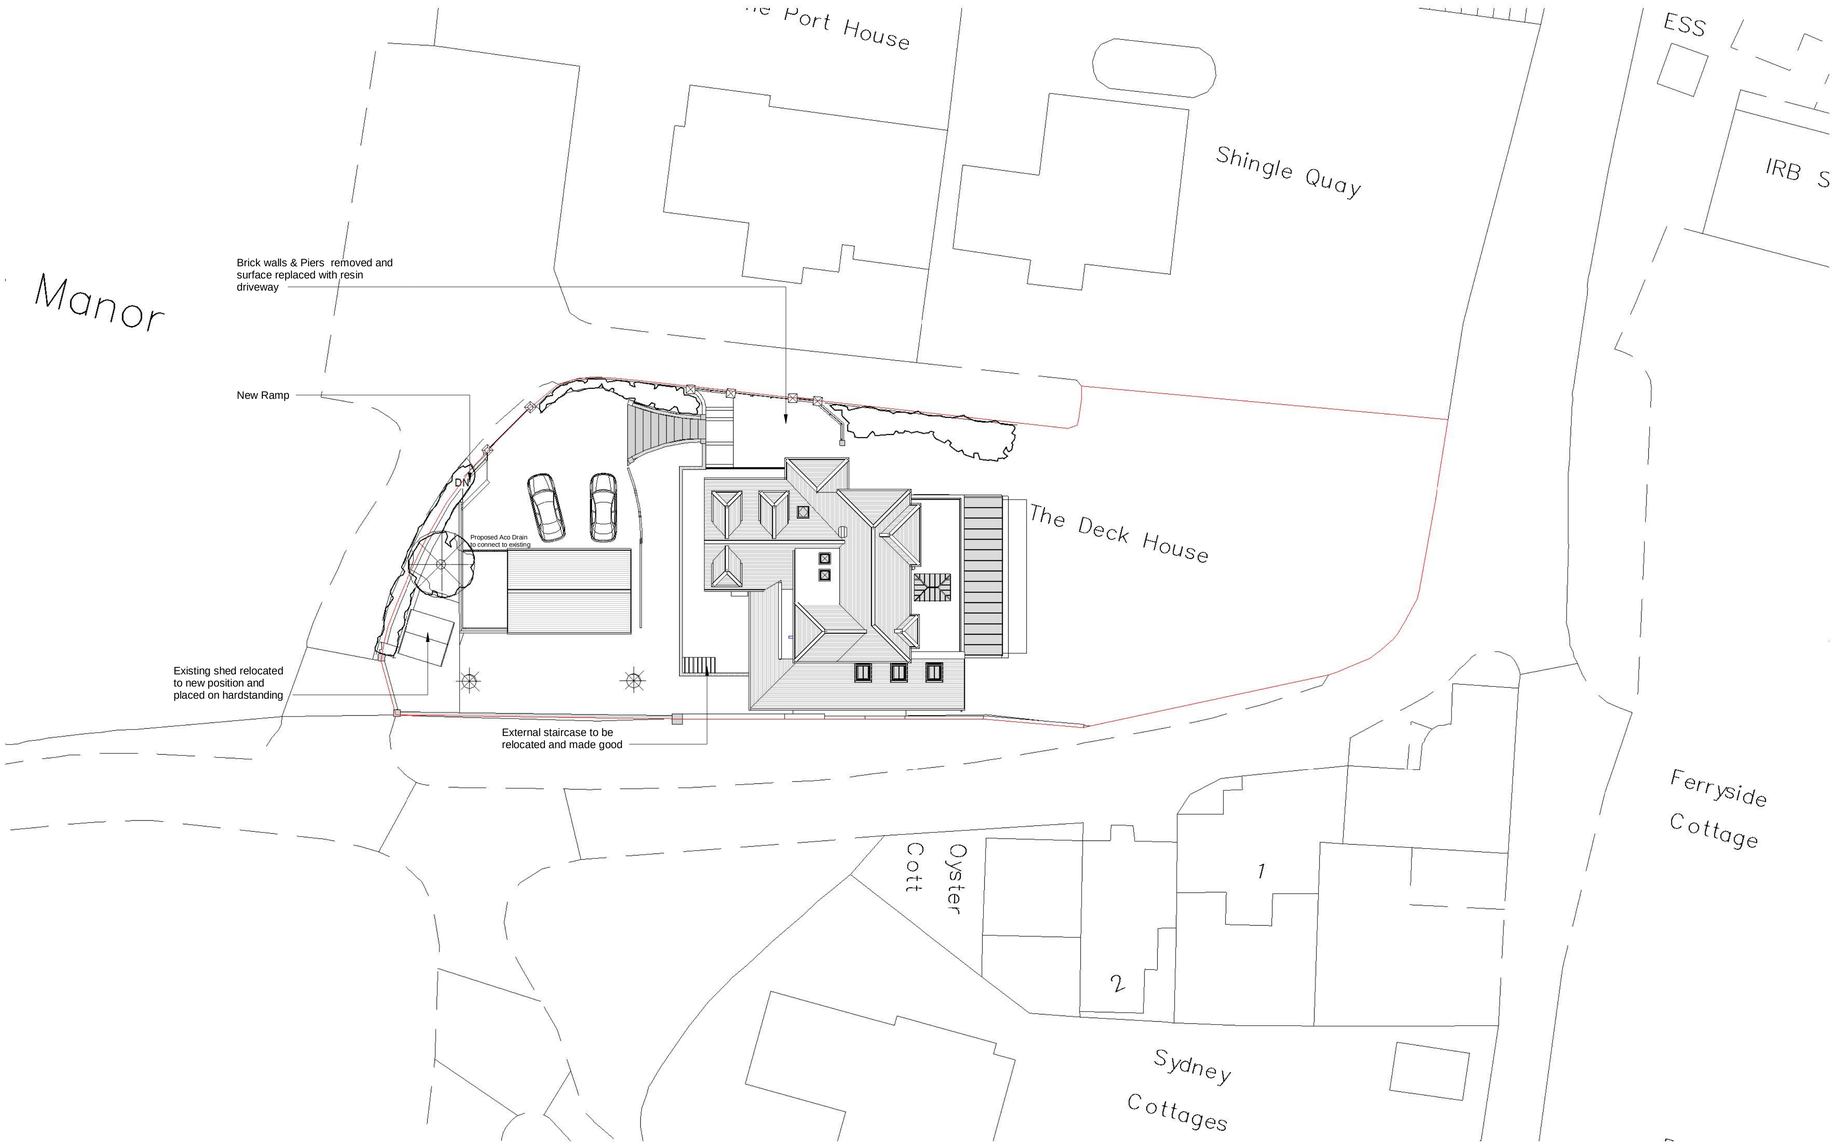

Proposed Site Plan

1 : 200

Revision		Date	Initial
B	Adjustments following planning comments	03-09-24	MC
A	PLANNING	14-03-24	MC

PLANNING

All dimensions are to be checked on site and any discrepancies reported to the architect before work commences. Figured dimensions only are to be taken from this drawing. This drawing is to be read in conjunction with all relevant consultants and/or specialists drawings/documents and any discrepancies or variations notified to the architect before work commences. This drawing is copyright and may not be reproduced, wholly or in part, without the consent of the architect.

Scale at 1:200 in meters

0 10 18

CLIENT: Mr & Mrs Berry

TITLE: Extension and Internal alterations
The Deck House, Hamble S031 4GB
Site Plan as Proposed

Scale: @ A1 1 : 200
Date:
Drawn by: MC
Checked by: PSA
Drawing No: 23-052 -154
Revision: B

The Old Post Office, Station Road
Wickham, PO17 5JA
T: 01329 832405
e: office@axismail.co.uk
w: axisarchitecture.co.uk