


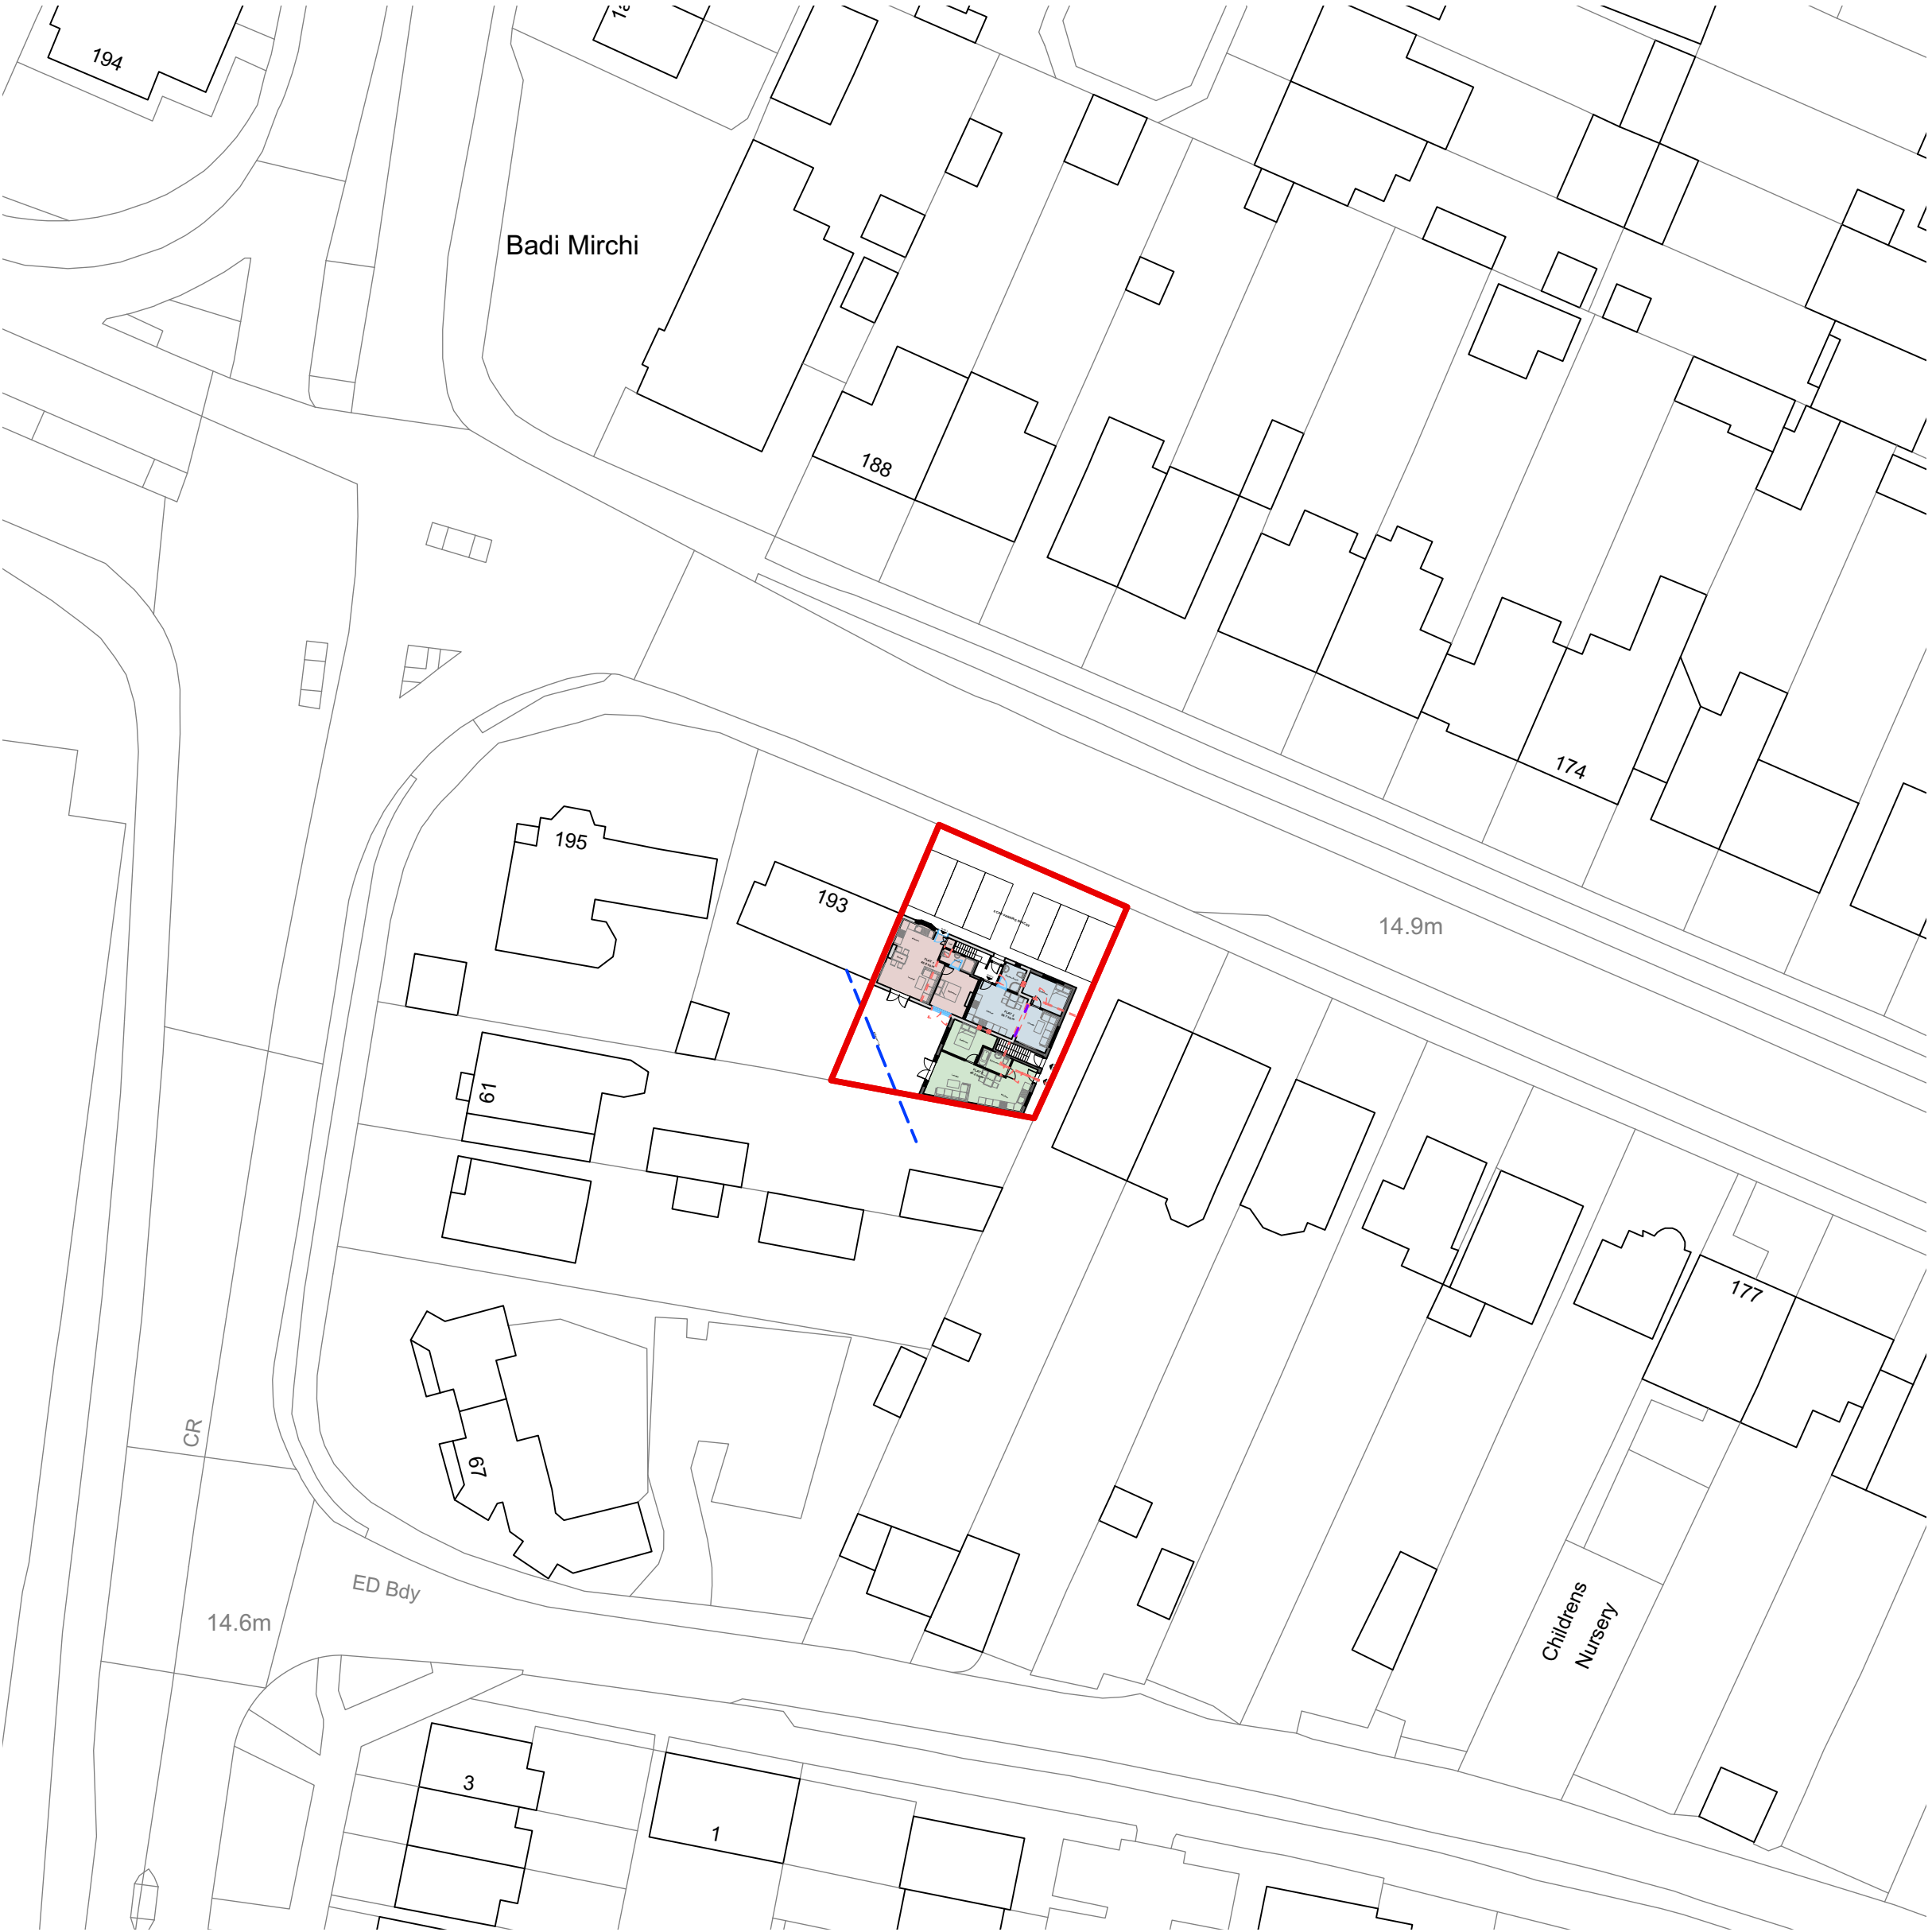
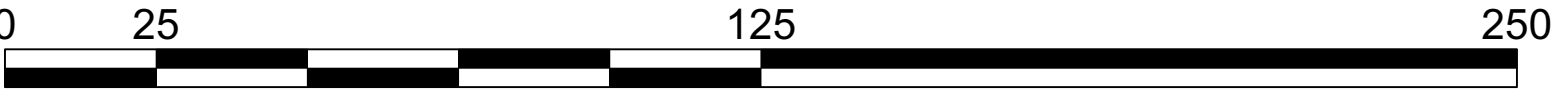


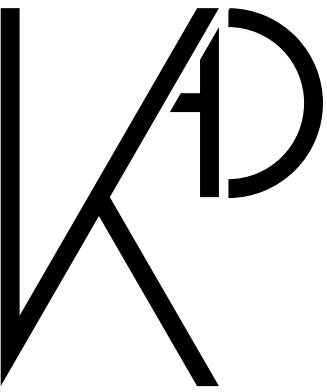

Location Plan @1:1250

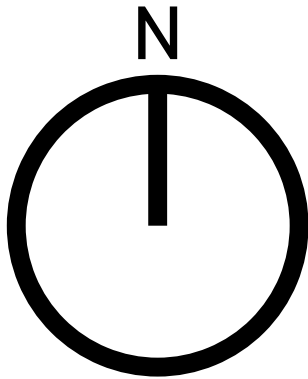

Block Plan @1:500

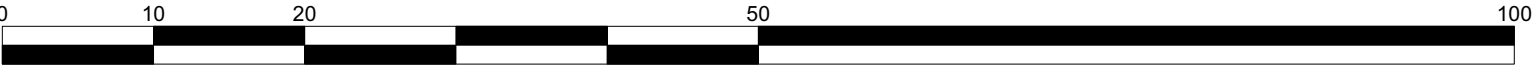

KIYANI ARCHITECTURE
AND DEVELOPMENTS

📞 +44 7960 714649

✉️ ik@kiyaniad.com

🌐 www.kiyaniad.com

1. Copyright of Kiyani Architecture and Developments Ltd
2. Do not scale from drawing.
3. Use figured dimensions only.
4. All dimensions to be checked on site.

- Key:
- Site Boundary
 - Existing Wall
 - Proposed Wall
 - Demolition
 - Proposed Openings
 - 45 Degree Code Line
 - Proposed Beams

A Dimensions added 03.09.2024
/ First Issue 30.08.2024

Revision	Description	Date
----------	-------------	------

Client:
Anna

Project:
191 Leigh Road, Eastleigh, SO50 9DW

Drawing Title:
Location and Block Plan

Project Number: **2046** Drawing Number: **10**

First Issue Date: 30.08.2024	Revision: A	Drawn By: IK	Checked By: KAD
--	-----------------------	------------------------	---------------------------

Drawing Status: **Feasibility** Scale: **Varies @A1**