


Scale in Meters 1:100 @ A3

Existing



Proposed

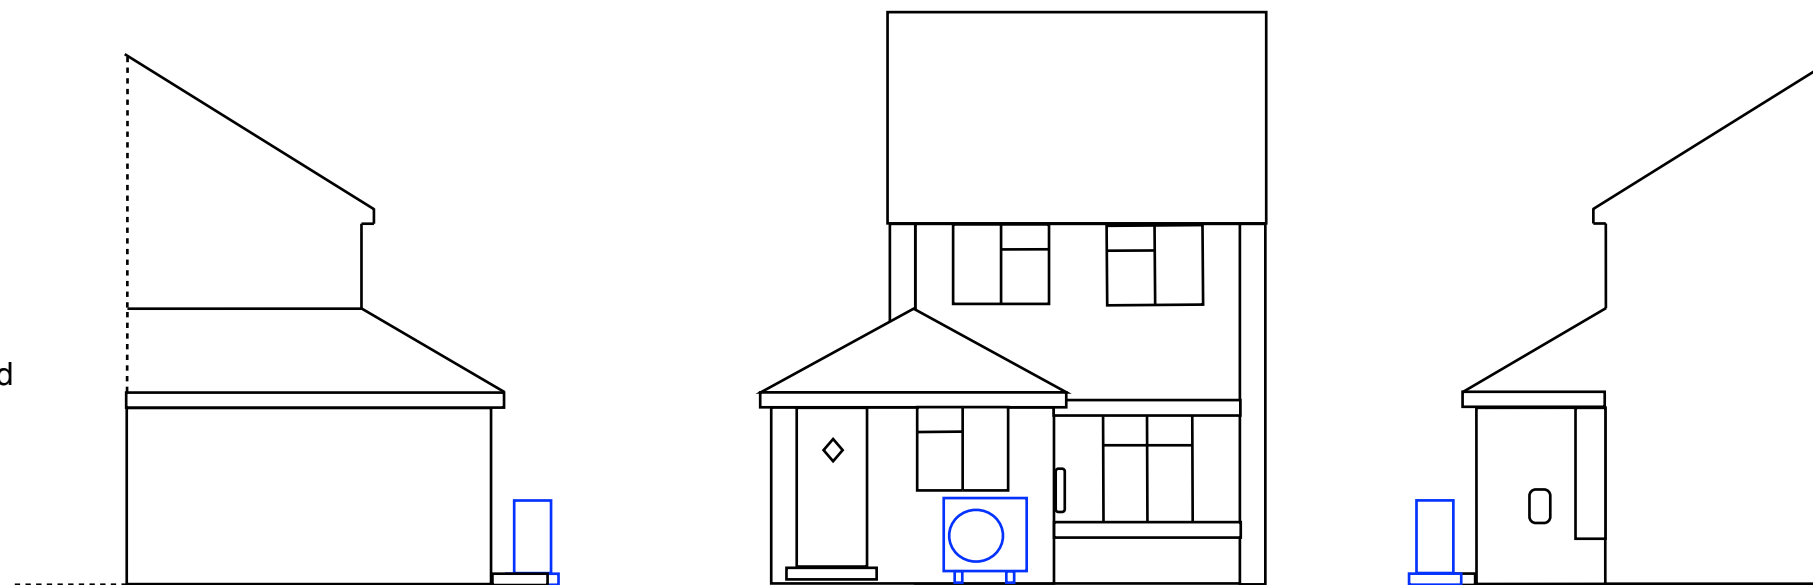

Front & Side Views -
Existing & Proposed

68 Sherborne Way,
Hedge End, SO30 0JP

Heat Pump shown in Blue