



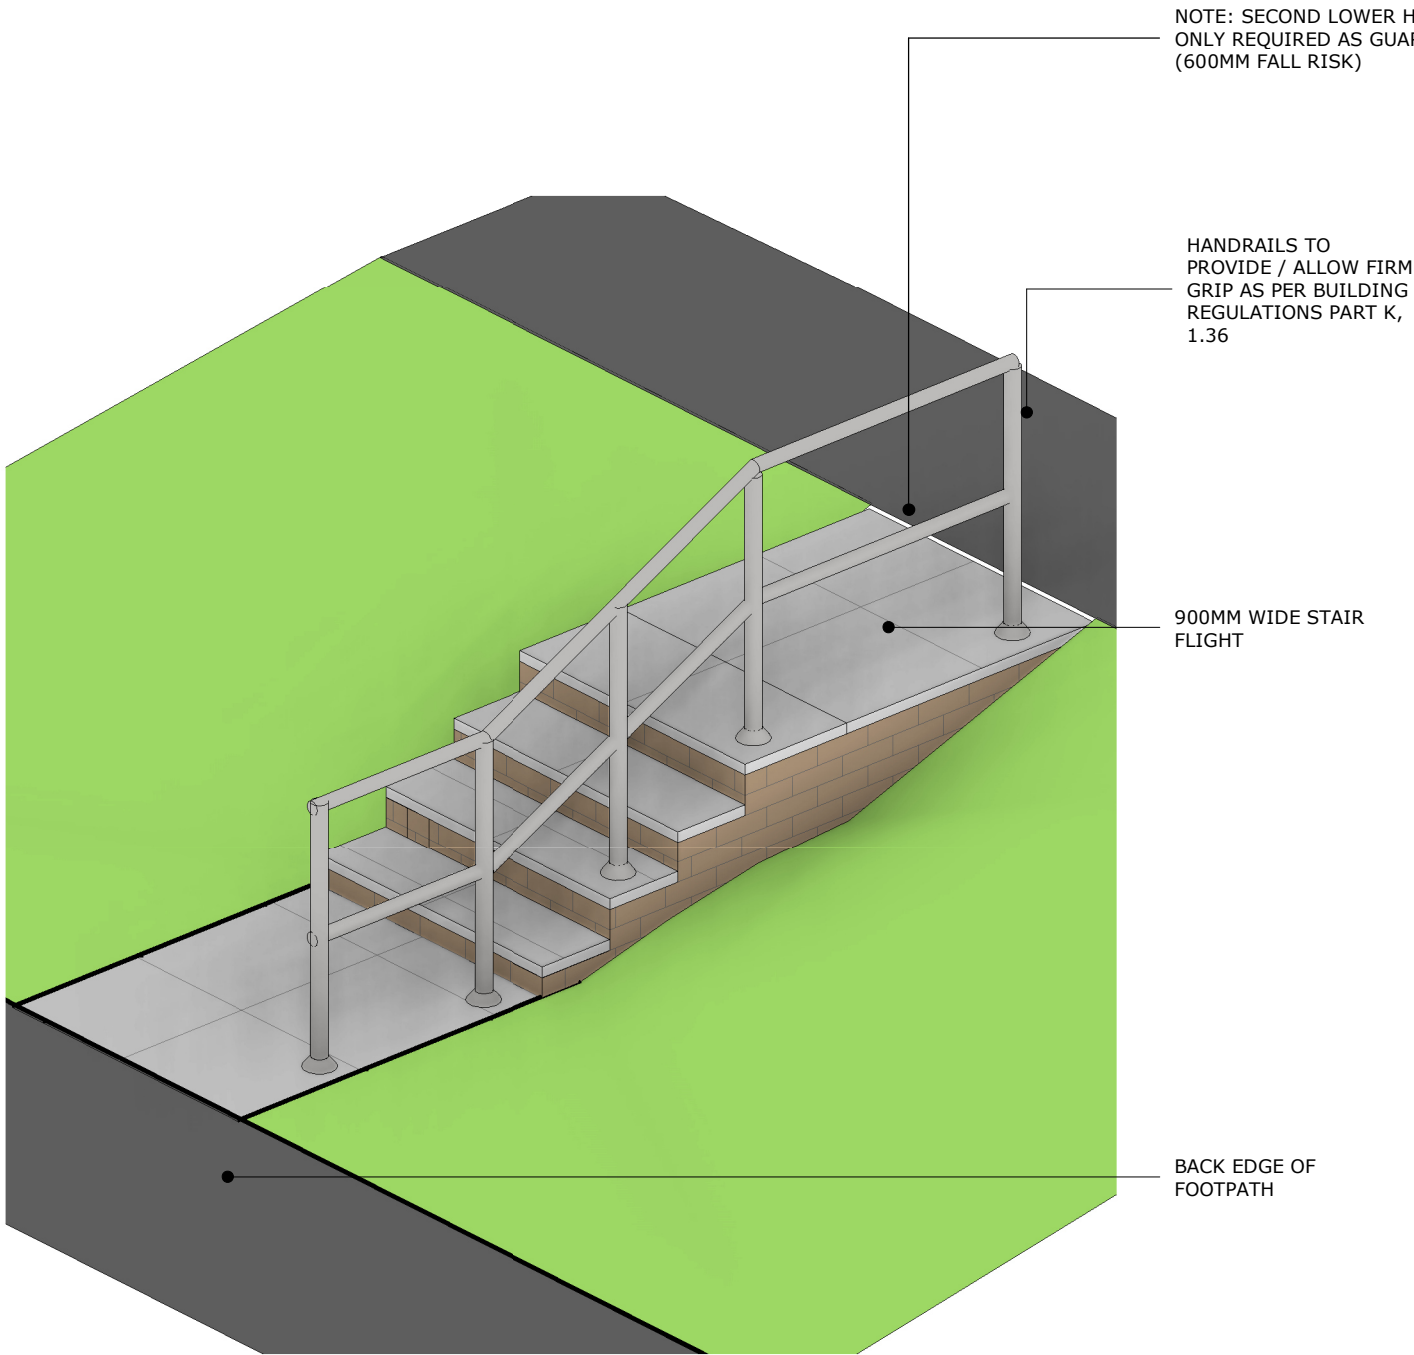

SINGLE HANDRAIL - STAIRS UNDER 900MM WIDE

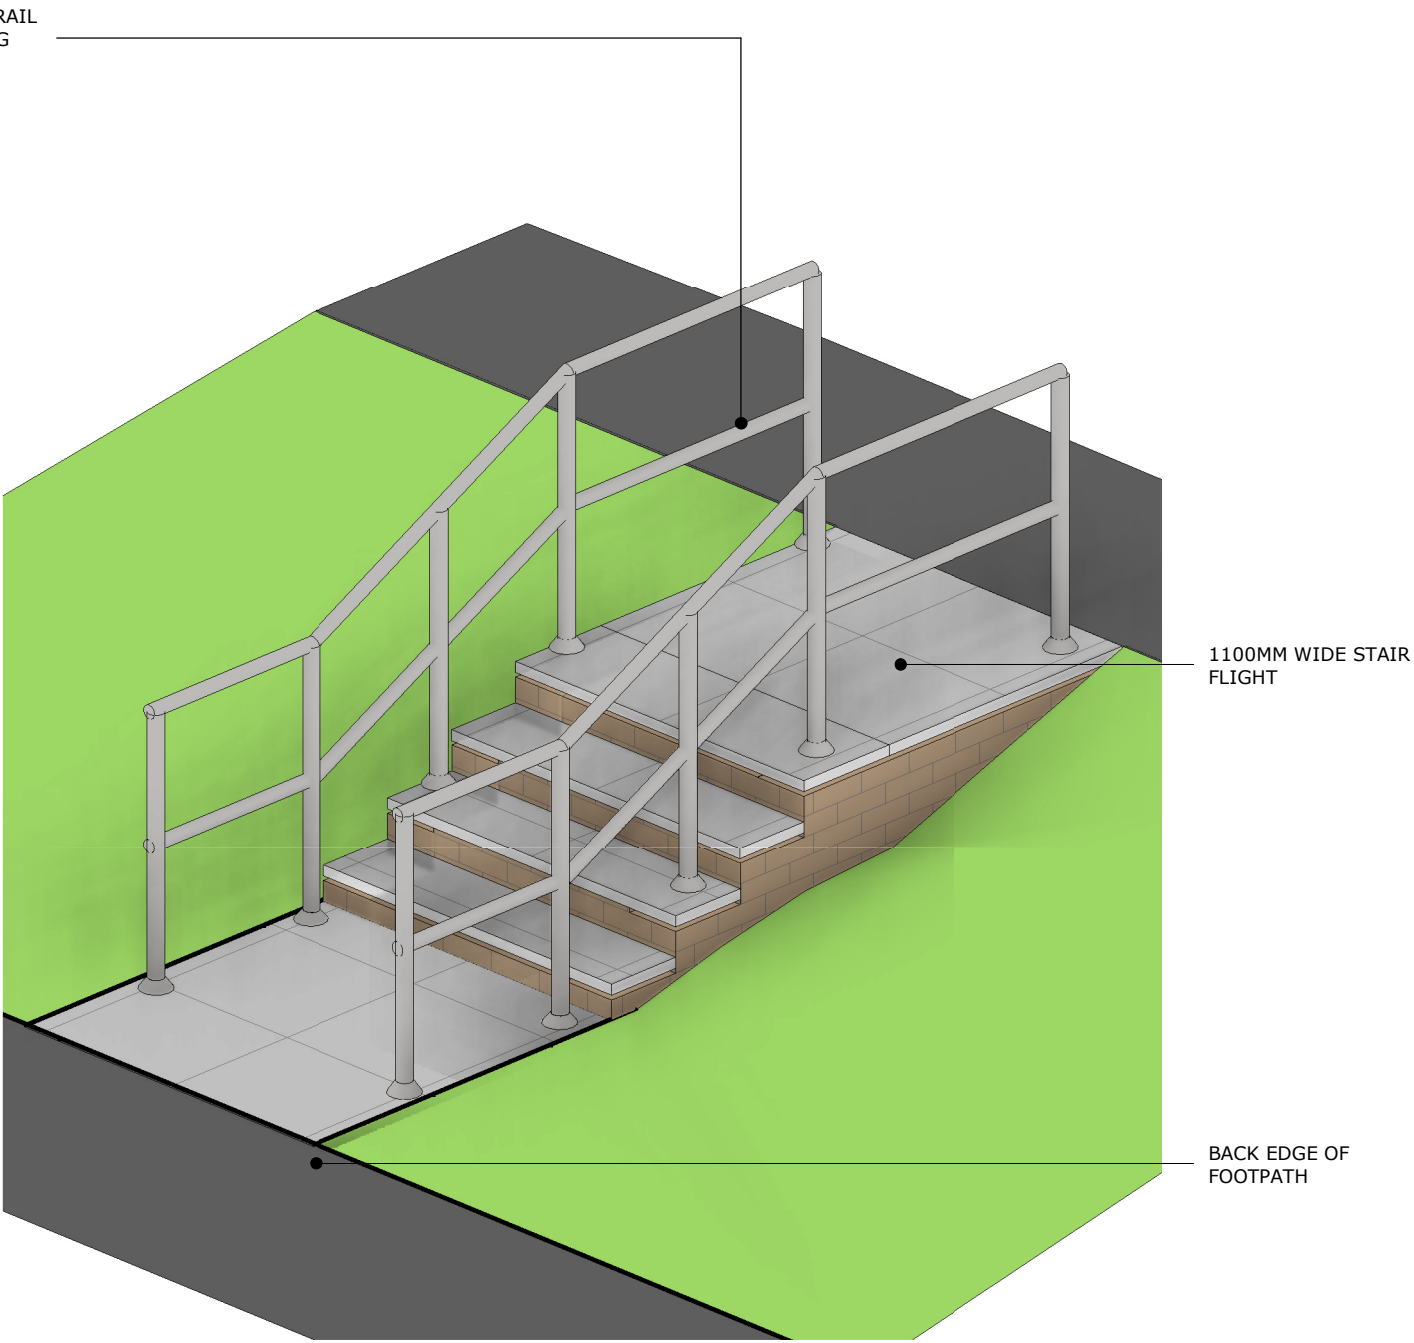

DOUBLE HANDRAIL - STAIRS OVER 1000MM WIDE

category EXTERNAL WORKS DETAILS							
description EXTERNAL STEP DETAILS							
scale NTS						revision 00	
project	originator	volume	level	type	role	Class	number
GROUP	- VIS	- S	- EX	- D2	- A	- FC	- 0263

Vistry Group

STANDARD DETAIL
SUBJECT TO NHBC
APPROVAL