



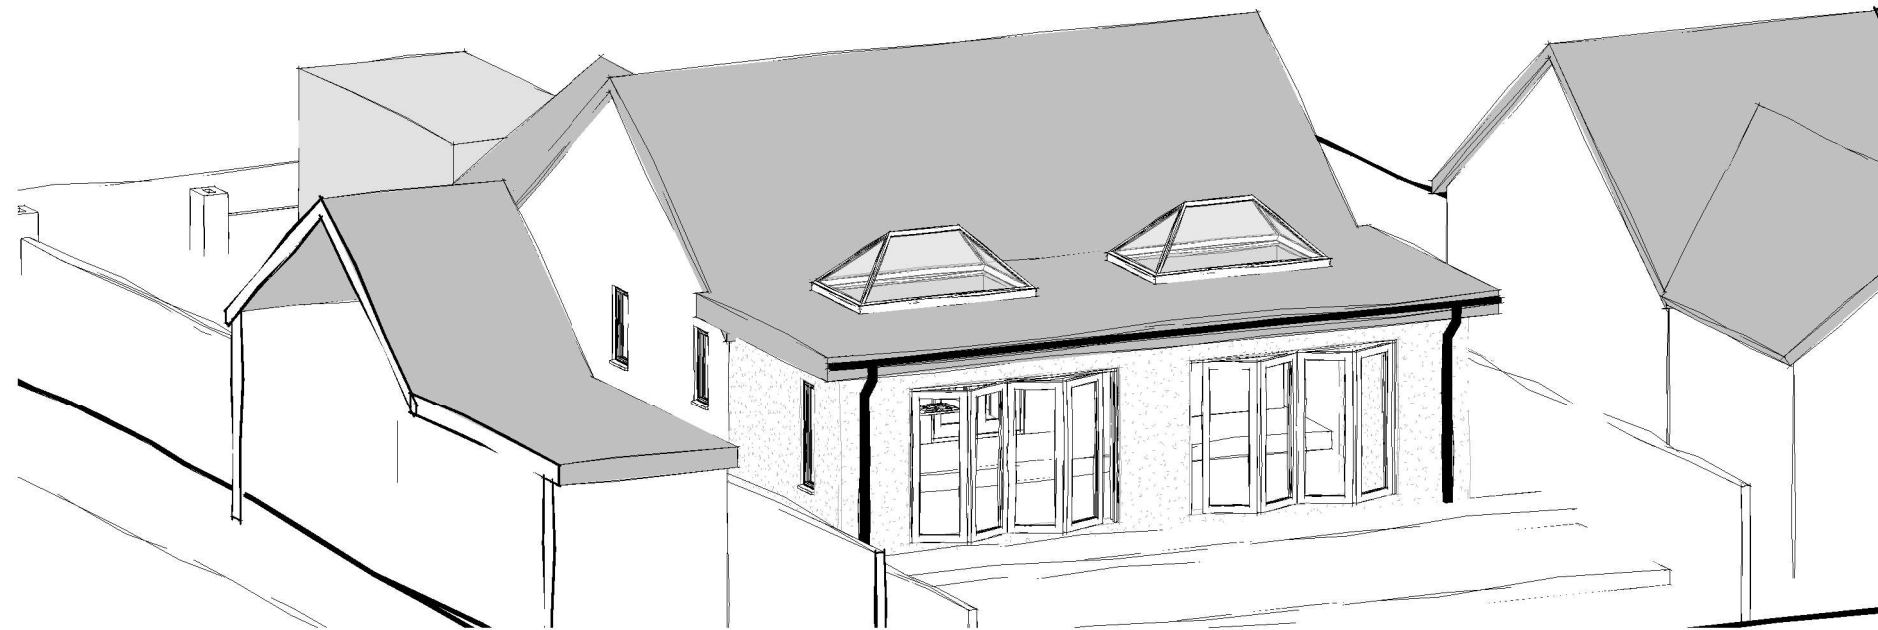

3D Rear LH View

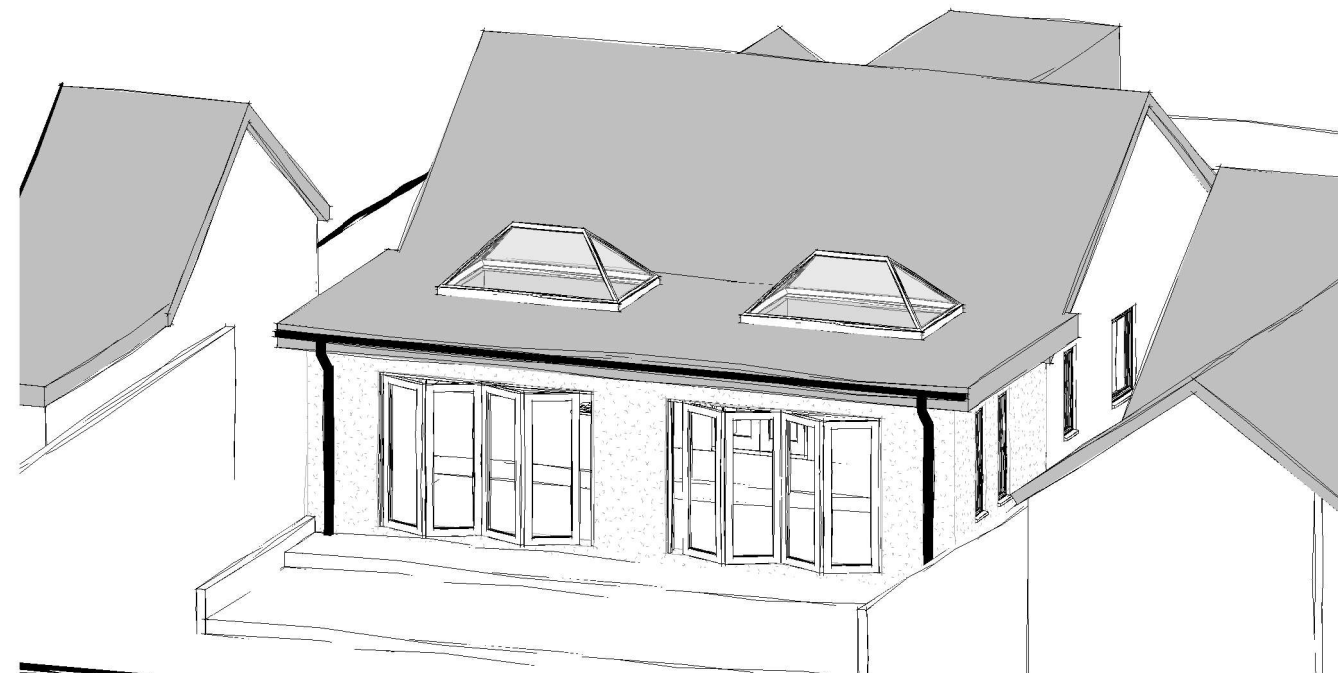

3D Rear RH View

Project	9 PORTELET PLACE, HEDGE END, SOTON SO30 OLZ	Project No																					
Drawing Title	SKETCH REAR 3D VIEWS	Date	SEP 24																				
Client	MR & MRS M JEWELL	Scale	as shown																				
		Drawing No	P08																				
		Revision	<table border="1"> <tr> <td></td><td></td><td></td><td></td><td></td><td></td><td></td><td></td><td></td><td></td><td></td><td></td><td></td><td></td><td></td><td></td><td></td><td></td><td></td><td></td> </tr> </table>																				