


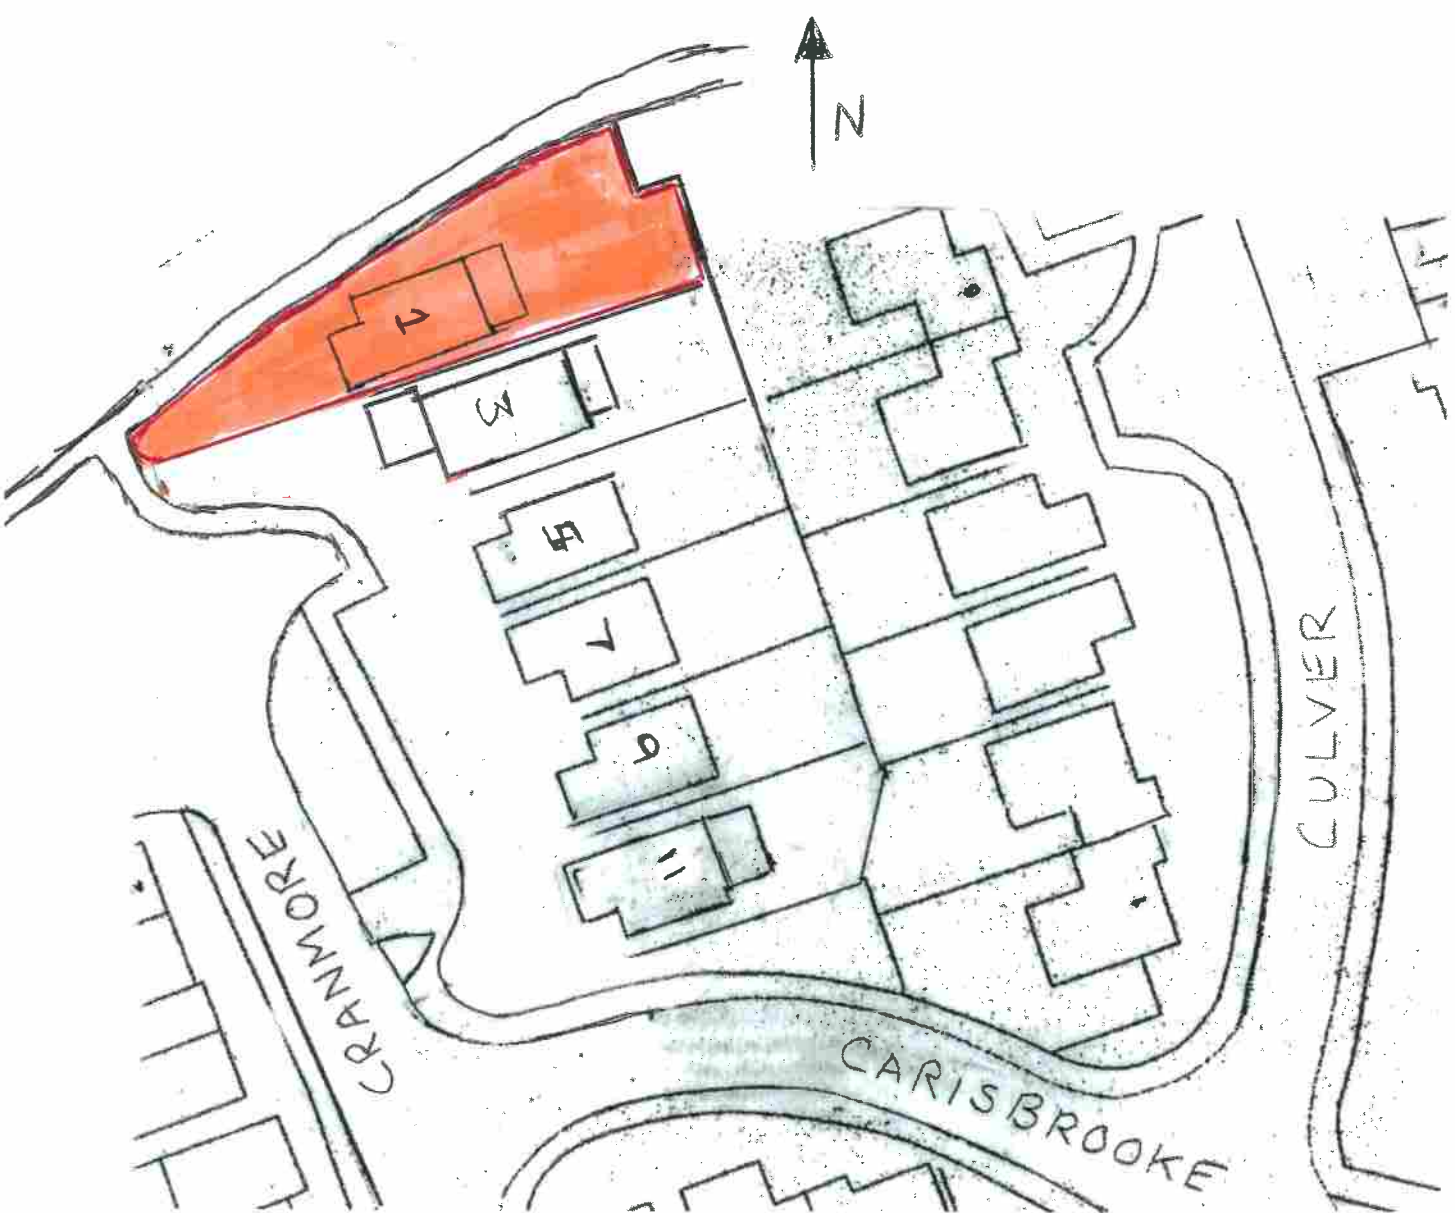

SITE PLAN
Scale 1:500

LOCAL PLAN
Scale 1:1250



Produced 30 Aug 2013 from the Ordnance Survey National Geographic Database and incorporating surveyed revision available at this date. Reproduction in whole or part is prohibited without the prior permission of Ordnance Survey. © Crown Copyright 2013.

Ordnance Survey and the OS Symbol are registered trademarks of Ordnance Survey, the national mapping agency of Great Britain.

The representation of a road, track or path is no evidence of a right of way. The representation of features as lines is no evidence of a property boundary.

Supplied by: Latitude Mapping Ltd
Reference: 01616736
Centre coordinates: 446209 109404

1:1250
Metres
0 10 20 30 40 50

CRANMORE
SOUTHAMPTON
SO31 5GG

N

