
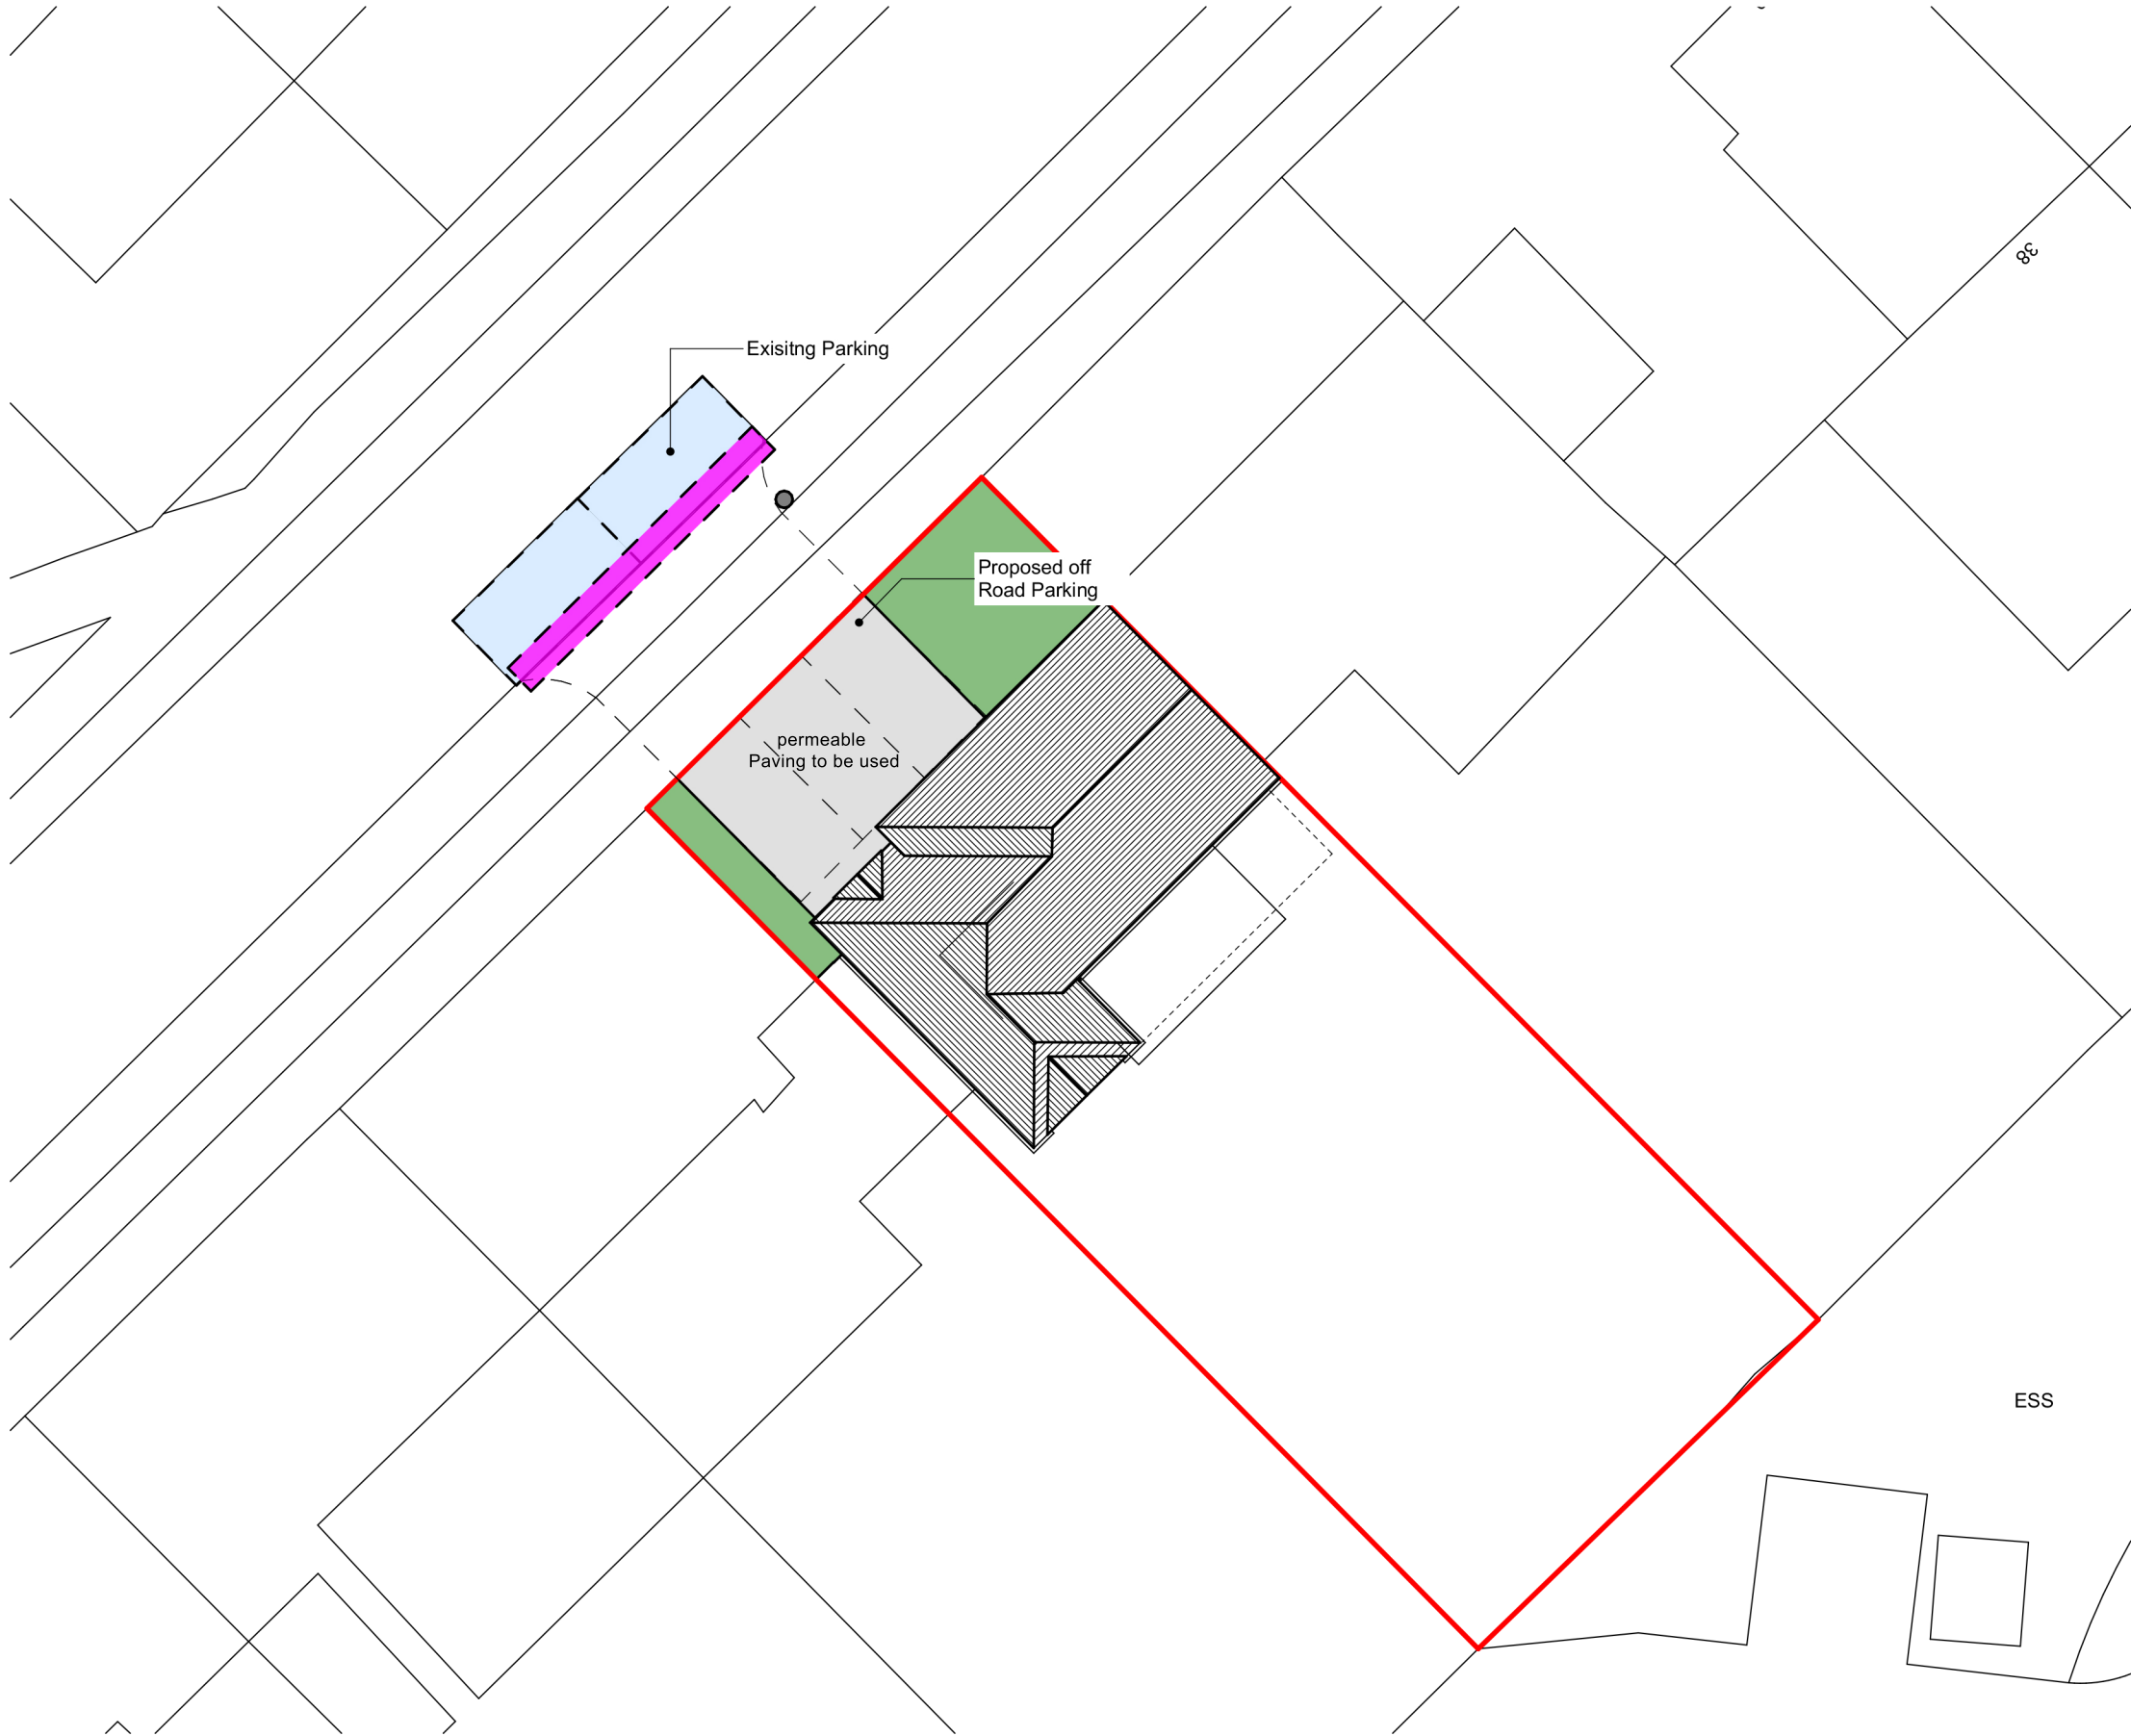


- Key
- Potential Parking Area
 - Proposed Dropkerb Location

ESS

Block Plan 1:200

1:200

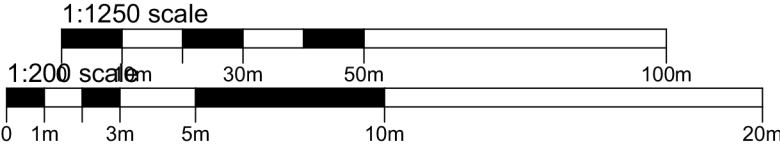

PLANNING APPROVAL			
P1	Planning Issue	19.03.24	JL
Revision	Description	Date	Drawn

Designer :



GRKA Architecture
www.grka.co.uk

Project :
**44 Queens View, Netley,
Southampton**
House Extension and Loft Conversion

Drawing :
Parking Plan

Date : July 2023	Scale : 1:1250, 1:200 @ A1	Revision:
Drawing No. : 17 / 001 / 103	Status : PLANNING	Revision: P1