


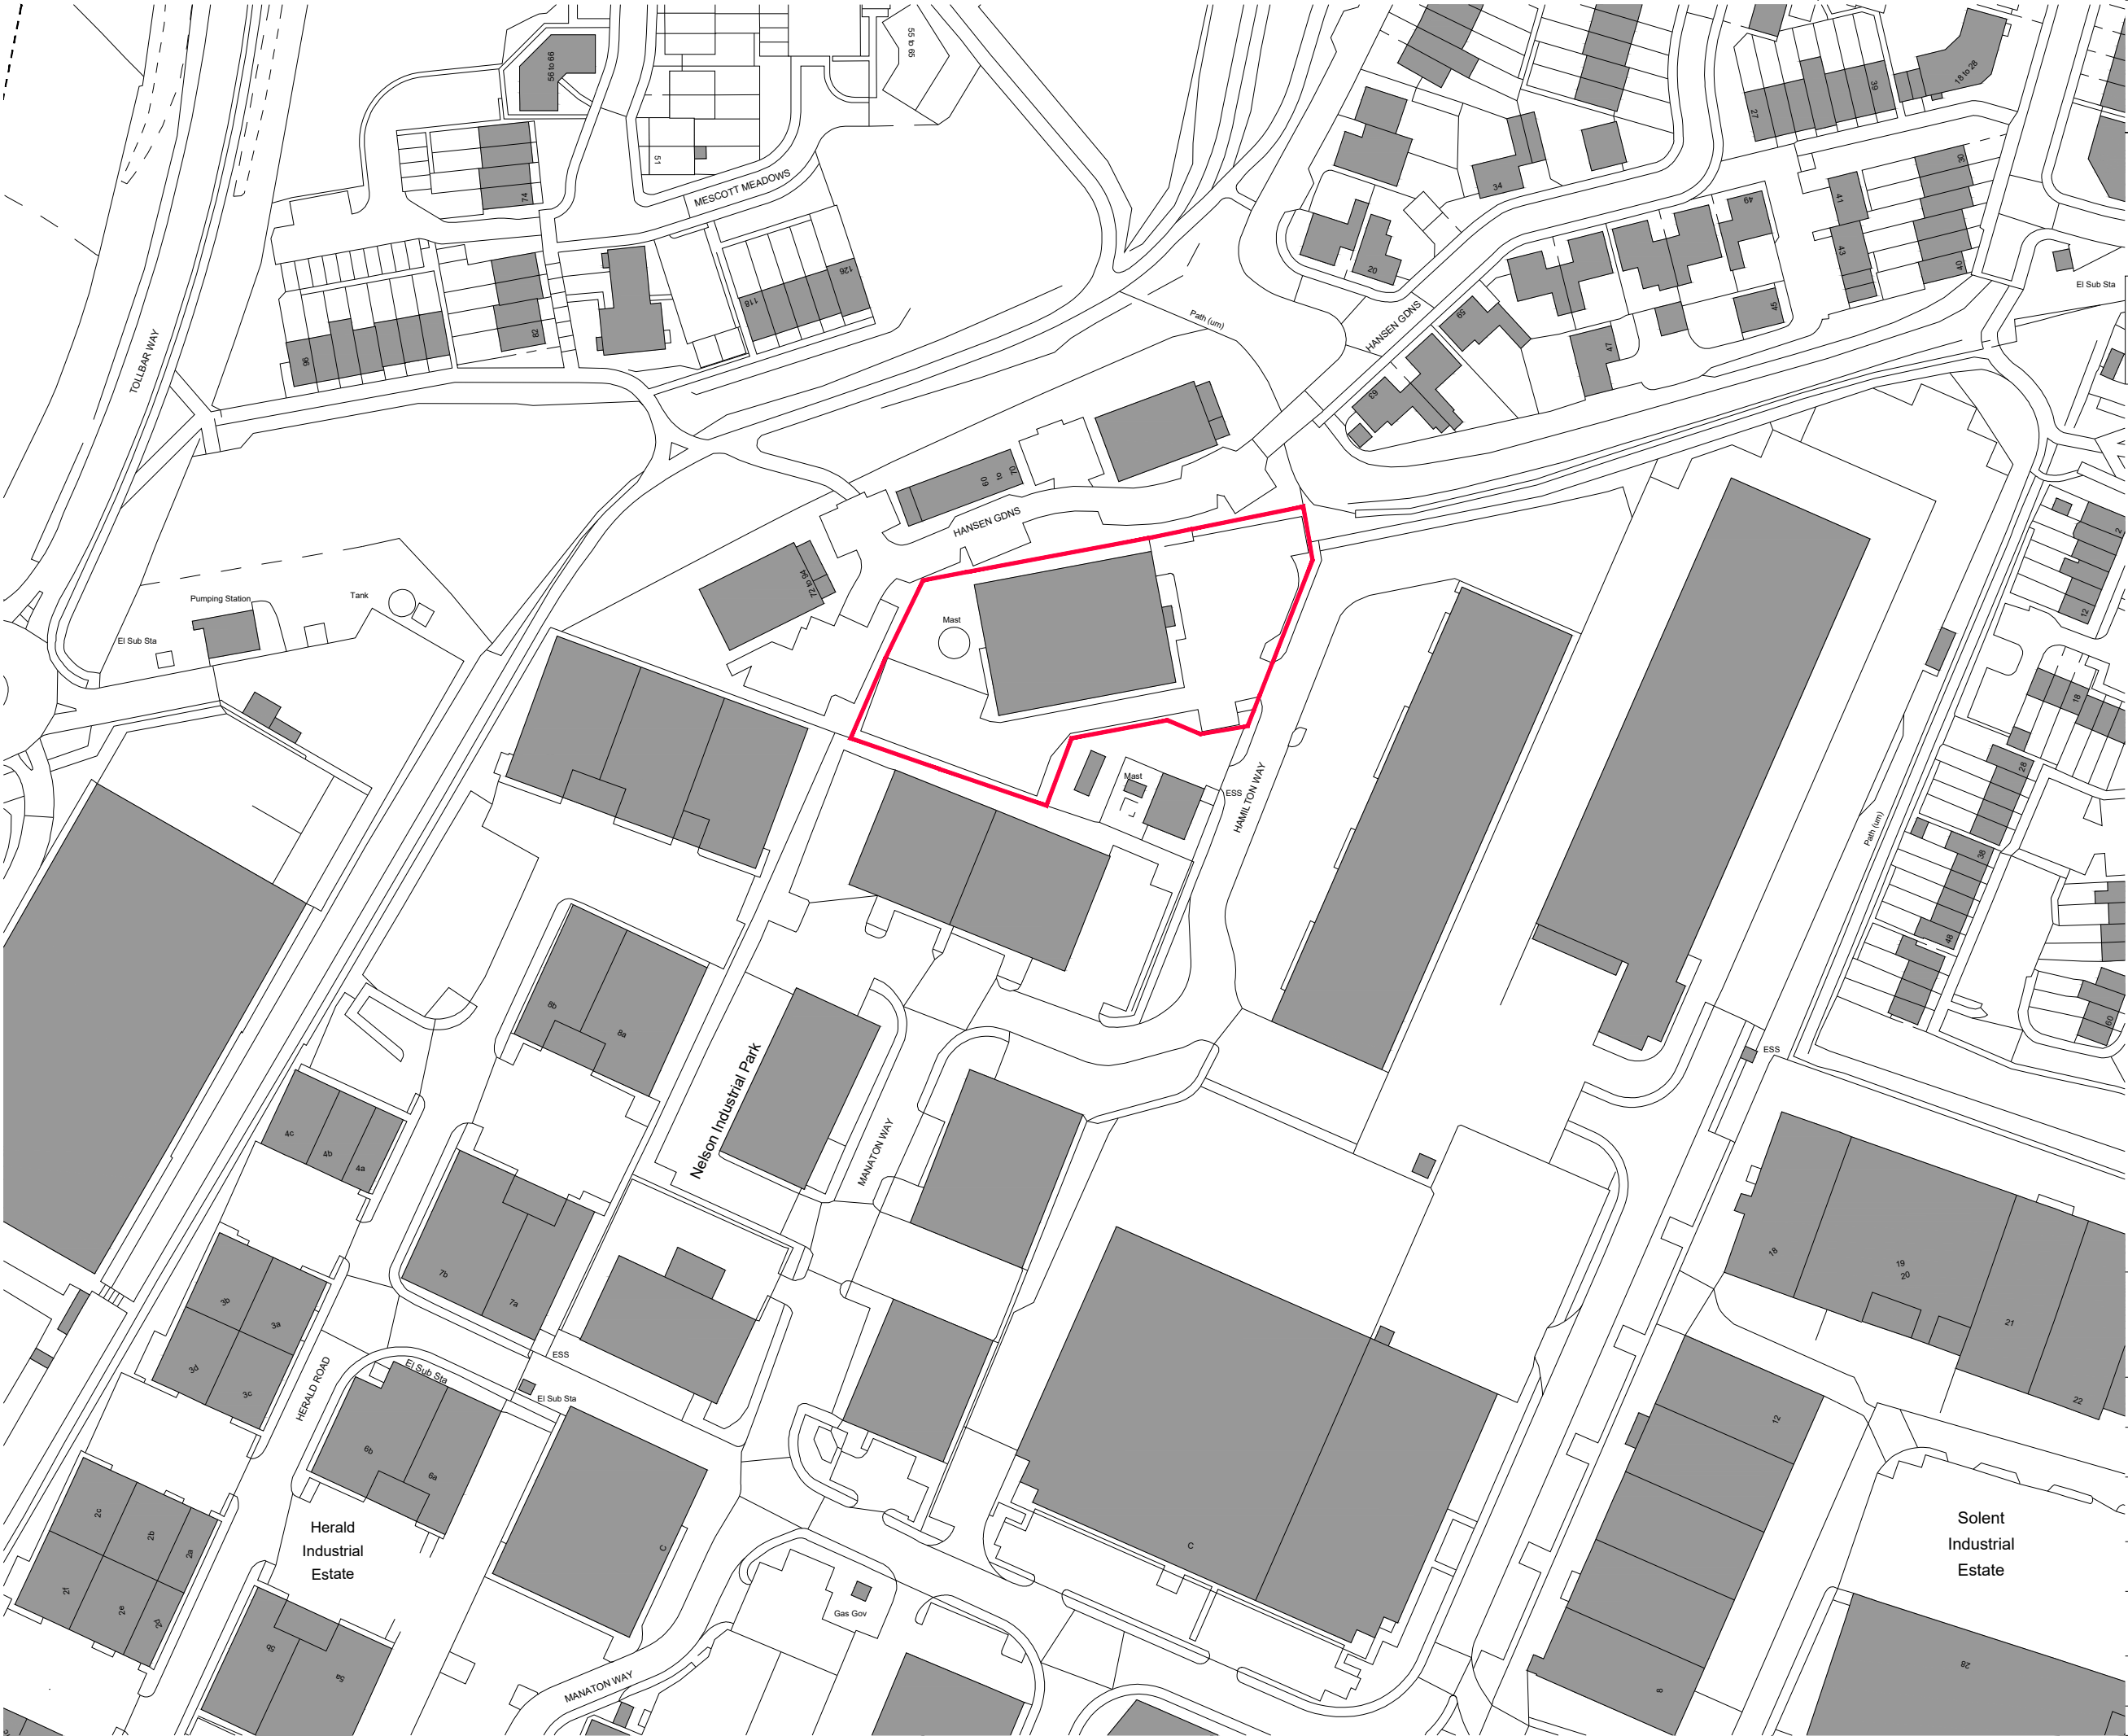

This drawing is the copyright of HNW Architects Ltd Registered No. 3589904
All dimensions must be verified on site prior to construction.
Do not scale this drawing except for Planning Application purposes.
Ordnance Survey Licence No. 100000200
Only PDF issues of this drawing are controlled. All other formats of this drawing (e.g. .dwg Autocad or .rvt Revit files) are un-controlled and are used at your own risk.
This drawing must not be copied, transmitted or passed to a third party, without written consent.

KEY

Application Boundary
0.335Ha /0.829 Acres

N

Scale 1:1250

0m 6.25m 12.5m 31.25m 62.5m

P02	Layout Updated	CS	SD	15.07.24
P01	FIRST ISSUE	CS	SD	08.07.24
Rev	Amendments	By	Chkd	Date



Document Status
Preliminary

Client Name
Hargreaves

Project Name
Site E, Hamilton Business Park
Hedge end

Scale	HNW Project No.	Date Created
A3-1:1250	24029	JULY 2024

Document Title
Site Location Plan

Document Reference	Revision
24029-HNW-ZZ-DR-A-1000	P02

Chichester 61 North Street, Chichester, PO19 1NB 01243 533300
Brighton & Hove Platt9rm, Church Road, Hove, BN3 2AF 01273 932485