



Note:
Setting Out is based on survey drawing by Interlock Survey:
Ref: 240501-ELE
Dated: June 2024



Note: Coordination
This drawing is subject to further coordination and should be read in conjunction with all relevant Architectural, Consultant and Specialist information.

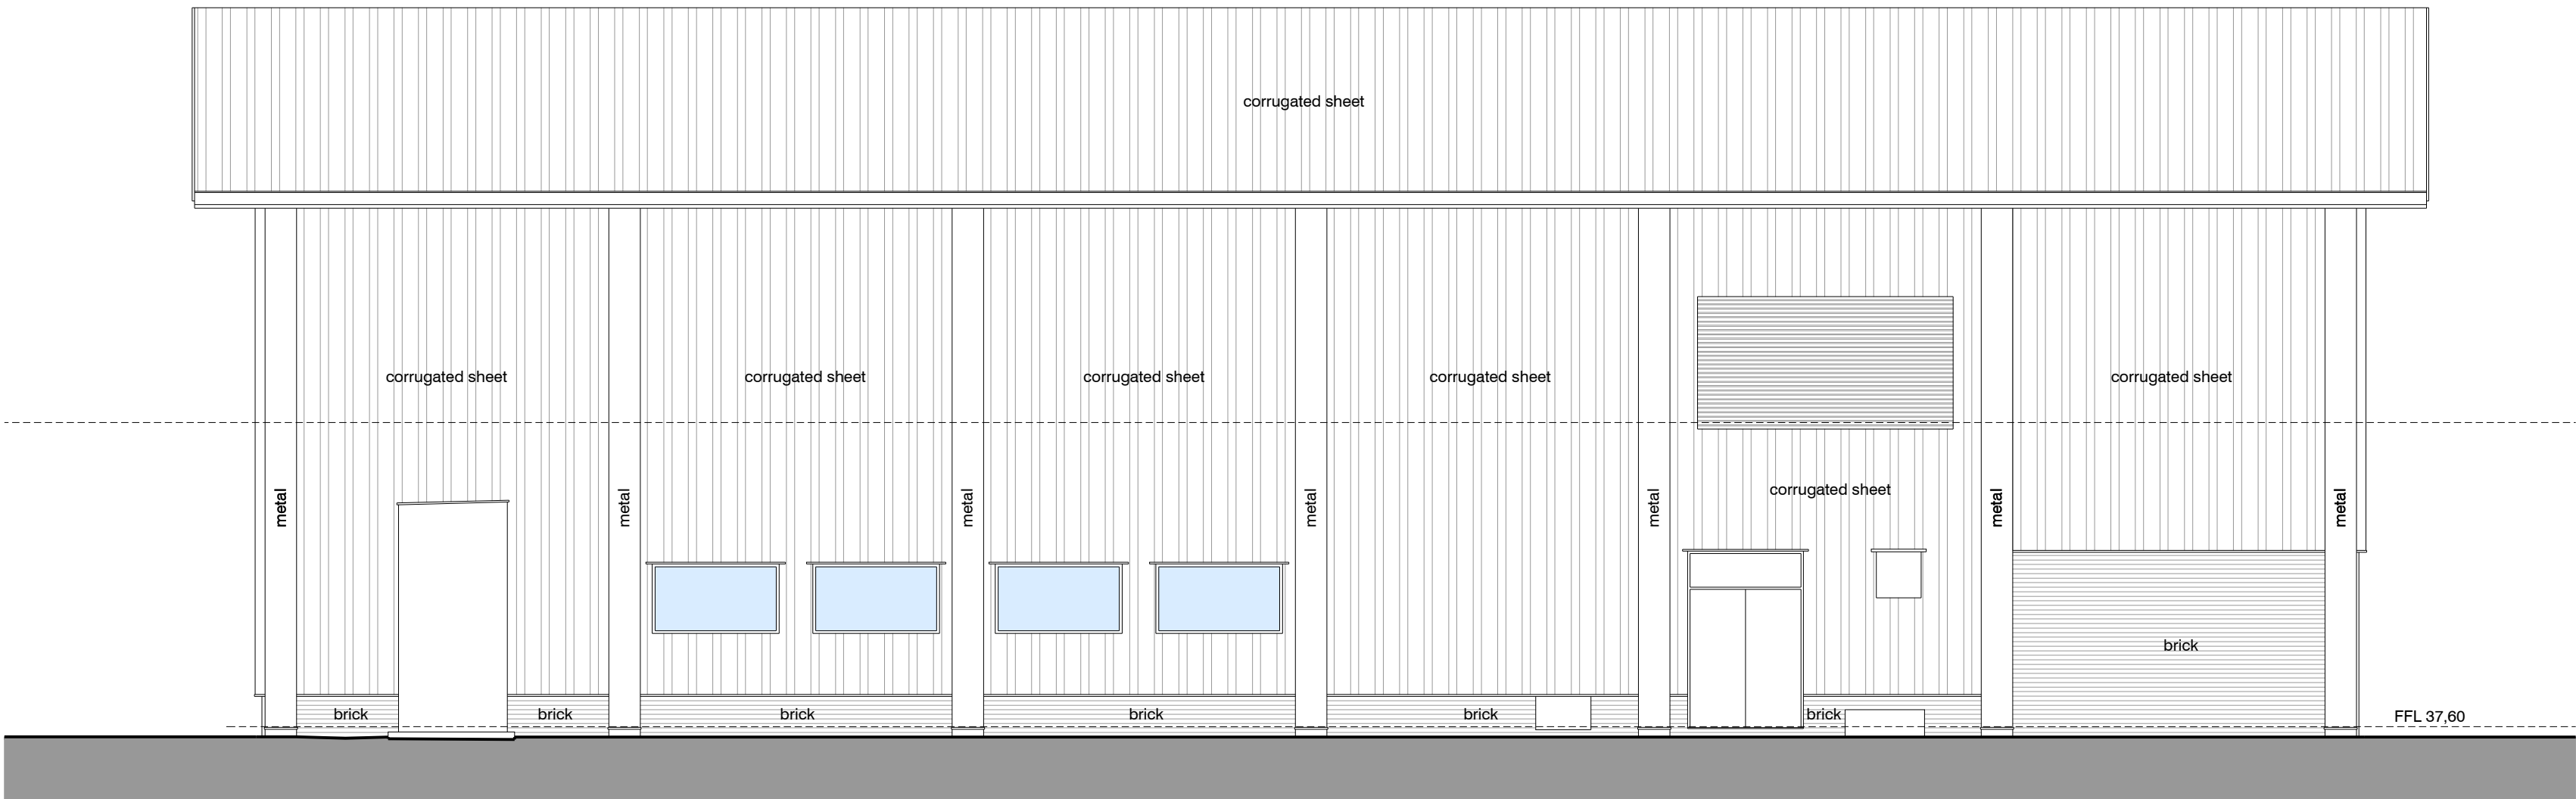

Elevation 1

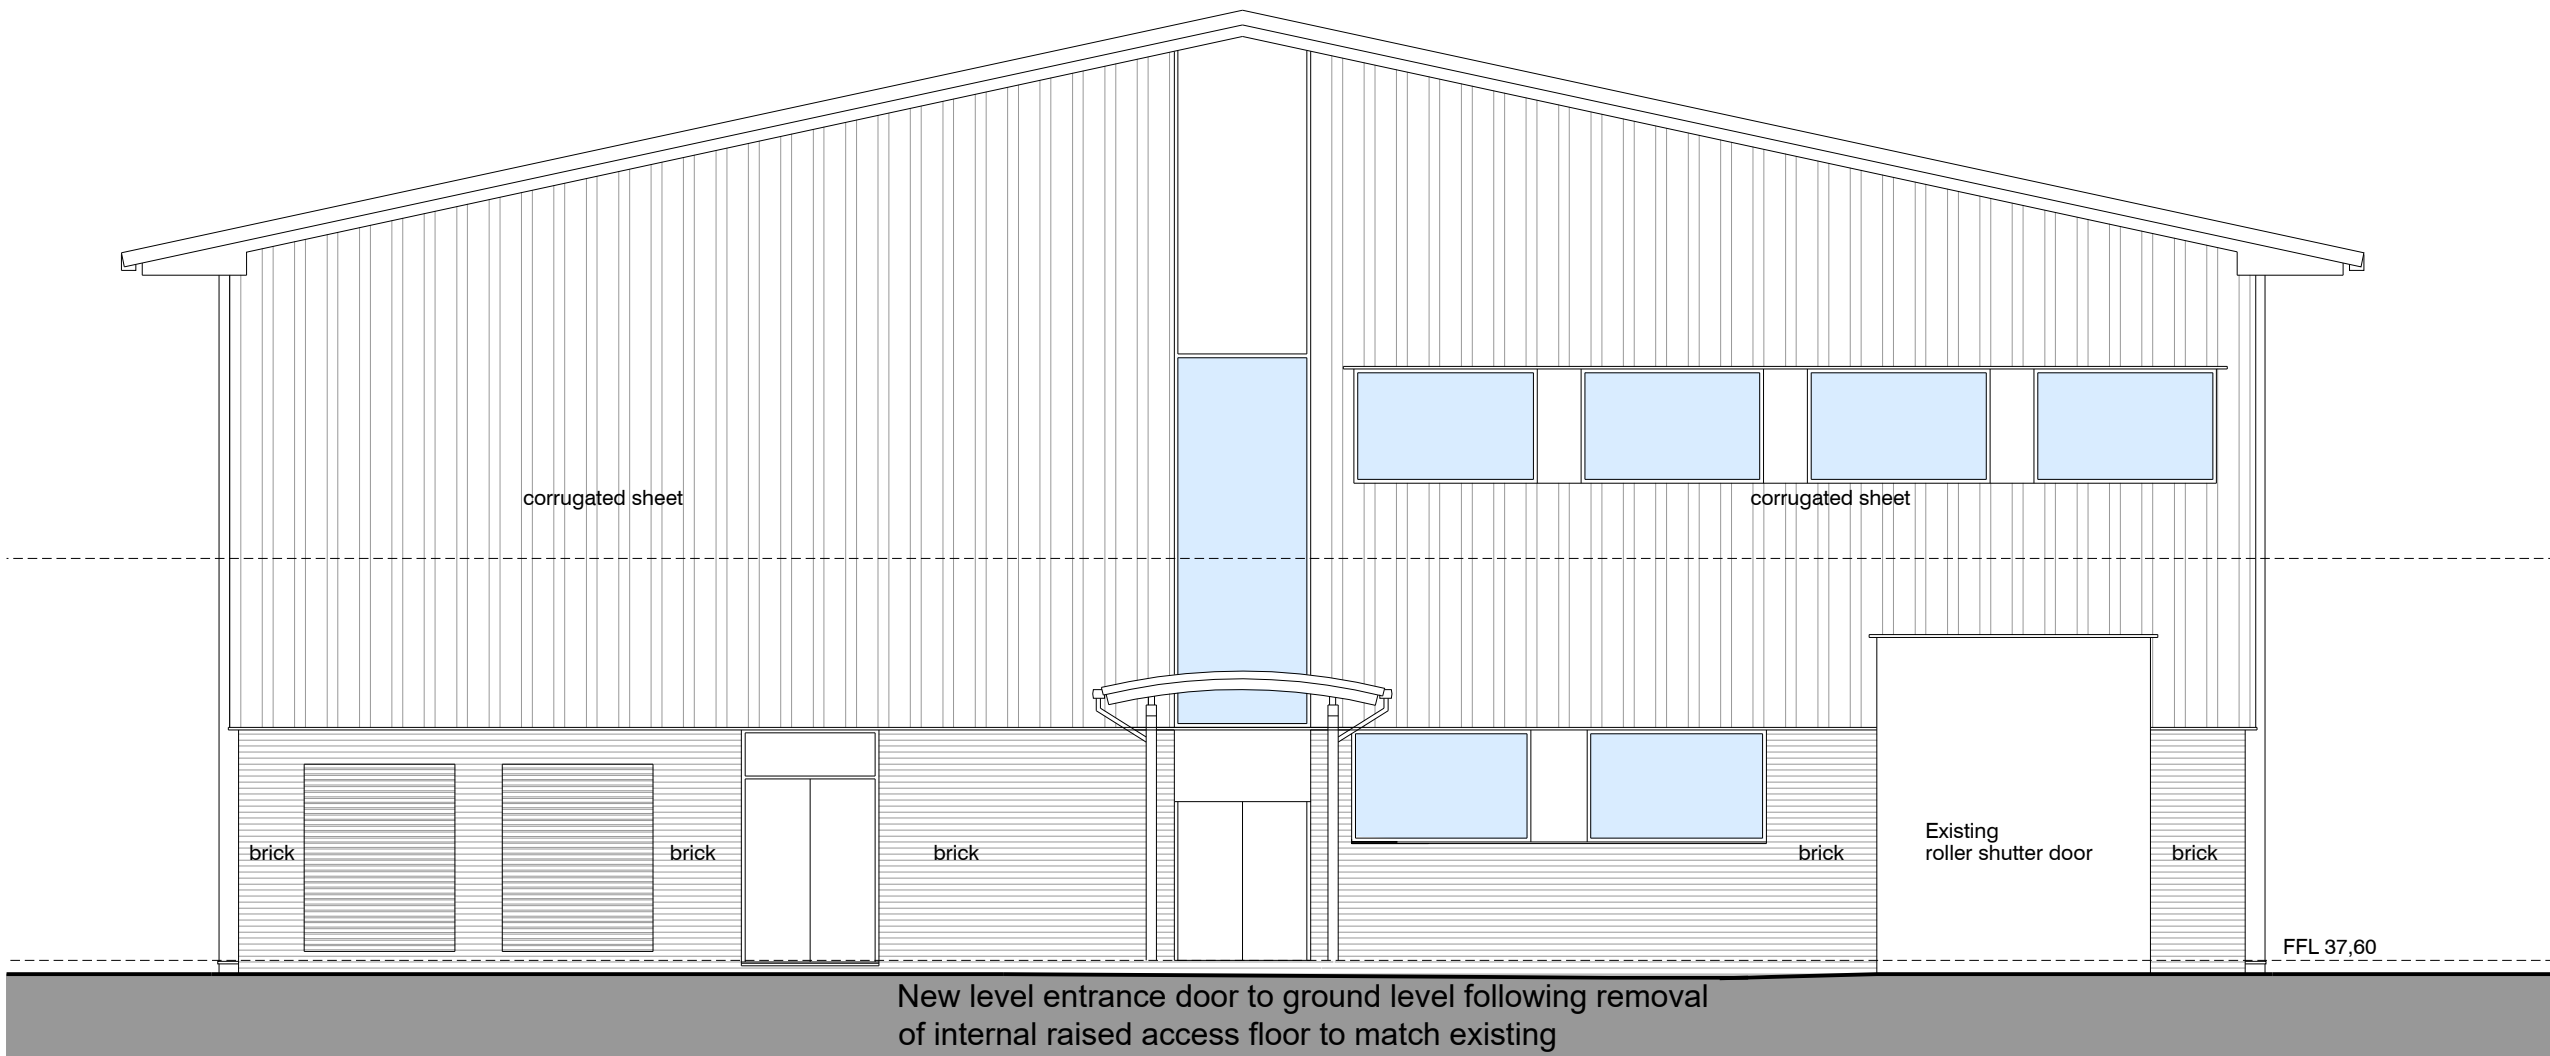

Elevation 2

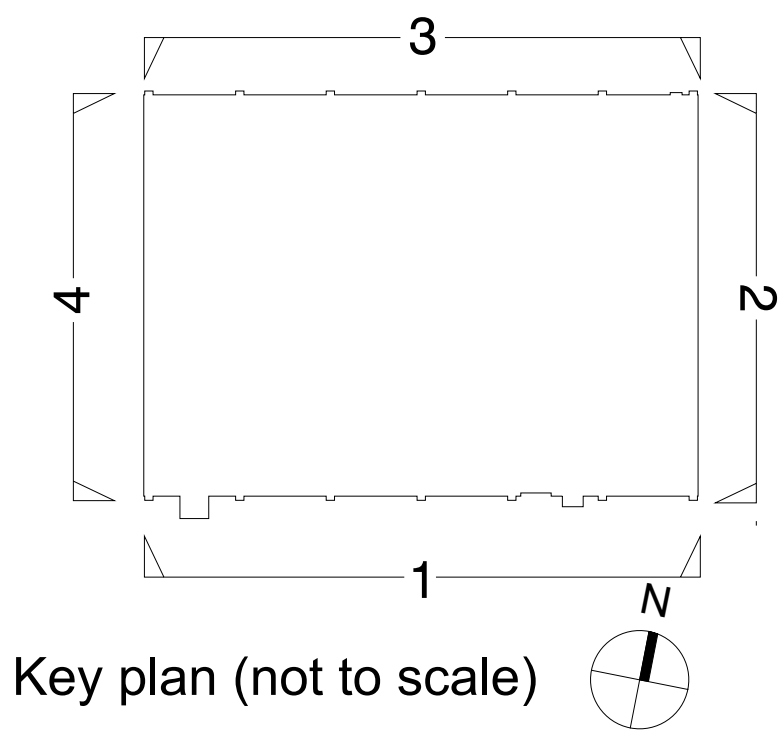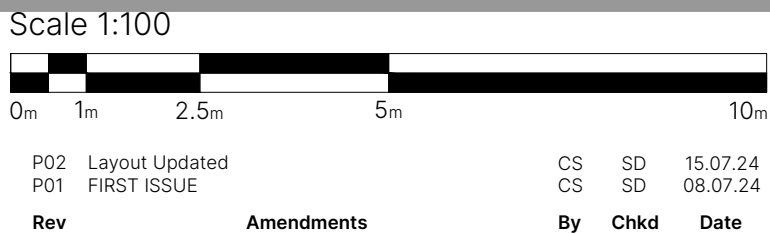

Key plan (not to scale)

Document Status
Preliminary

Client Name
Hargreaves

Project Name
Site E, Hamilton Business Park
Hedge end

Scale	HNW Project No.	Date Created
A1- 1:100	24029	JULY 2024

Document Title
Proposed Elevations 1 of 2

Document Reference	Revision
24029-HNW-ZZ-ZZ-DR-A-2300	P01
Chichester Brighton & Hove	61 North Street, Chichester, PO19 1NB Plattf9rm, Church Road, Hove, BN3 2AF
	01243 533300 01273 932485