




This drawing is the copyright of HNW Architects Ltd Registered No. 3589904
All dimensions must be verified on site prior to construction.
Do not scale this drawing except for Planning Application purposes.
Ordnance Survey Licence No. 100000200
Only PDF issues of this drawing are controlled. All other formats of this drawing (e.g. .dwg Autocad or .rvt Revit files) are un-controlled and are used at your own risk.
This drawing must not be copied, transmitted or passed to a third party, without written consent.

Note: Coordination
This drawing is subject to further coordination and should be read in conjunction with all relevant Architectural, Consultant and Specialist information.

Note: Design Intent
This drawing illustrates design intent only and is subject to Manufacturer's and or Specialist Subcontractor's Detailed Design & Specification.

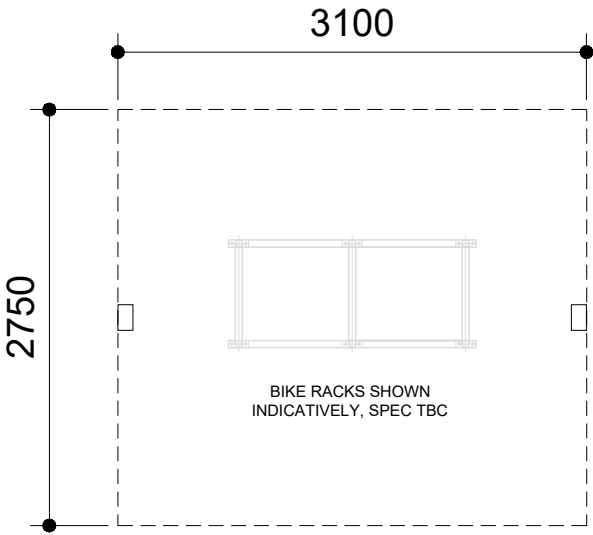

Bike Store - Unit 1
6no. Spaces

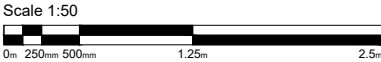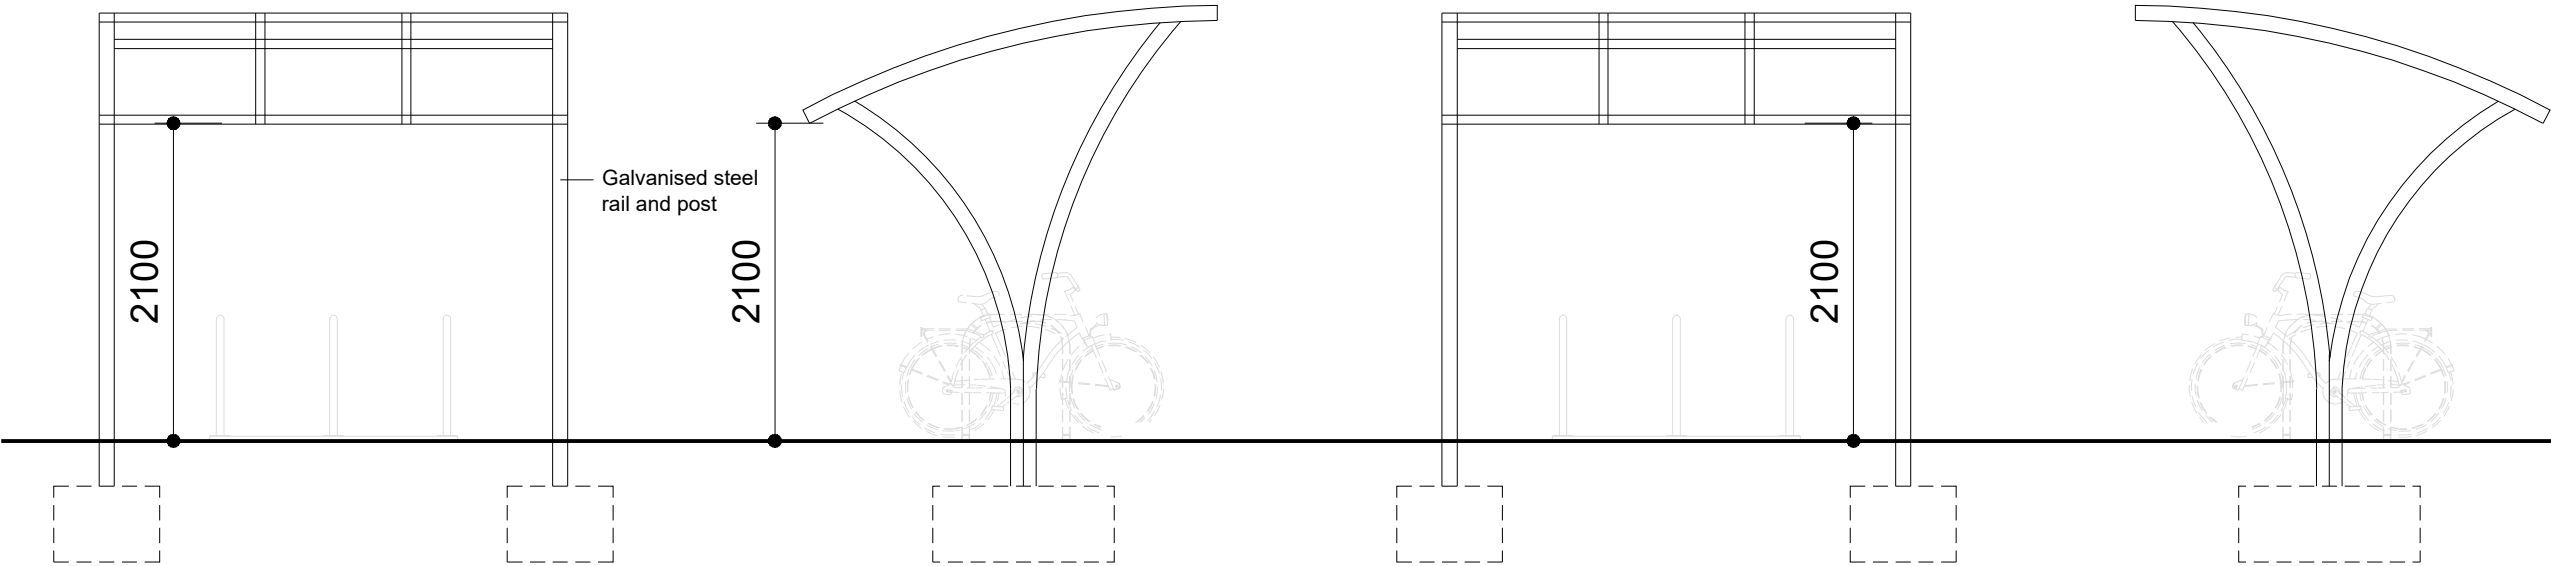

P01	FIRST ISSUE	CS	SD	15.07.24
Rev	Amendments	By	Chkd	Date



Document Status
Preliminary

Client Name
Hargreaves

Project Name
Site E, Hamilton Business Park
Hedge end

Scale	HNW Project No.	Date Created
A3-1:50	24029	JULY 2024

Document Title
Bicycle Stores

Document Reference	Revision
24029-HNW-ZZ-ZZ-DR-A-7900	P01

Chichester	61 North Street, Chichester, PO19 1NB	01243 533300
Brighton & Hove	Platt9rm, Church Road, Hove, BN3 2AF	01273 932485