


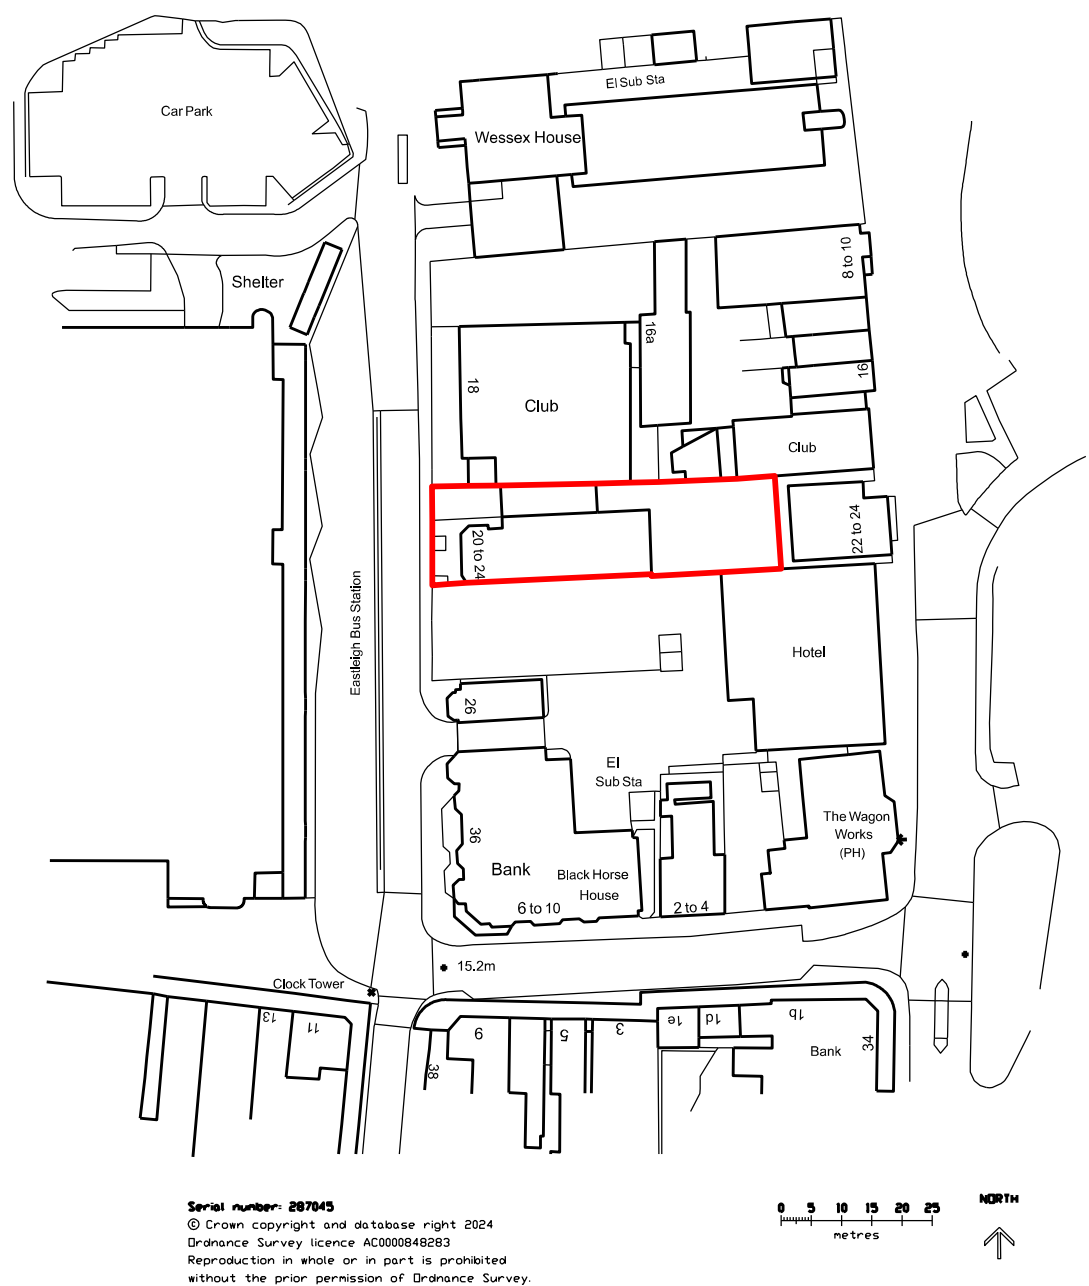

Serial Number: 287045
© Crown copyright and database right 2024
Ordnance Survey licence AC0000848263
Reproduction in whole or in part is prohibited
without the prior permission of Ordnance Survey


01 LOCATION PLAN
PL-001 SCALE 1:1250

REV	DATE	DESCRIPTION	CKD
P00	29/07/24	Planning	DD
P01	09/09/24	Revised red line boundary	DD

N

General Notes

1. Do not scale from this drawing unless for planning.
2. All dimensions to be verified on site by the contractor, before proceeding, and such dimensions to be his responsibility.
3. Report all drawing errors, omissions and discrepancies to Habtec Ltd.
4. All stated areas on this drawing are approximate and to be treated as strictly indicative.
5. Any Ordnance Survey mapping data in this drawing is used under license. Its use is strictly for the preparation of information for this project. Where used Ordnance Survey copyright acknowledgement must be displayed.

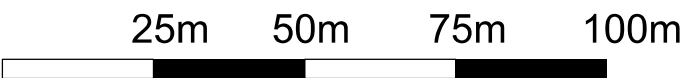

JOB TITLE Barclays House, Eastleigh	SCALE 1:1250@A1; 1:2500@A3	PROJECT 2401
CLIENT ---	DATE 29/07/24	DRAWING NUMBER (PL)_001
DRAWING TITLE Location Plan	DRAWN BY DD	REVISION P01
DRAWING STATUS Planning	CHECKED DD	