

Key:

Application boundary
333 m²/ 0.08 acres




Landlord ownership
boundary




Site Address:

Hedge End Retail Park,
Charles Watts Way,
Hedge End,
Southampton,
SO30 4RT

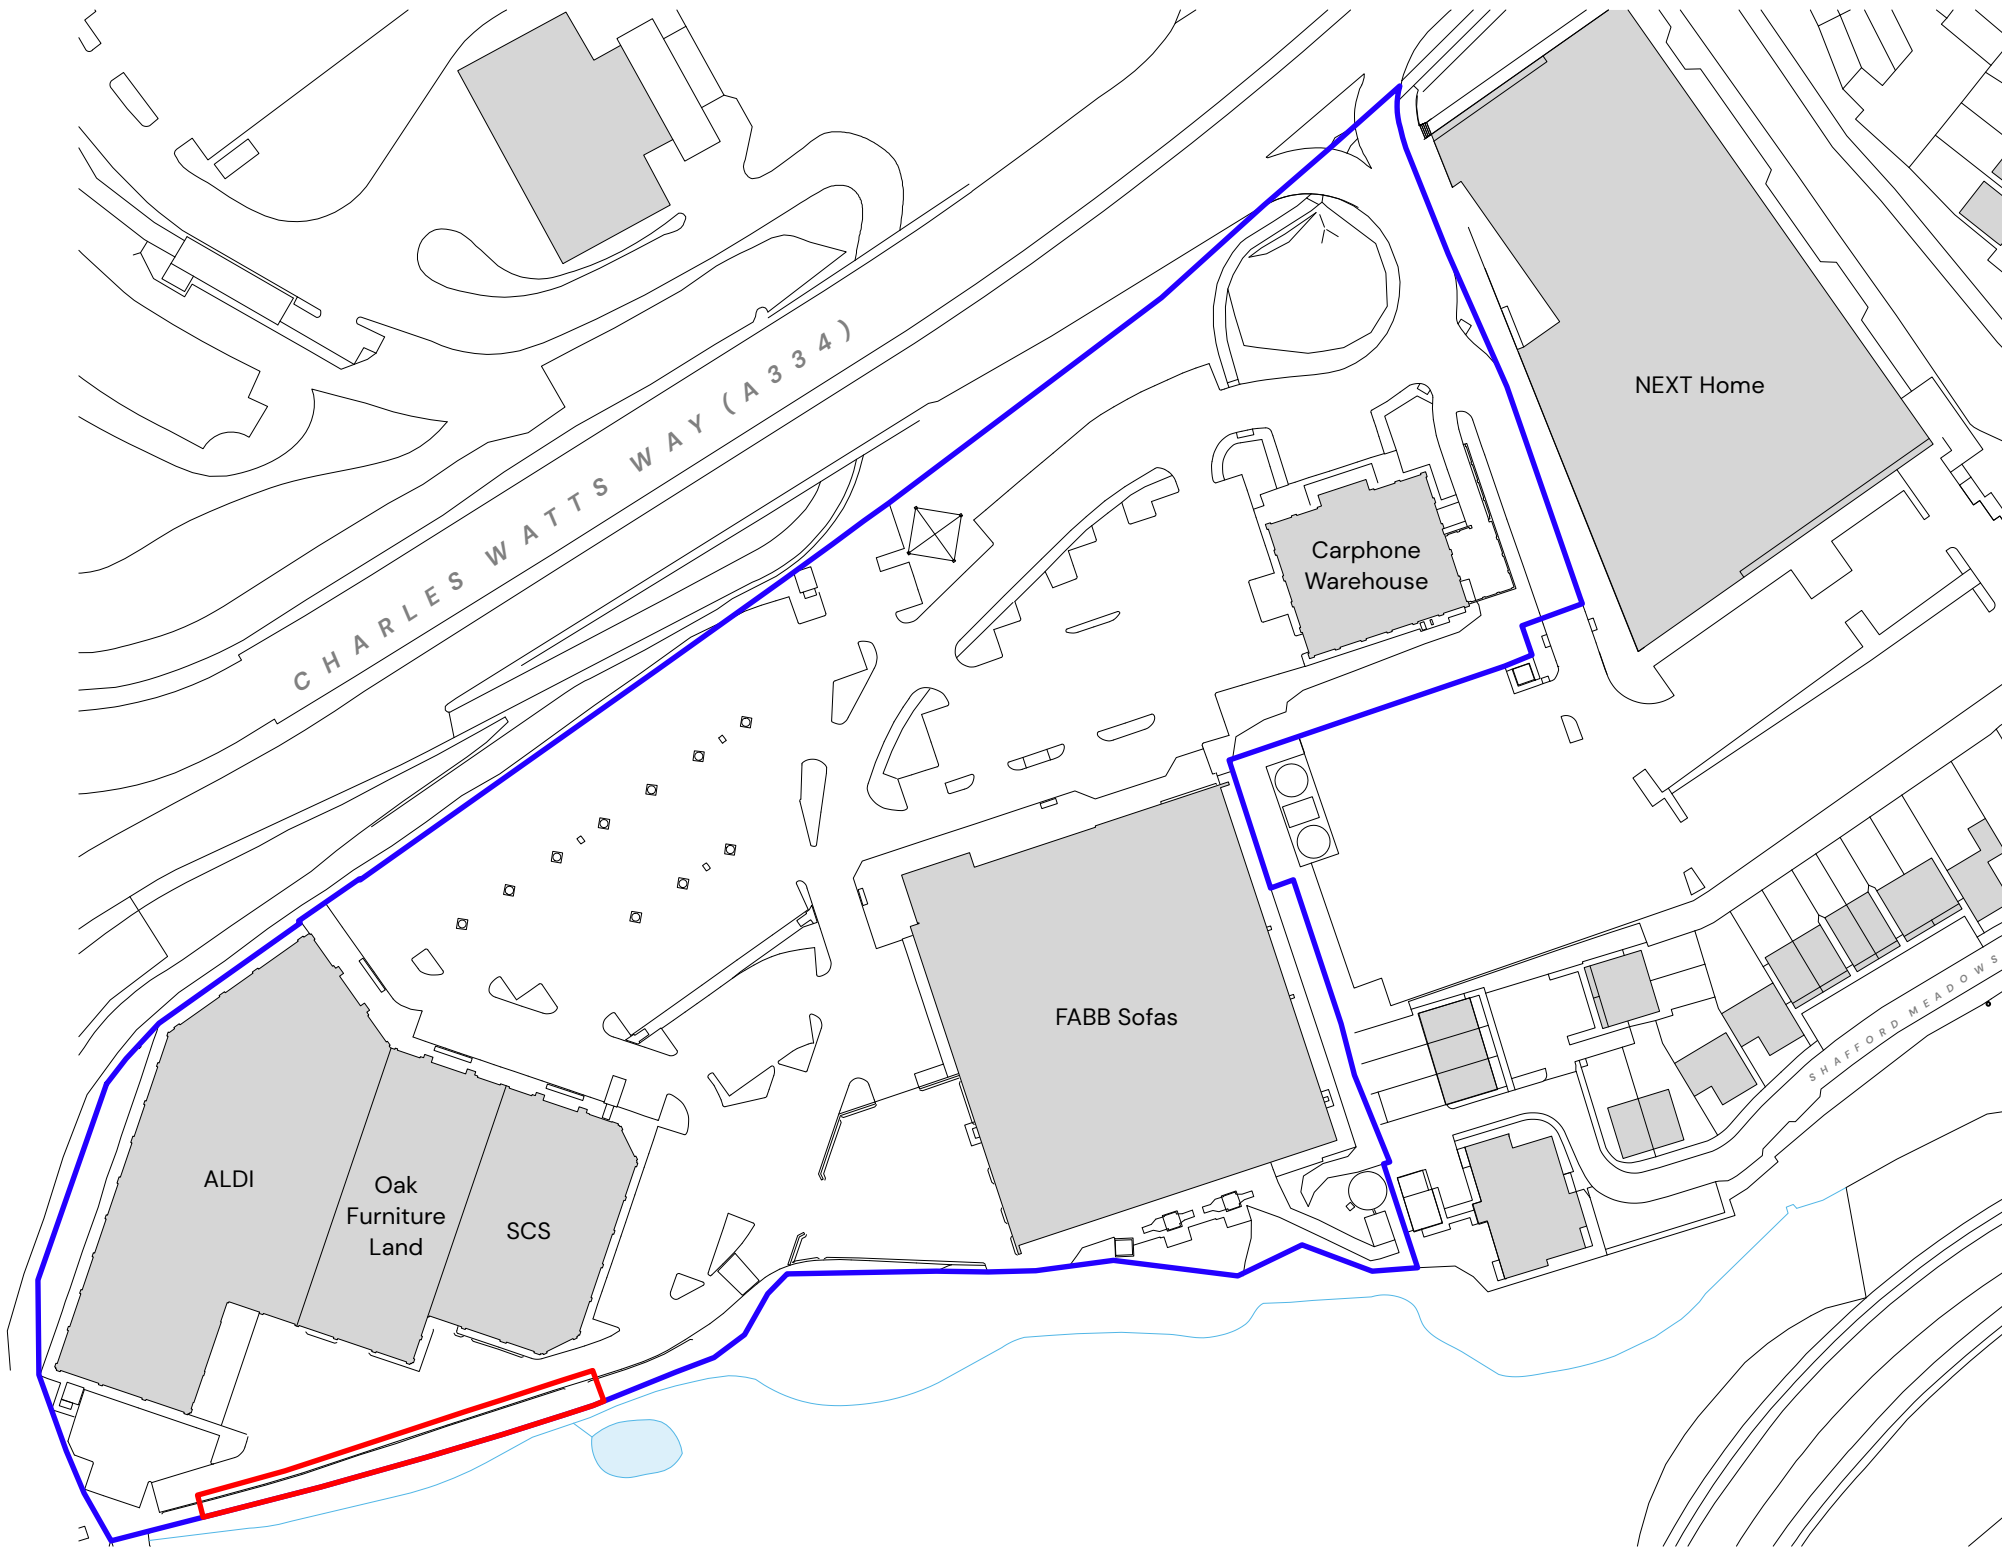

Ordnance Survey (c) Crown Copyright. All rights reserved.
Licence number 100022432

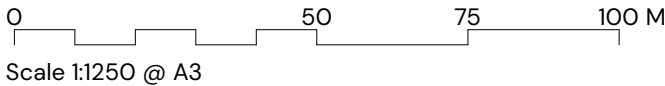

**Kendall
Kingscott**
Glentworth Court, Lime Kiln Close,
Stoke Gifford, Bristol, BS34 8SR
+44 (0)117 931 2062
www.kendallkingscott.co.uk

Project
**Southampton, Hedge End Retail Park
Former DFS**
Client
Aldi Stores Ltd

Date	20/08/2024	Drawn	DG	Purpose/Status	PLANNING
Scale	1:1250	Checked	MW	Paper Size	ISO A3
Filename	200698 Acoustic Fence Proposal.vwx				

PO1 21/08/2024 DG MW Drawing issue.
Rev Date By Ap Note

Drawing Title
**Site Location Plan
Acoustic Fence Proposal**

Project Number/Drawing Number
200698-1030
Check all dimensions and levels on site

Revision
P01
© Copyright

Only to be used on the site for which designed. The electronic transmission of designs/information contained in this drawing is carried out entirely at the User's risk and Kendall Kingscott Ltd. will have no liability for any errors or inaccuracies arising therefrom. The production of amended or updated information from the said designs/information by the User is entirely the responsibility of the User and Kendall Kingscott Ltd. shall have no responsibility in respect thereof whatsoever.