



AS MEASURED PLAN AND CROSS SECTIONS
OF LYNCH'S SW SEWER
CONNECTIONS

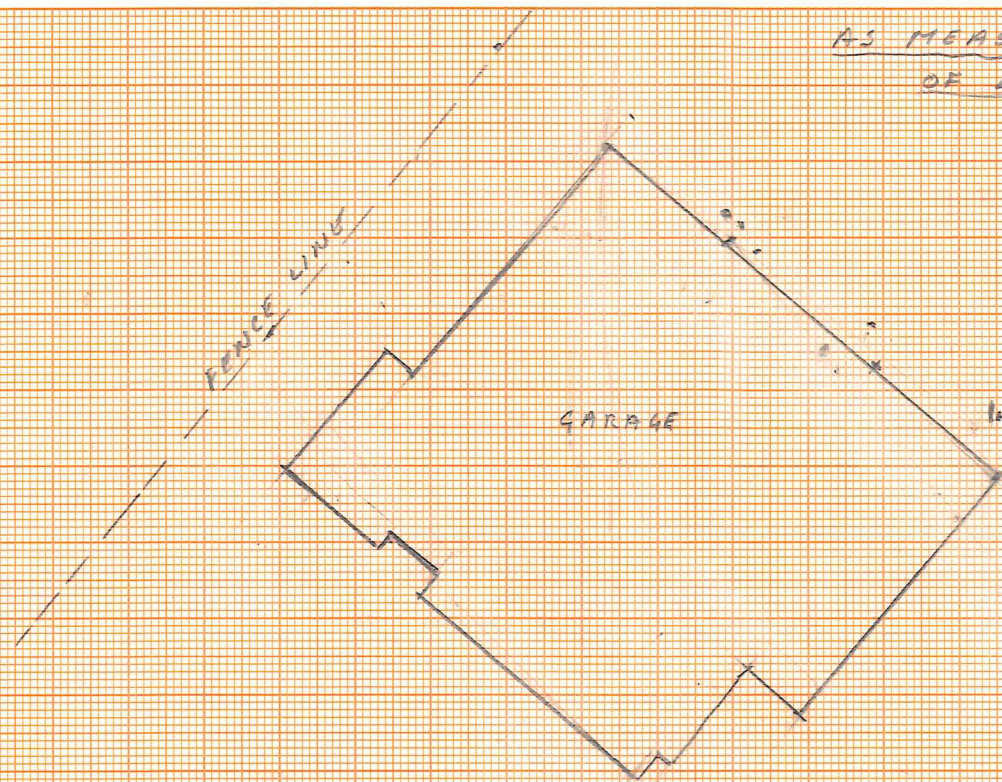


TO MH IN ADJACENT
FOOTPATH

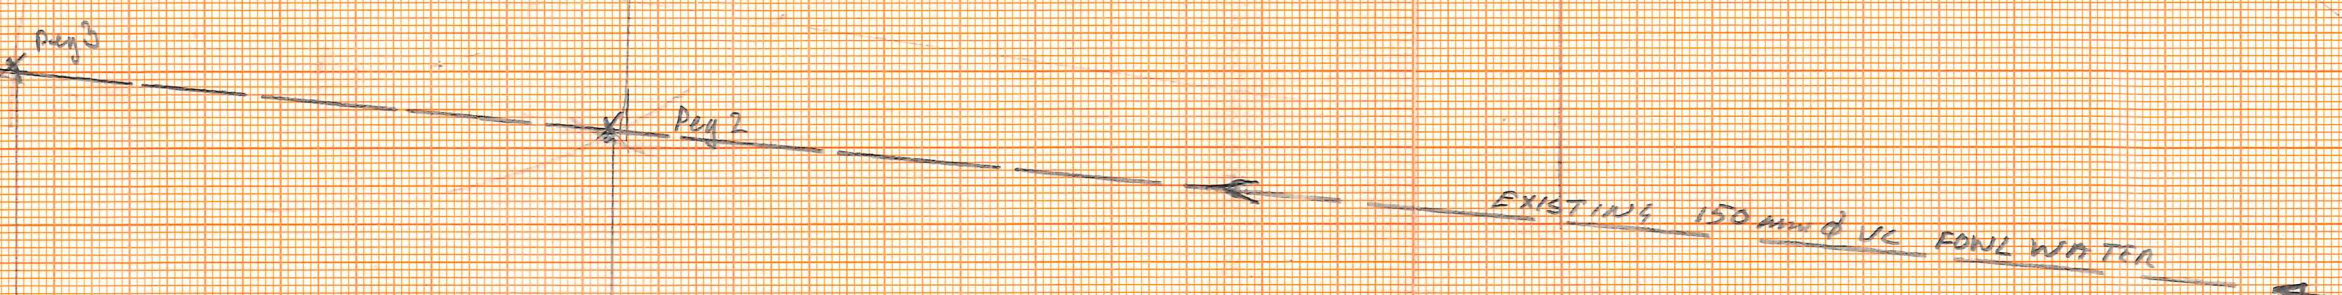


0m 5m 10m

SCALE 1:125

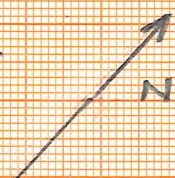

VERTICAL SCALE
1:50

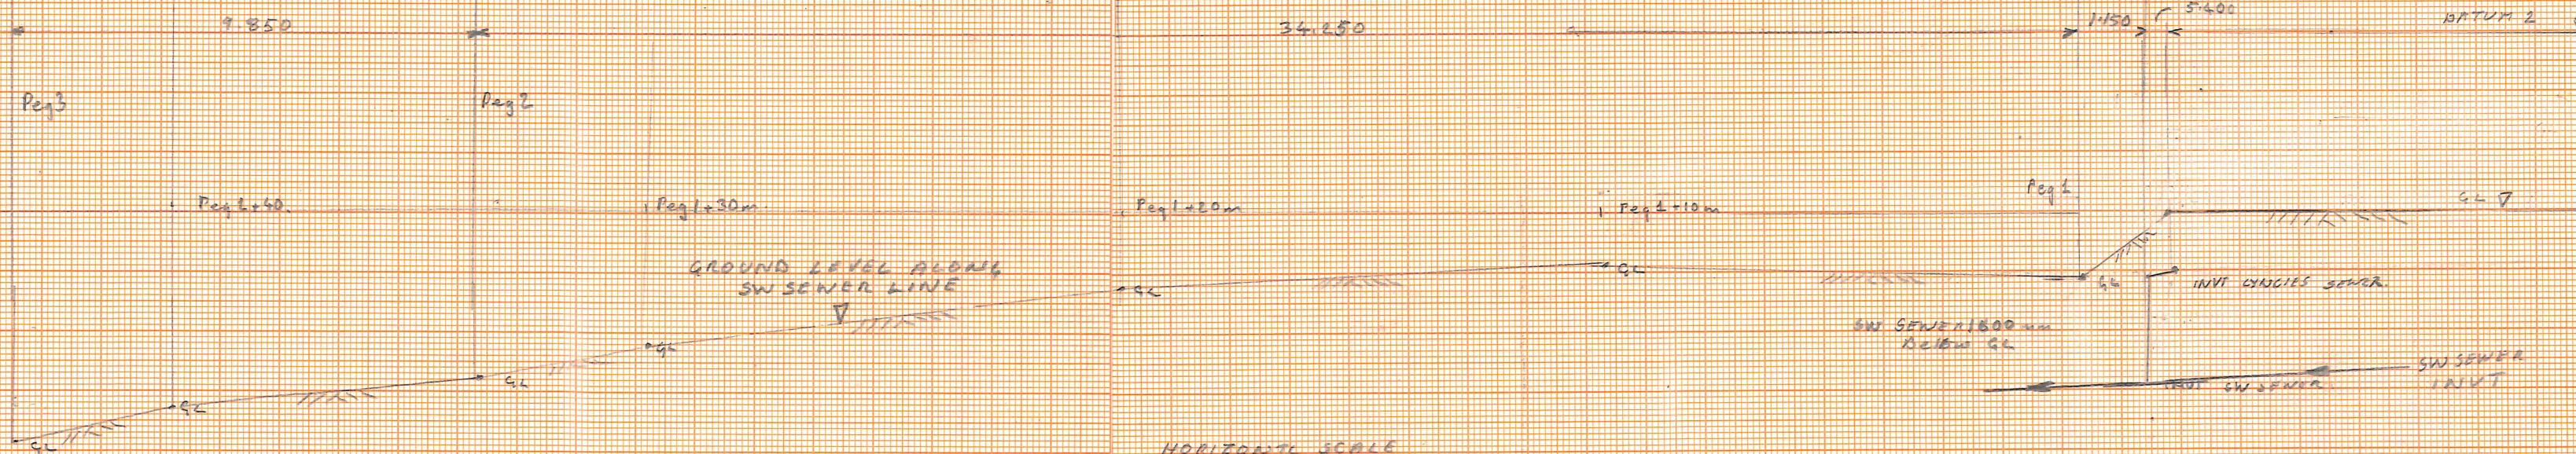

HORIZONTAL SCALE
1:125

FOR DETAIL SEWER MANHOLE
CONNECTION SEE SHEET 2 of 2

SHEET 1 of 2