






Proposed Front Elevation - 1:100

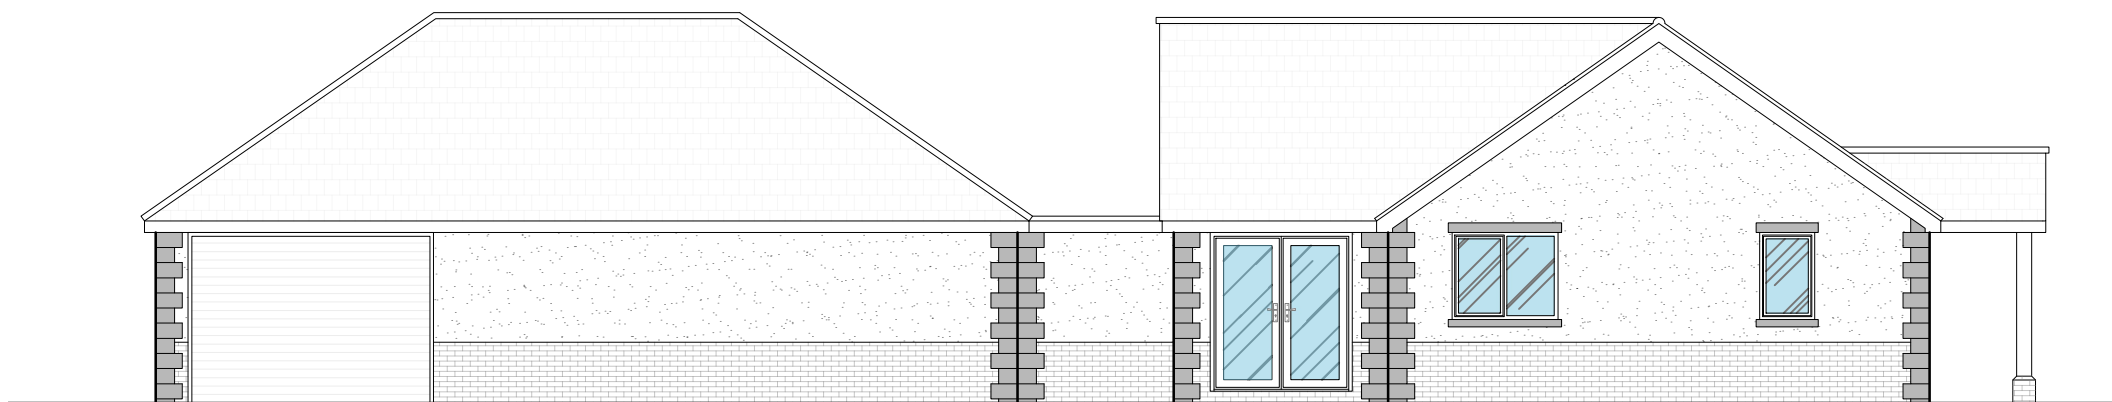


Proposed South-East Elevation - 1:100

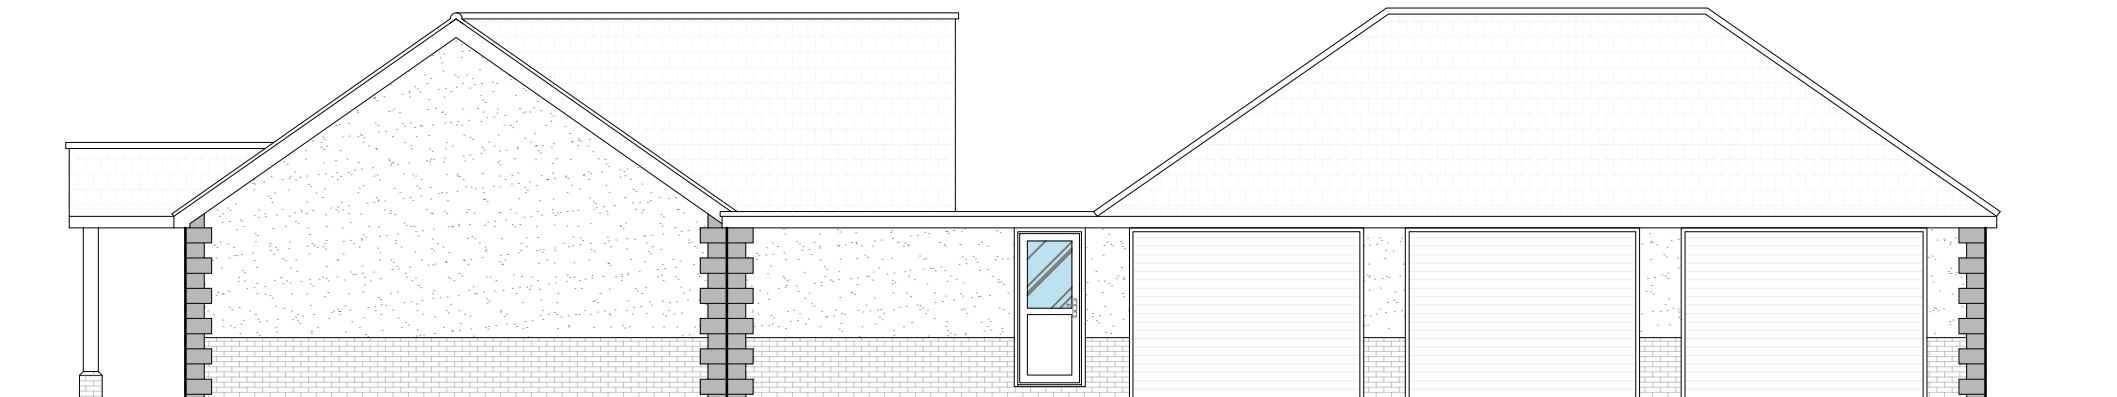

Proposed North-West Elevation - 1:100

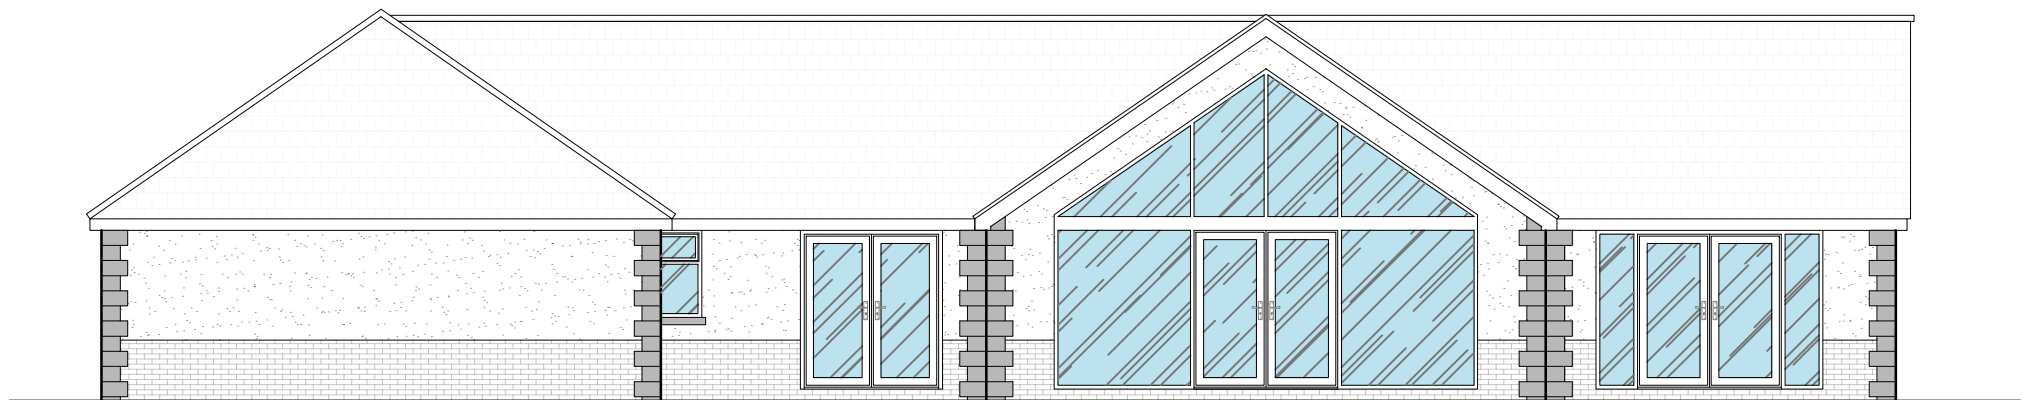

Proposed Rear Elevation - 1:100

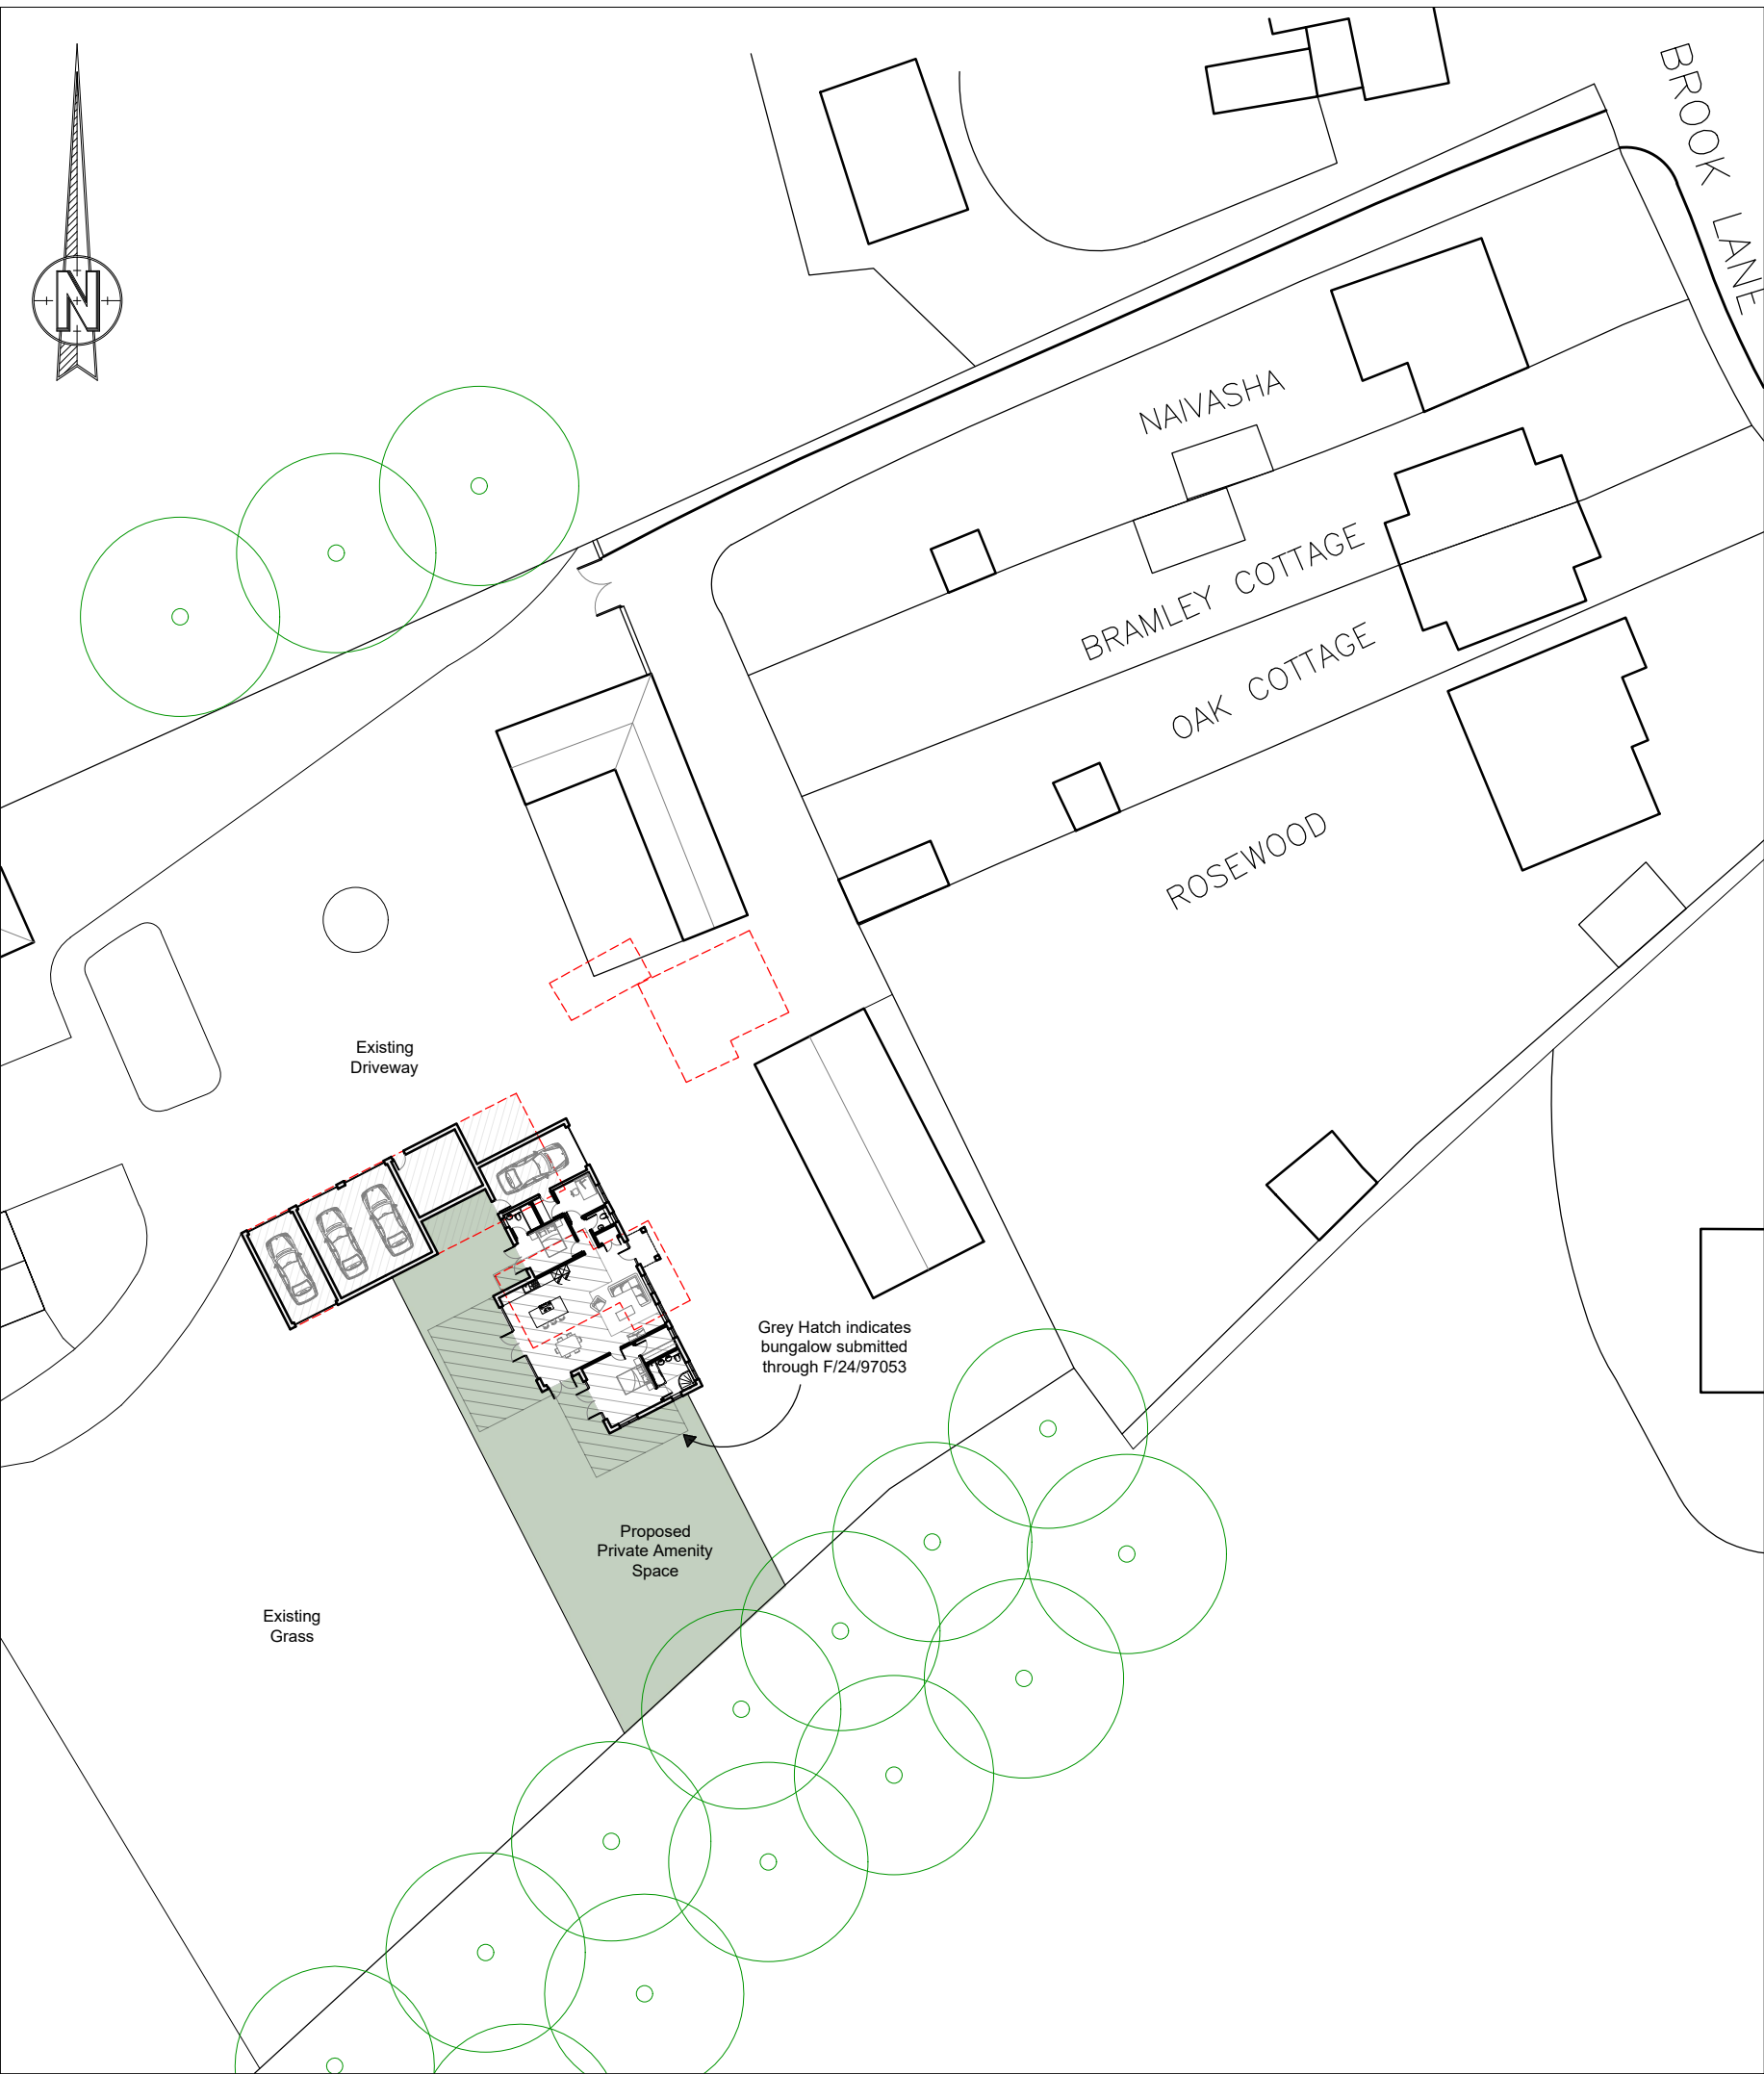

Proposed Site Plan - 1:500

0m 1m 2m 3m 4m 5m 6m 7m 8m 9m 10m

KNIGHT

Consulting

ARCHITECTURE - SURVEYING - PLANNING

admin@knight-consulting.co.uk

www.knight-consulting.co.uk

First Floor Unit 7

The Quarterdeck

Port Solent

PO6 4TP

T: 01489 660194

Project

HATTS COPSE FARM

BROOK LANE

BOTLEY, SO30 2ER

Client

MR AND MRS B. KING

Scale

1:100@A2

Date

AUG 2024

Project no.

KC

Sequential

02

Bldg/Floor

A

Detail

PRO

Rev

B

Drawing

PROPOSED ELEVATIONS & SITE PLAN