


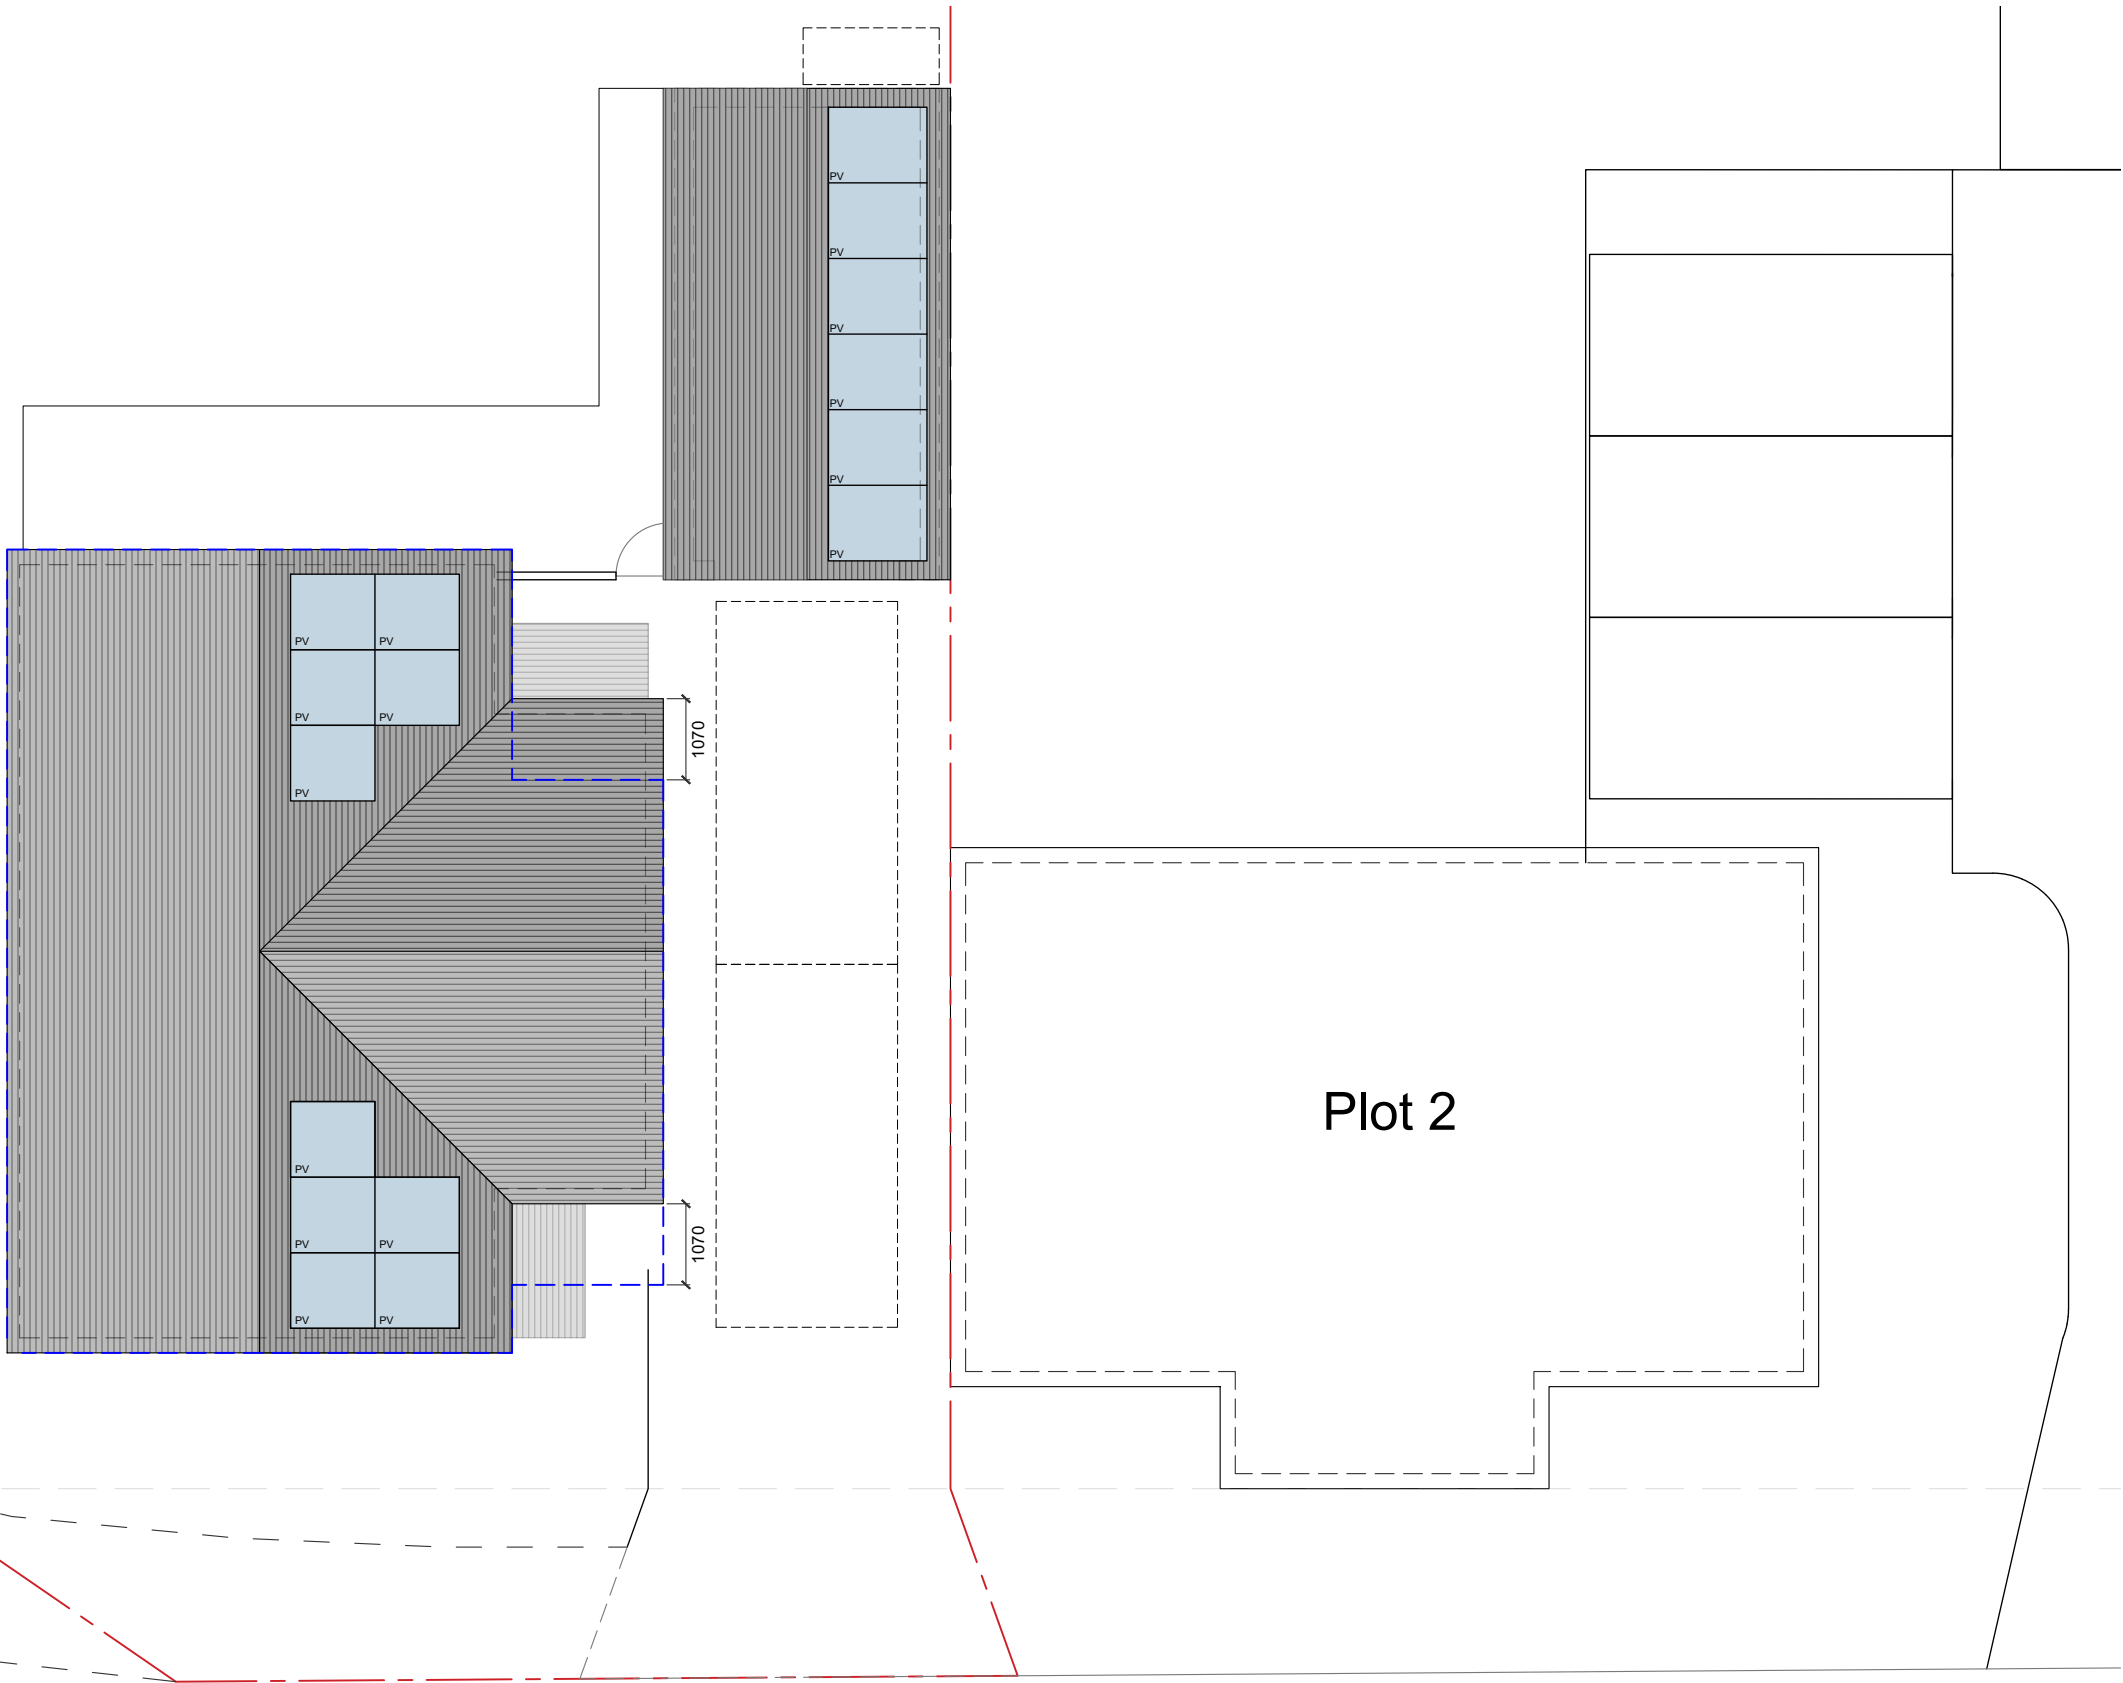

REV

DATE

DESCRIPTION

AUTHOR

NOTES

September 2024

24-OAK1-012

Plot 1 - Oakfields
Delamere Gardens,
Fair Oak
SO50 7HA

A

17/09/2024

Non-material Amendment Submission for Plot 1 - Oakfields, approved under Planning
Application Ref No. F/23/96103 on 19/01/2024

HDH

1. All works completed within this document is copyright of the author.
2. Third party reproduction and/or alteration of this work requires written authority by the author.
3. The designs are subject to 'Planning and Building Regulation Approval' or other statutory approval before development commences.
4. This document shall only be measured at the designated scales for planning purposes, not to be built from.
5. If any discrepancies are found within this document, they should be brought to the attention of the author for rectification.
6. The boundary lines are solely deemed to be indicative. The exact location must be determined on site before development commences.
7. All drawings marked 'Preliminary' and 'Planning' should not be deemed suitable for construction.

1:100

(@A3)

Proposed Roof Plan