

General Notes

Scale from this drawing for planning purposes only.

Contractors are to check all dimensions on site prior to any construction work beginning.

This drawing, and all others associated with it, remain the property of King Architecture & Design and are not to be reproduced or amended without the written consent of King Architecture & Design.

Unauthorised use for any purpose is prohibited.

All work undertaken in collaboration with this drawing is to be undertaken to conform to current building regulations and all current building legislation, if divergencies from statutory requirements are shown on the drawings then these should be reported to King Architecture & Design immediately.

K | A | D
King Architecture & Design

39 Alresford Road
Winchester
SO23 0HG

W: www.kingarchitectureanddesign.co.uk
E: admin@kingarchitectureanddesign.co.uk
T: 079 5574 2966

Proposed Materials

Walls

- White render
- Light grey brick
- Grey moulding at first floor ceiling height

Roof

- Slate tiles
- GRP (fibreglass) flat roof

Windows


- Grey aluminium

Doors

- Grey aluminium

Guttering, Downpipes & Fascias

- Grey

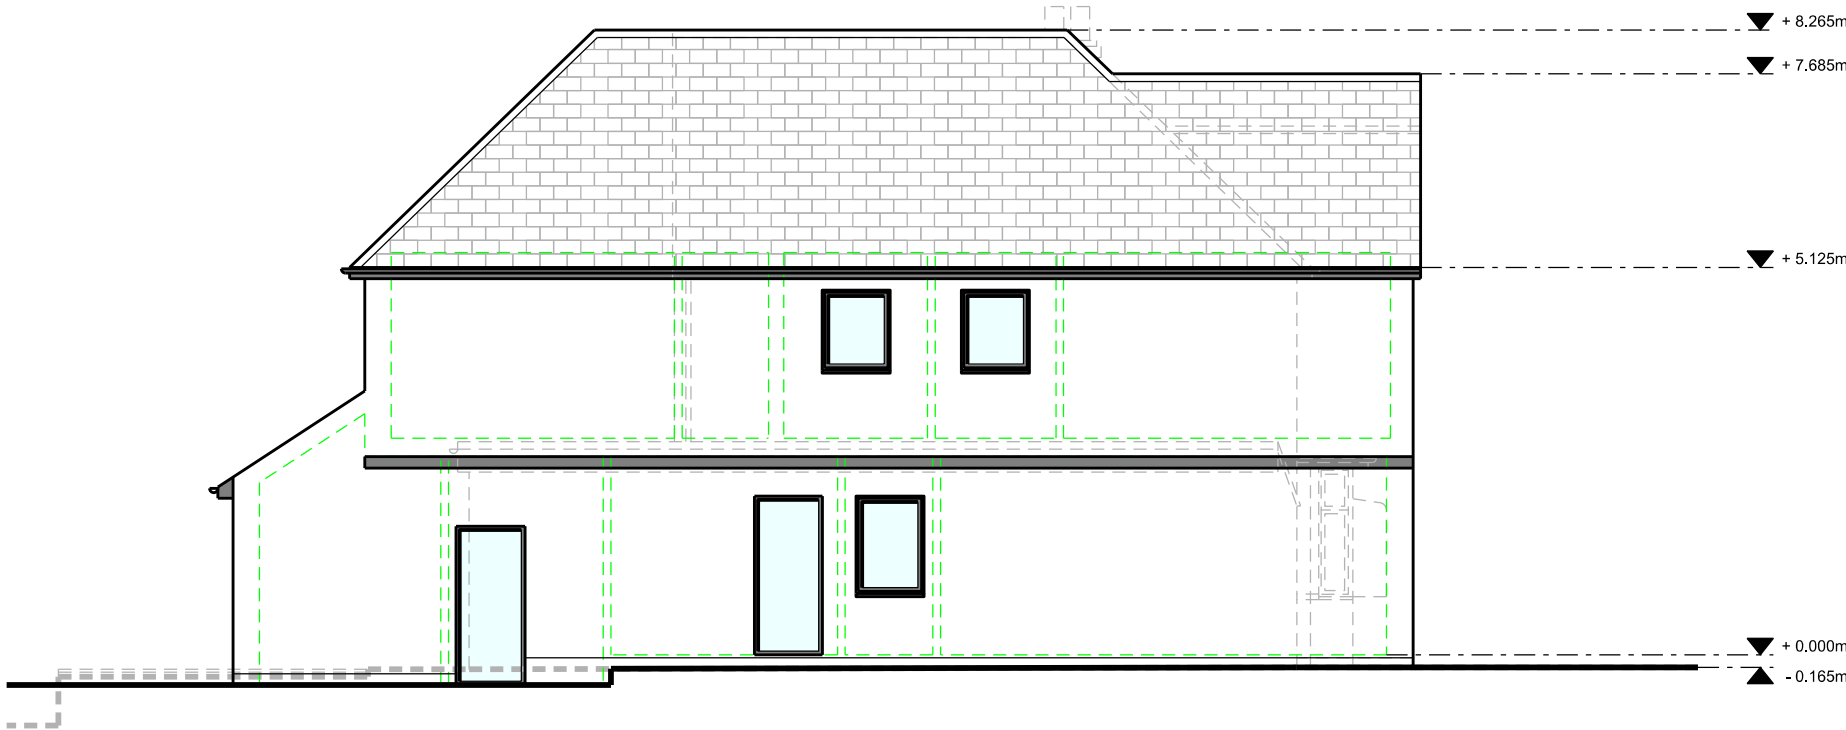

Side Elevation

Page Size

A3

Scale

1:100



A 16/09/2024 Garage updated to arboriculturalist revision

Rev Date Description

Project Address Client
68 Lakewood Road, Cam & Sabrina Law
Chandler's Ford, Local Authority
Eastleigh, Eastleigh Borough Council
SO53 5AA

Project Status Drawing Description
Planning Proposed Elevation

Project No. Drawing No.
125 P - 204

Date Revision
16/09/2024 A