


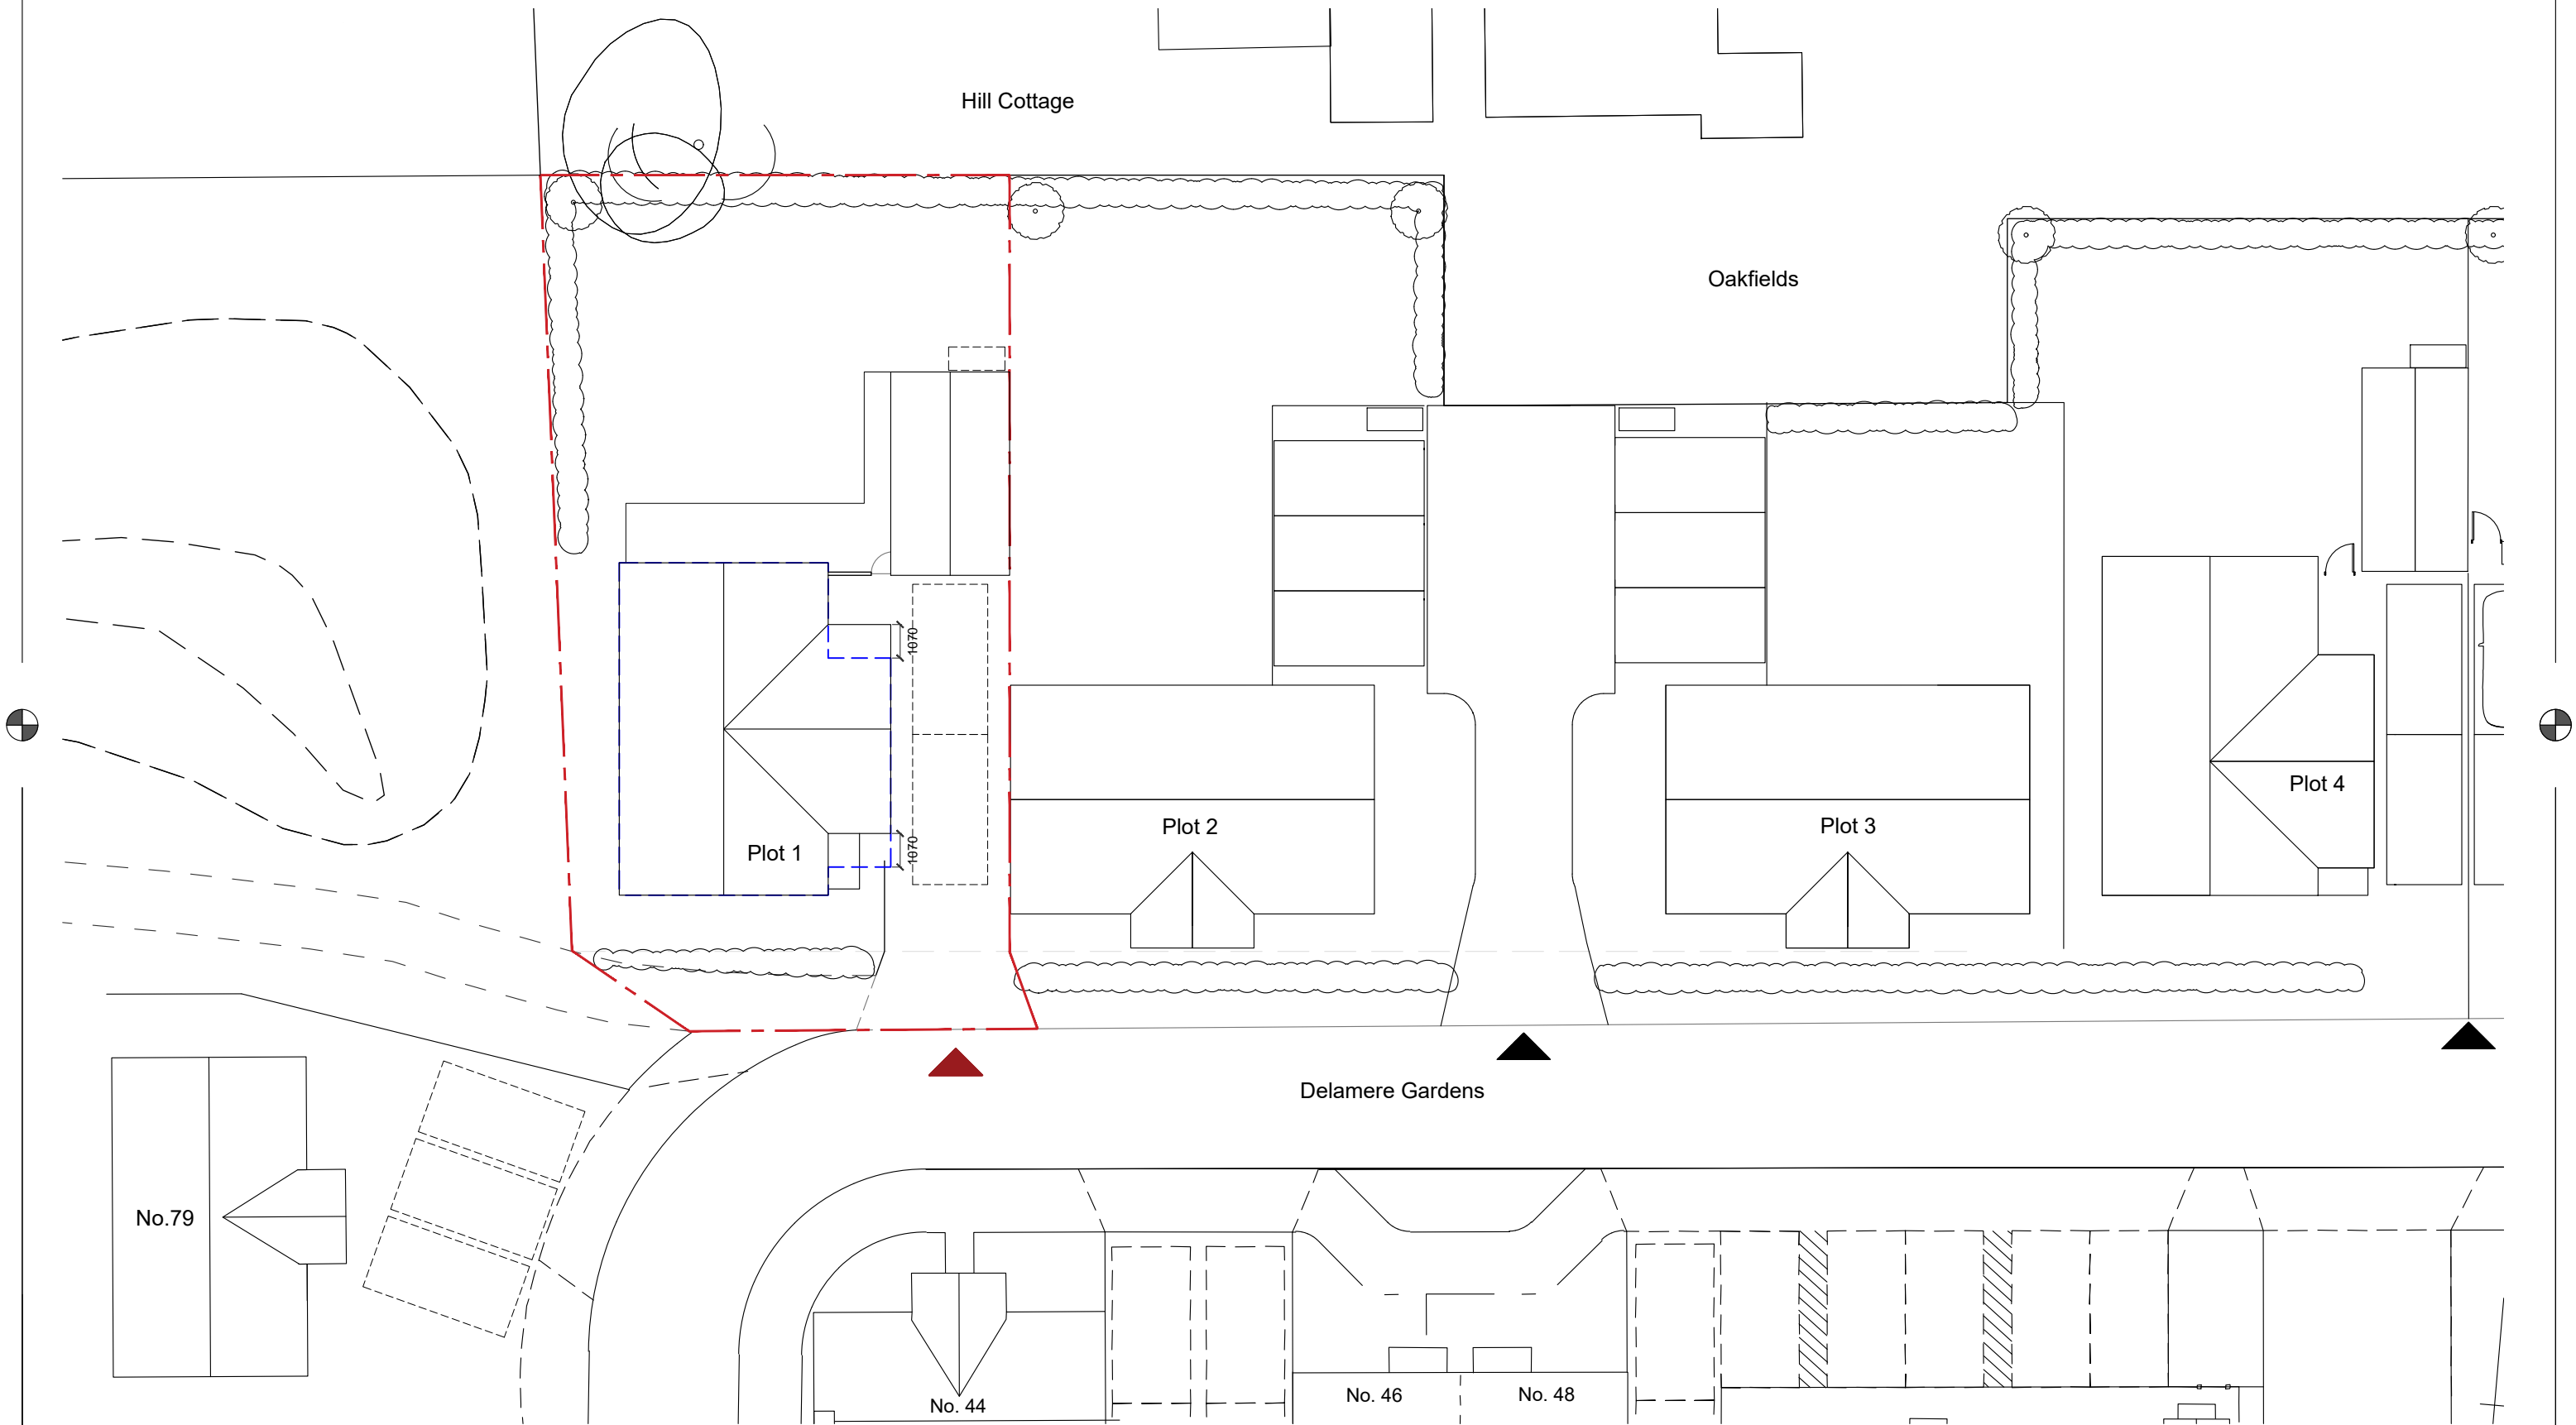

REV
A

DATE
17/09/2024

DESCRIPTION
Non-material Amendment Submission for Plot 1 - Oakfields, approved under Planning
Application Ref No. F/23/96103 on 19/01/2024

AUTHOR
HDH

NOTES
1. All works completed within this document is copyright of the author.
2. Third party reproduction and/or alteration of this work requires written authority by the author.
3. The designs are subject to 'Planning and Building Regulation Approval' or other statutory approval before development commences.
4. This document shall only be measured at the designated scales for planning purposes, not to be built from.
5. If any discrepancies are found within this document, they should be brought to the attention of the author for rectification.
6. The boundary lines are solely deemed to be indicative. The exact location must be determined on site before development commences.
7. All drawings marked 'Preliminary' and 'Planning' should not be deemed suitable for construction.

September 2024
1:200 (@A3)

24-OAK1-002
Proposed Block Plan

Plot 1 - Oakfields
Delamere Gardens,
Fair Oak
SO50 7HA