


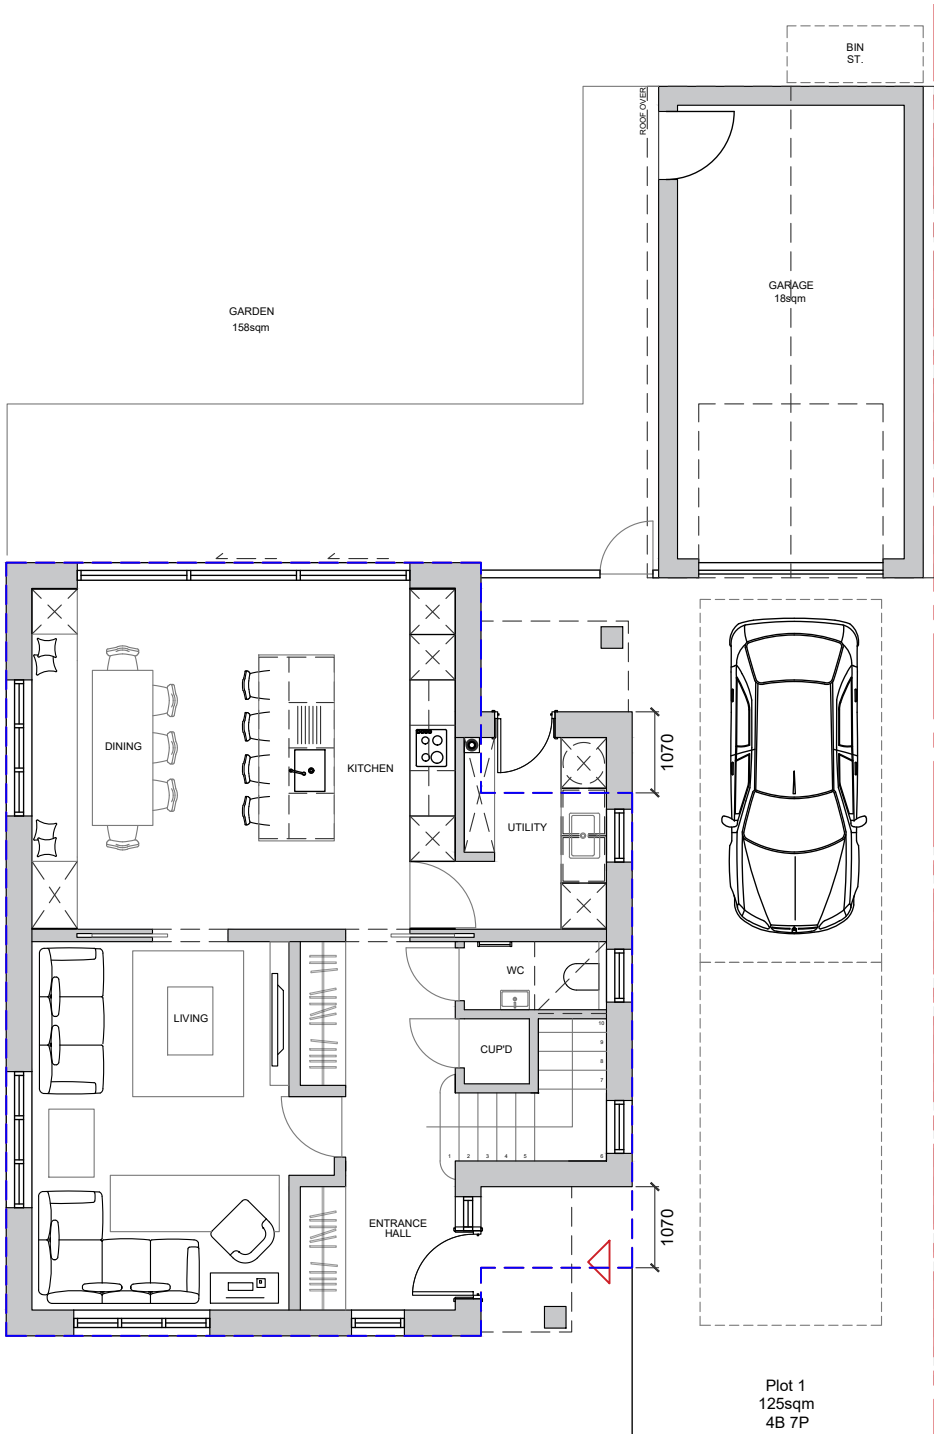

REV	DATE	DESCRIPTION
A	17/09/2024	Non-material Amendment Submission for Plot 1 - Oakfields, approved under Planning Application Ref No. F/23/96103 on 19/01/2024

AUTHOR
HDH

- NOTES
- All works completed within this document is copyright of the author.
 - Third party reproduction and/or alteration of this work requires written authority by the author.
 - The designs are subject to 'Planning and Building Regulation Approval' or other statutory approval before development commences.
 - This document shall only be measured at the designated scales for planning purposes, not to be built from.
 - If any discrepancies are found within this document, they should be brought to the attention of the author for rectification.
 - The boundary lines are solely deemed to be indicative. The exact location must be determined on site before development commences.
 - All drawings marked 'Preliminary' and 'Planning' should not be deemed suitable for construction.

September 2024
1:100 (@A3)

24-OAK1-010
Proposed Ground Floor Plan

Plot 1 - Oakfields
Delamere Gardens,
Fair Oak
SO50 7HA