
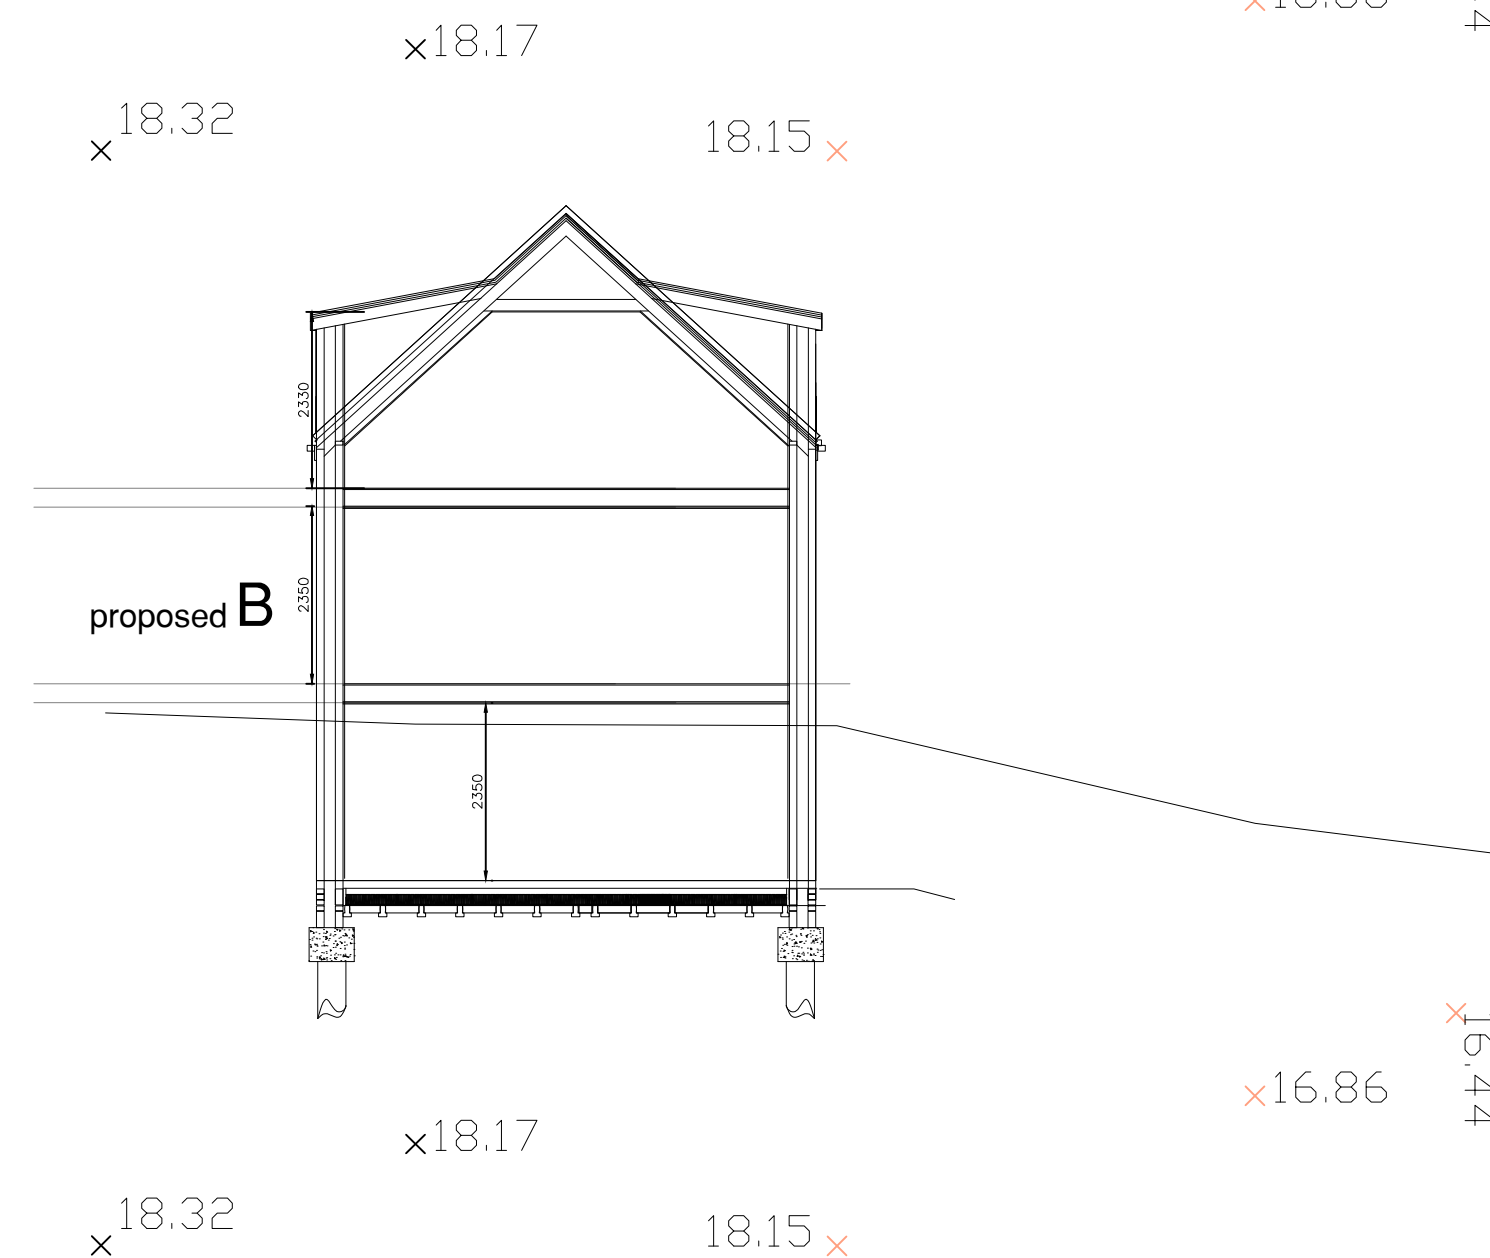
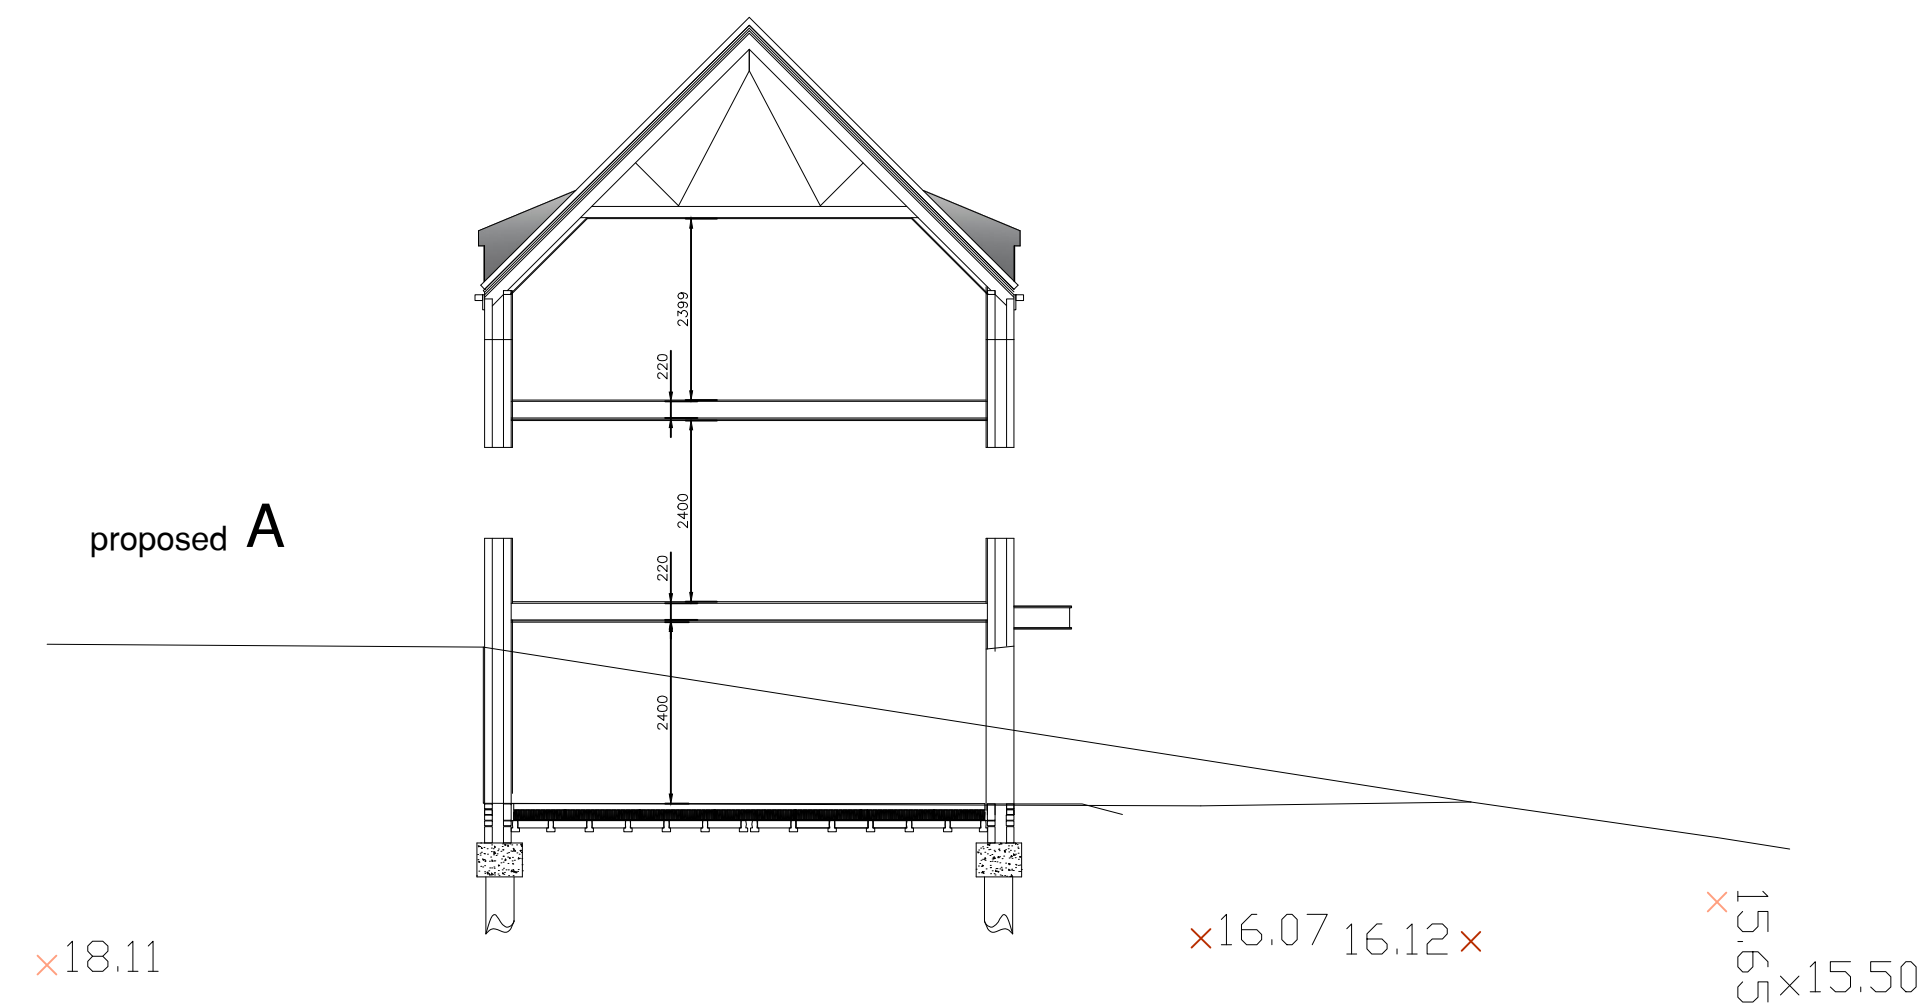
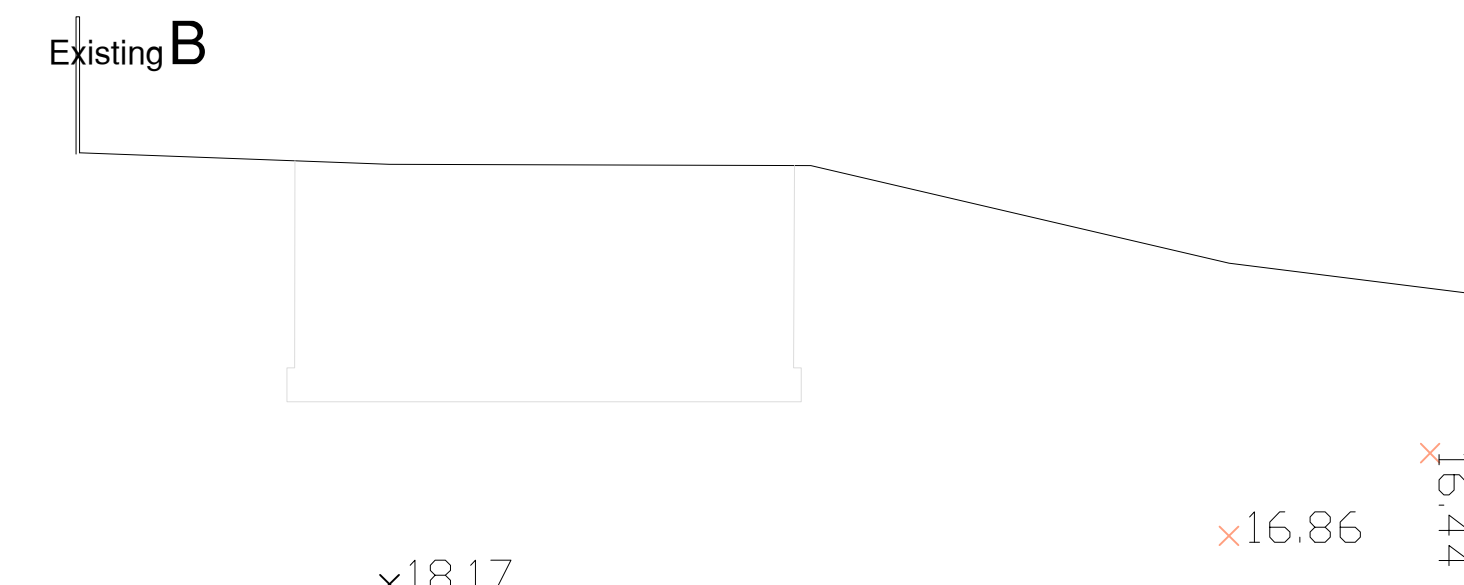
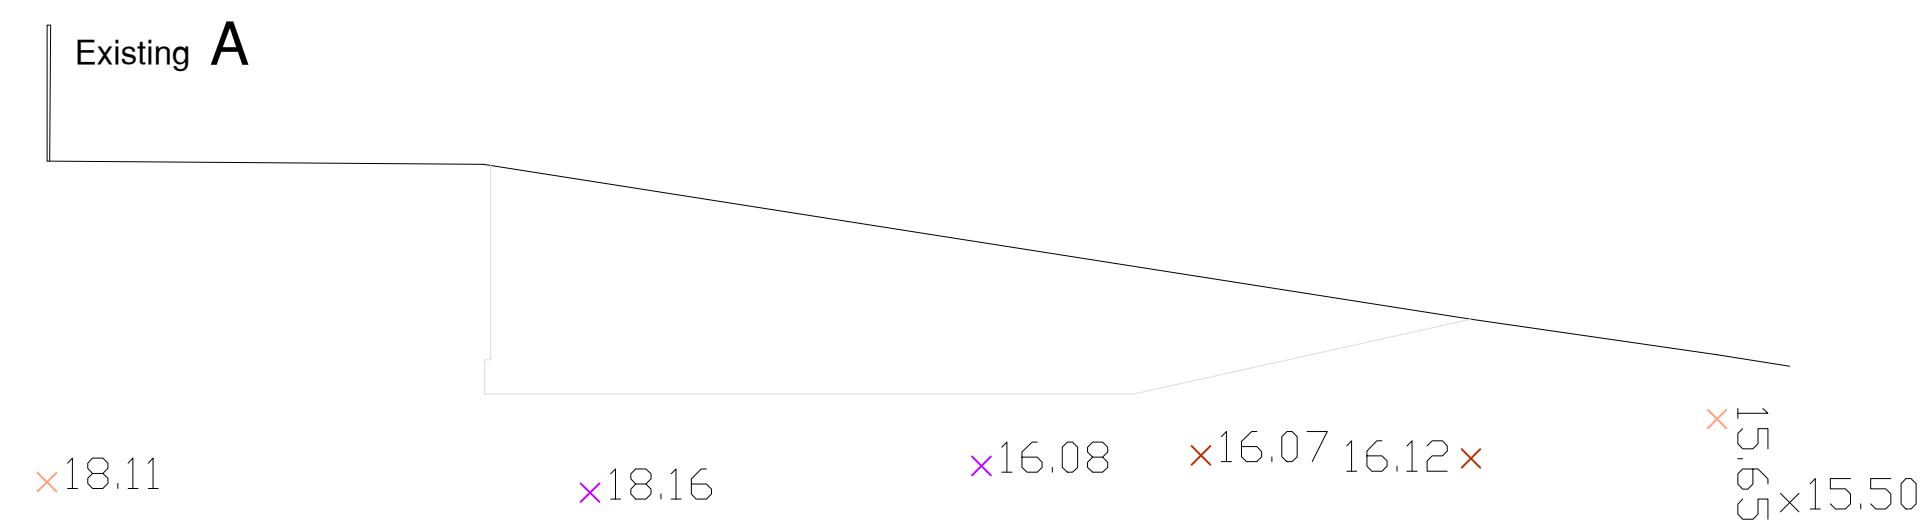
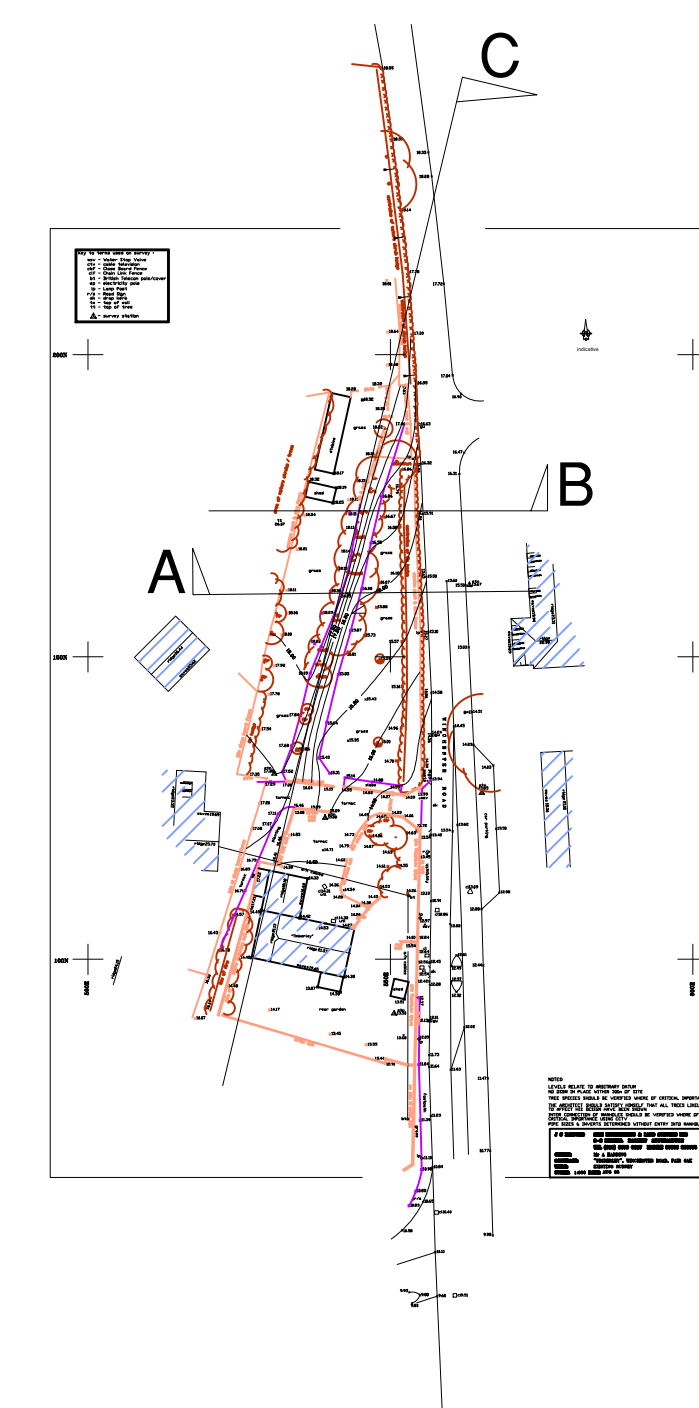


Existing C

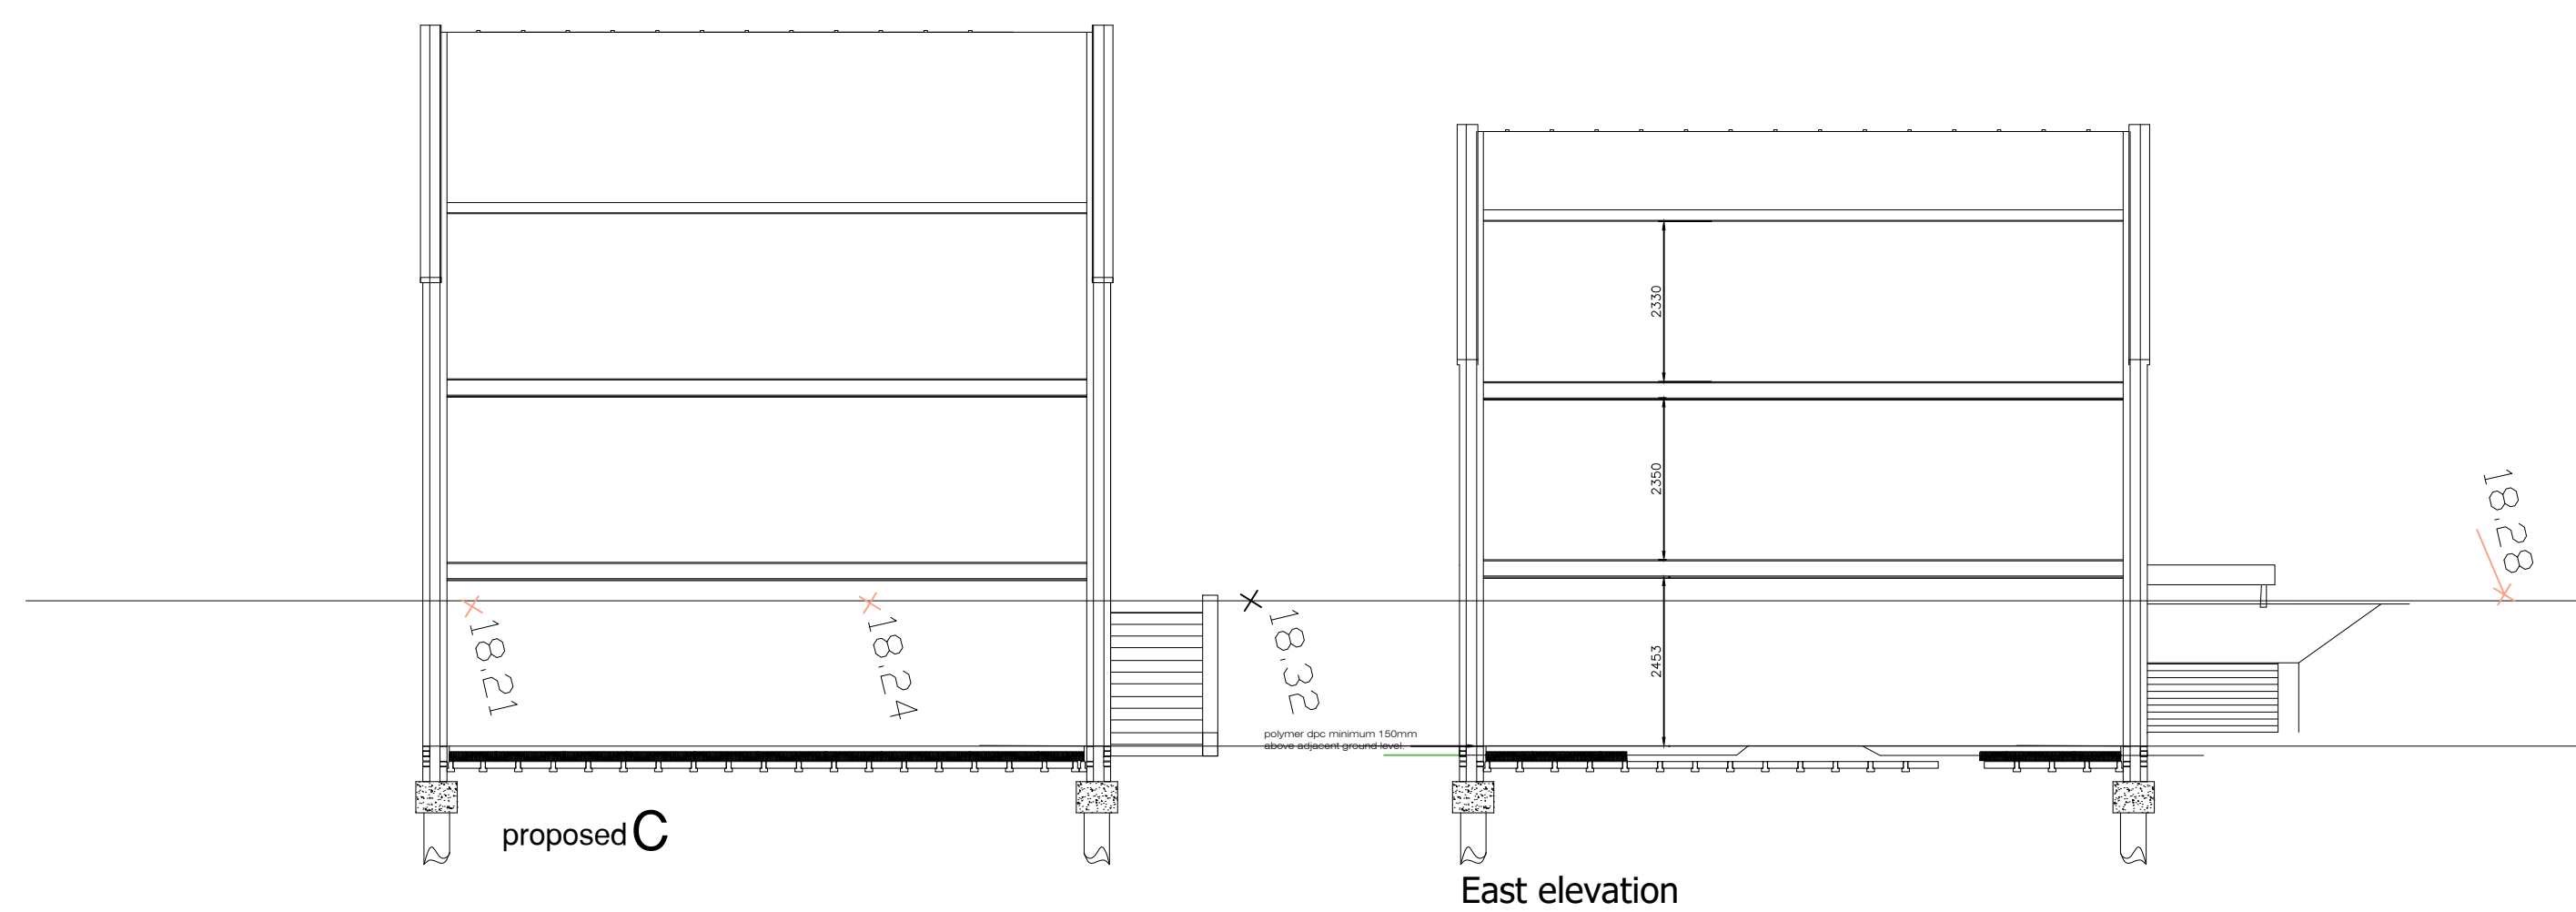

© Crown copyright 2021 Ordnance Survey 100053143

Solent Design Ltd
5 The old Railway
Spring Garden Lane
Gosport
PO12 1FQ
tel: 02392 580745 mob: 07771 355742 e-mail: info@solentplans.com

SOLENT DESIGN.

PROJECT DESCRIPTION:
2 New Units
DRAWING TITLE:
Site Section

ADDRESS:
Hill Haven
Fair Oak Road
Winchester

CLIENT:
Mr D Davies

FIRST DRAWN:
Oct 2021

DRAWING No:
SD-2169-99

SCALE:
1:100
1:1250

drawing status: Issued for Comment

