
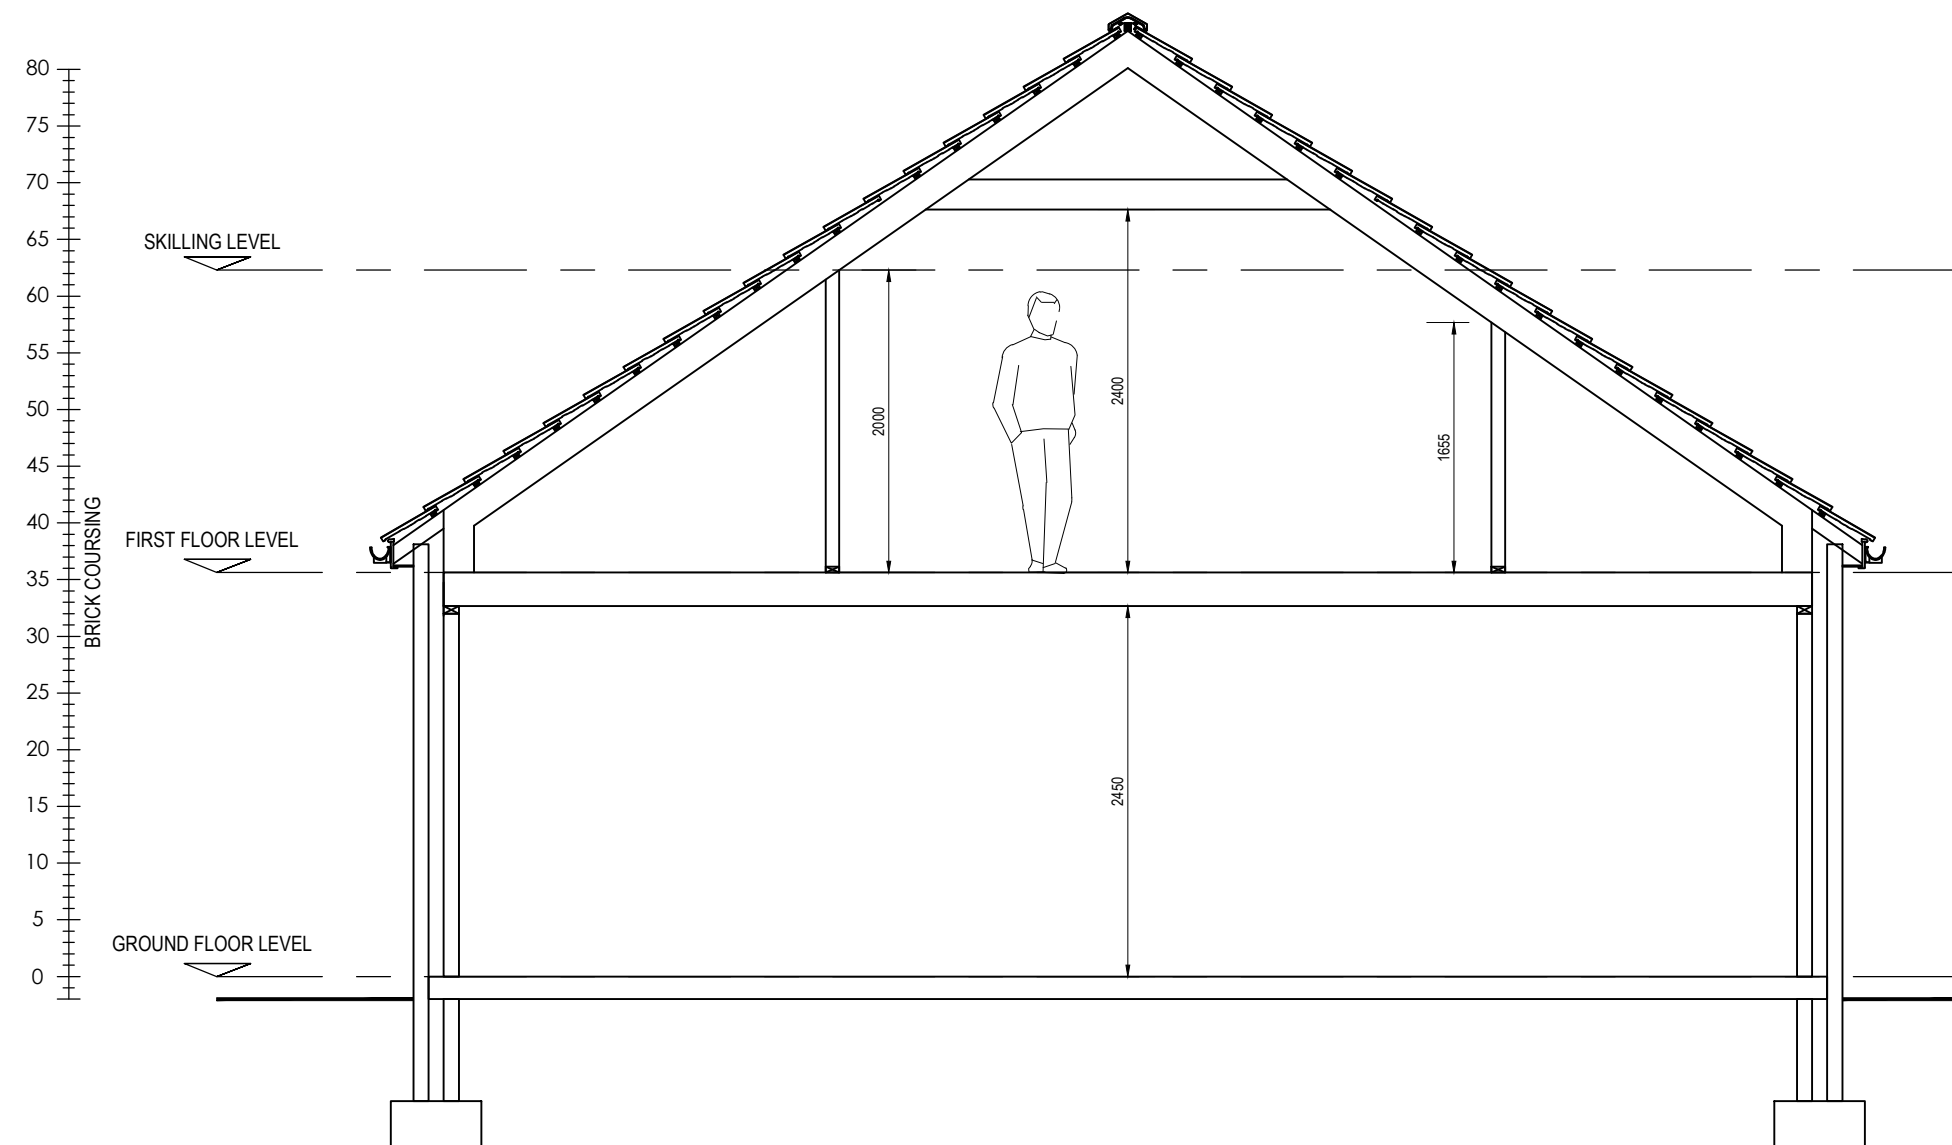
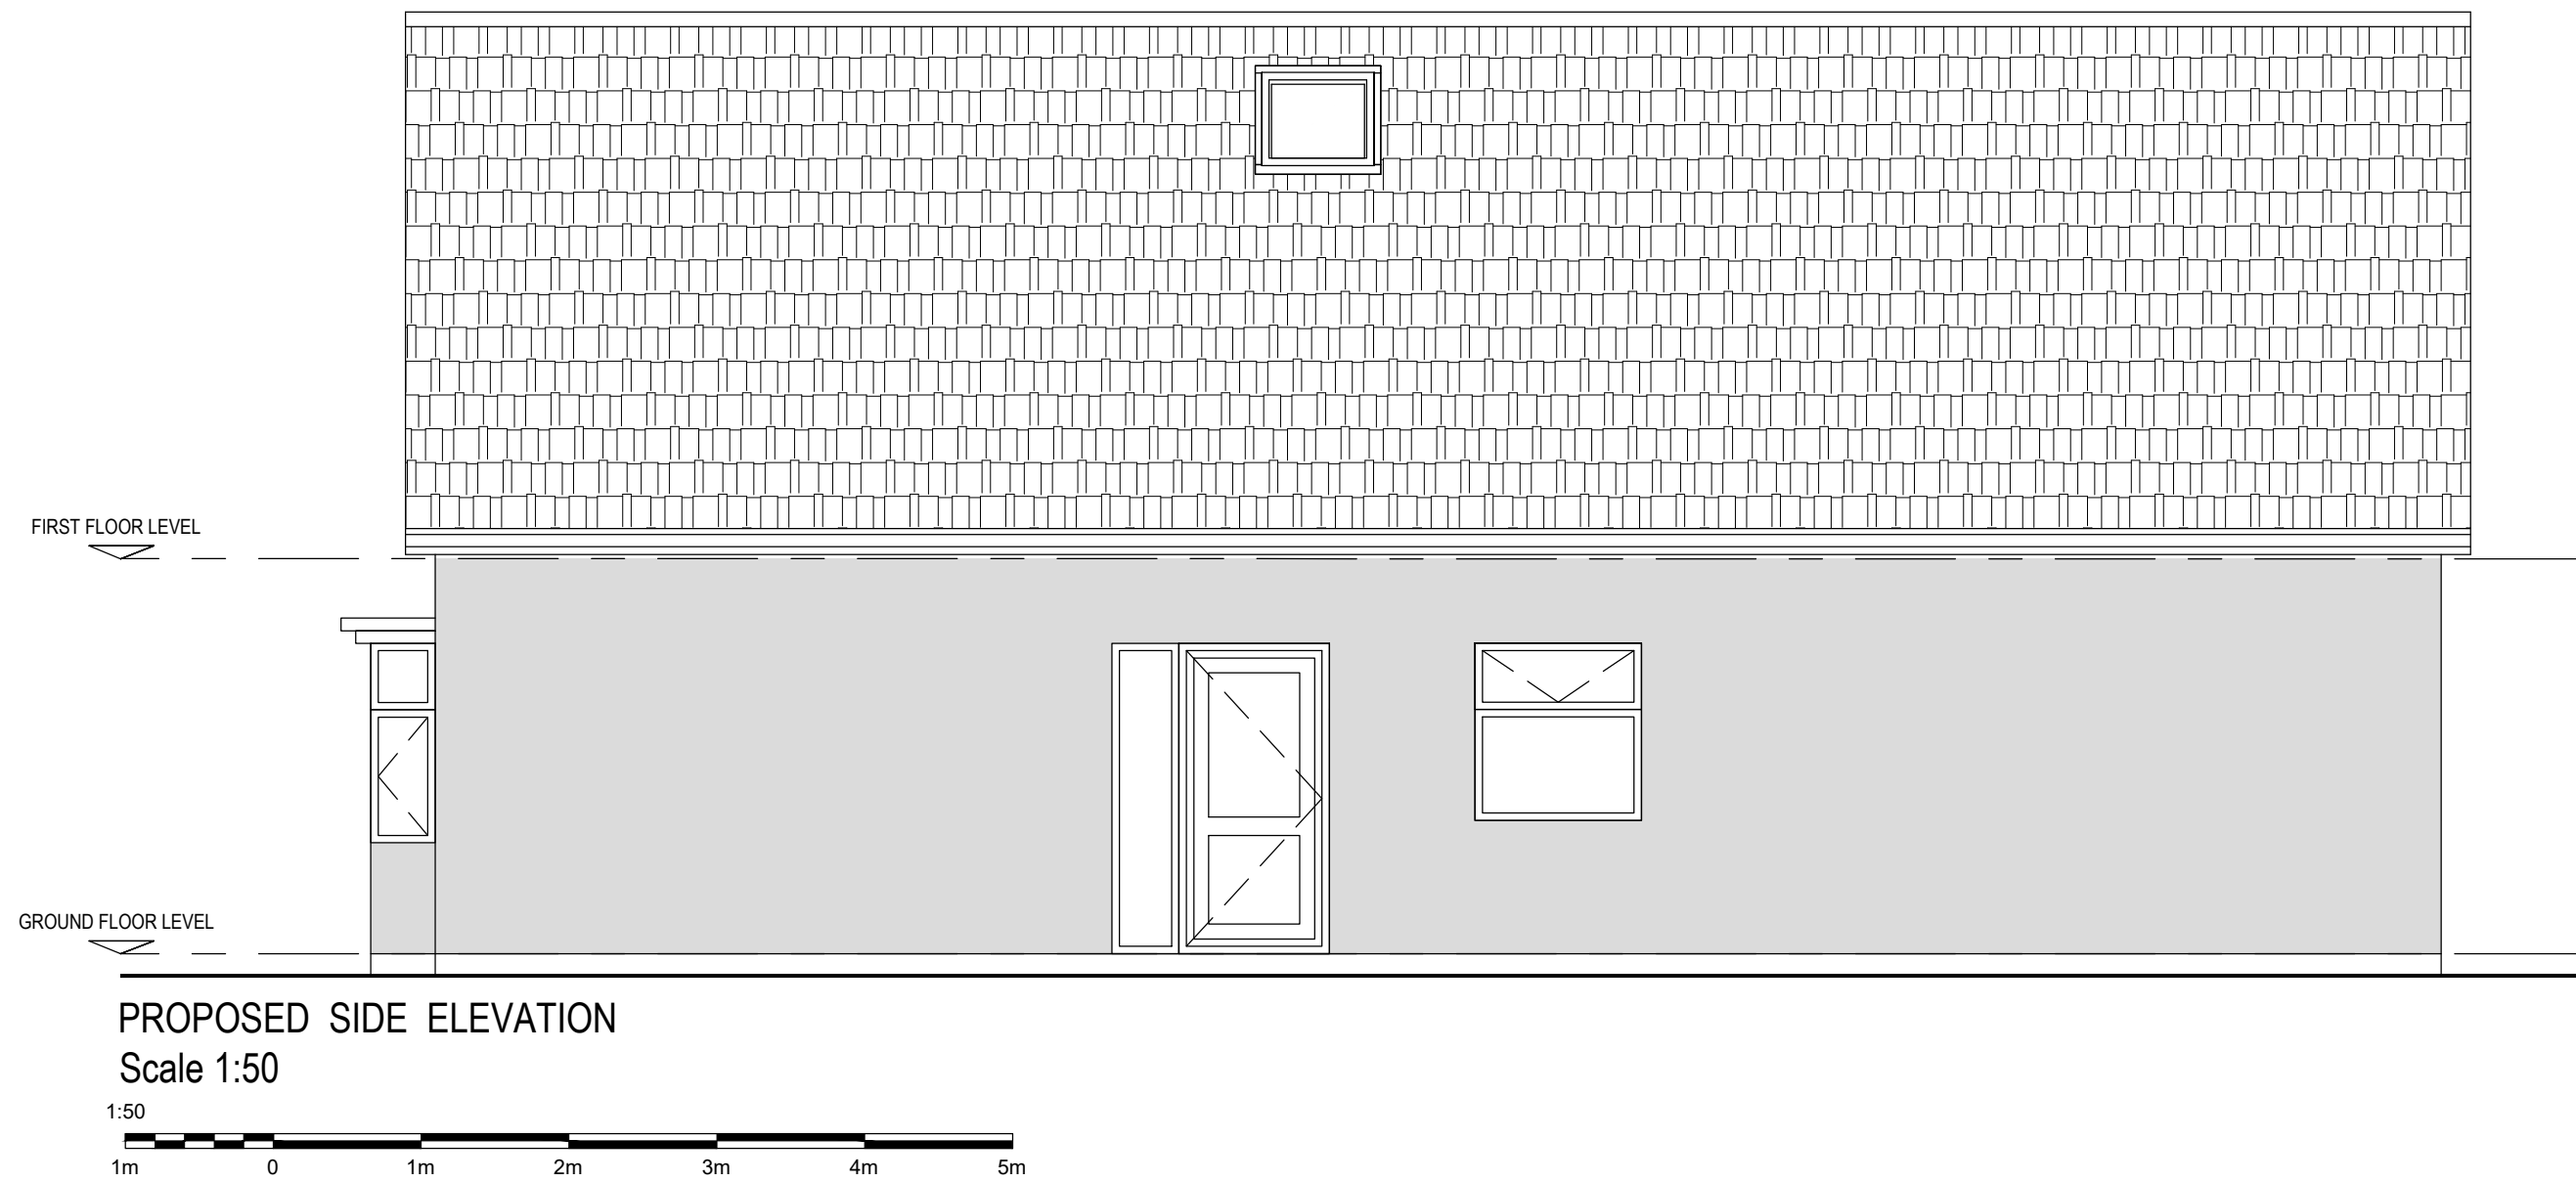
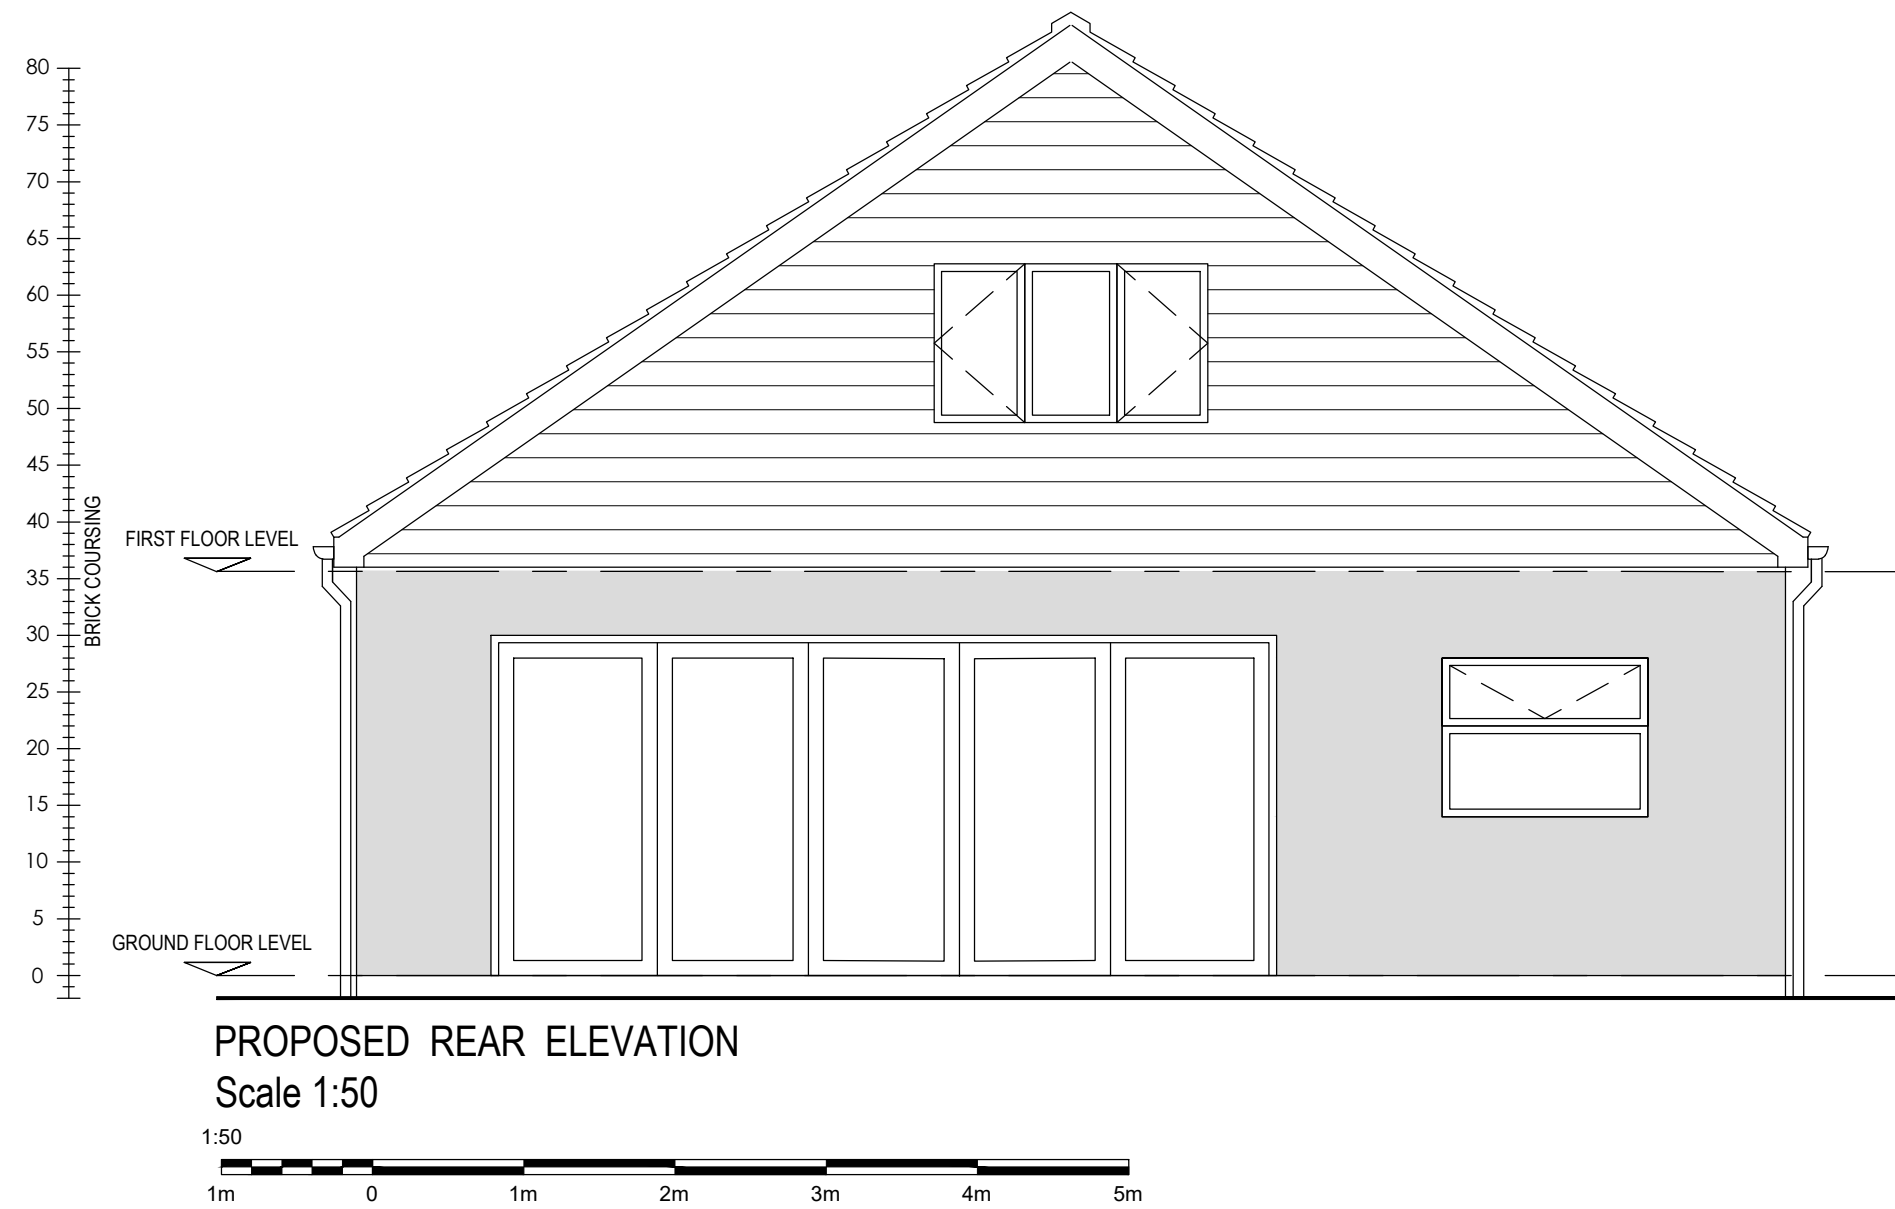
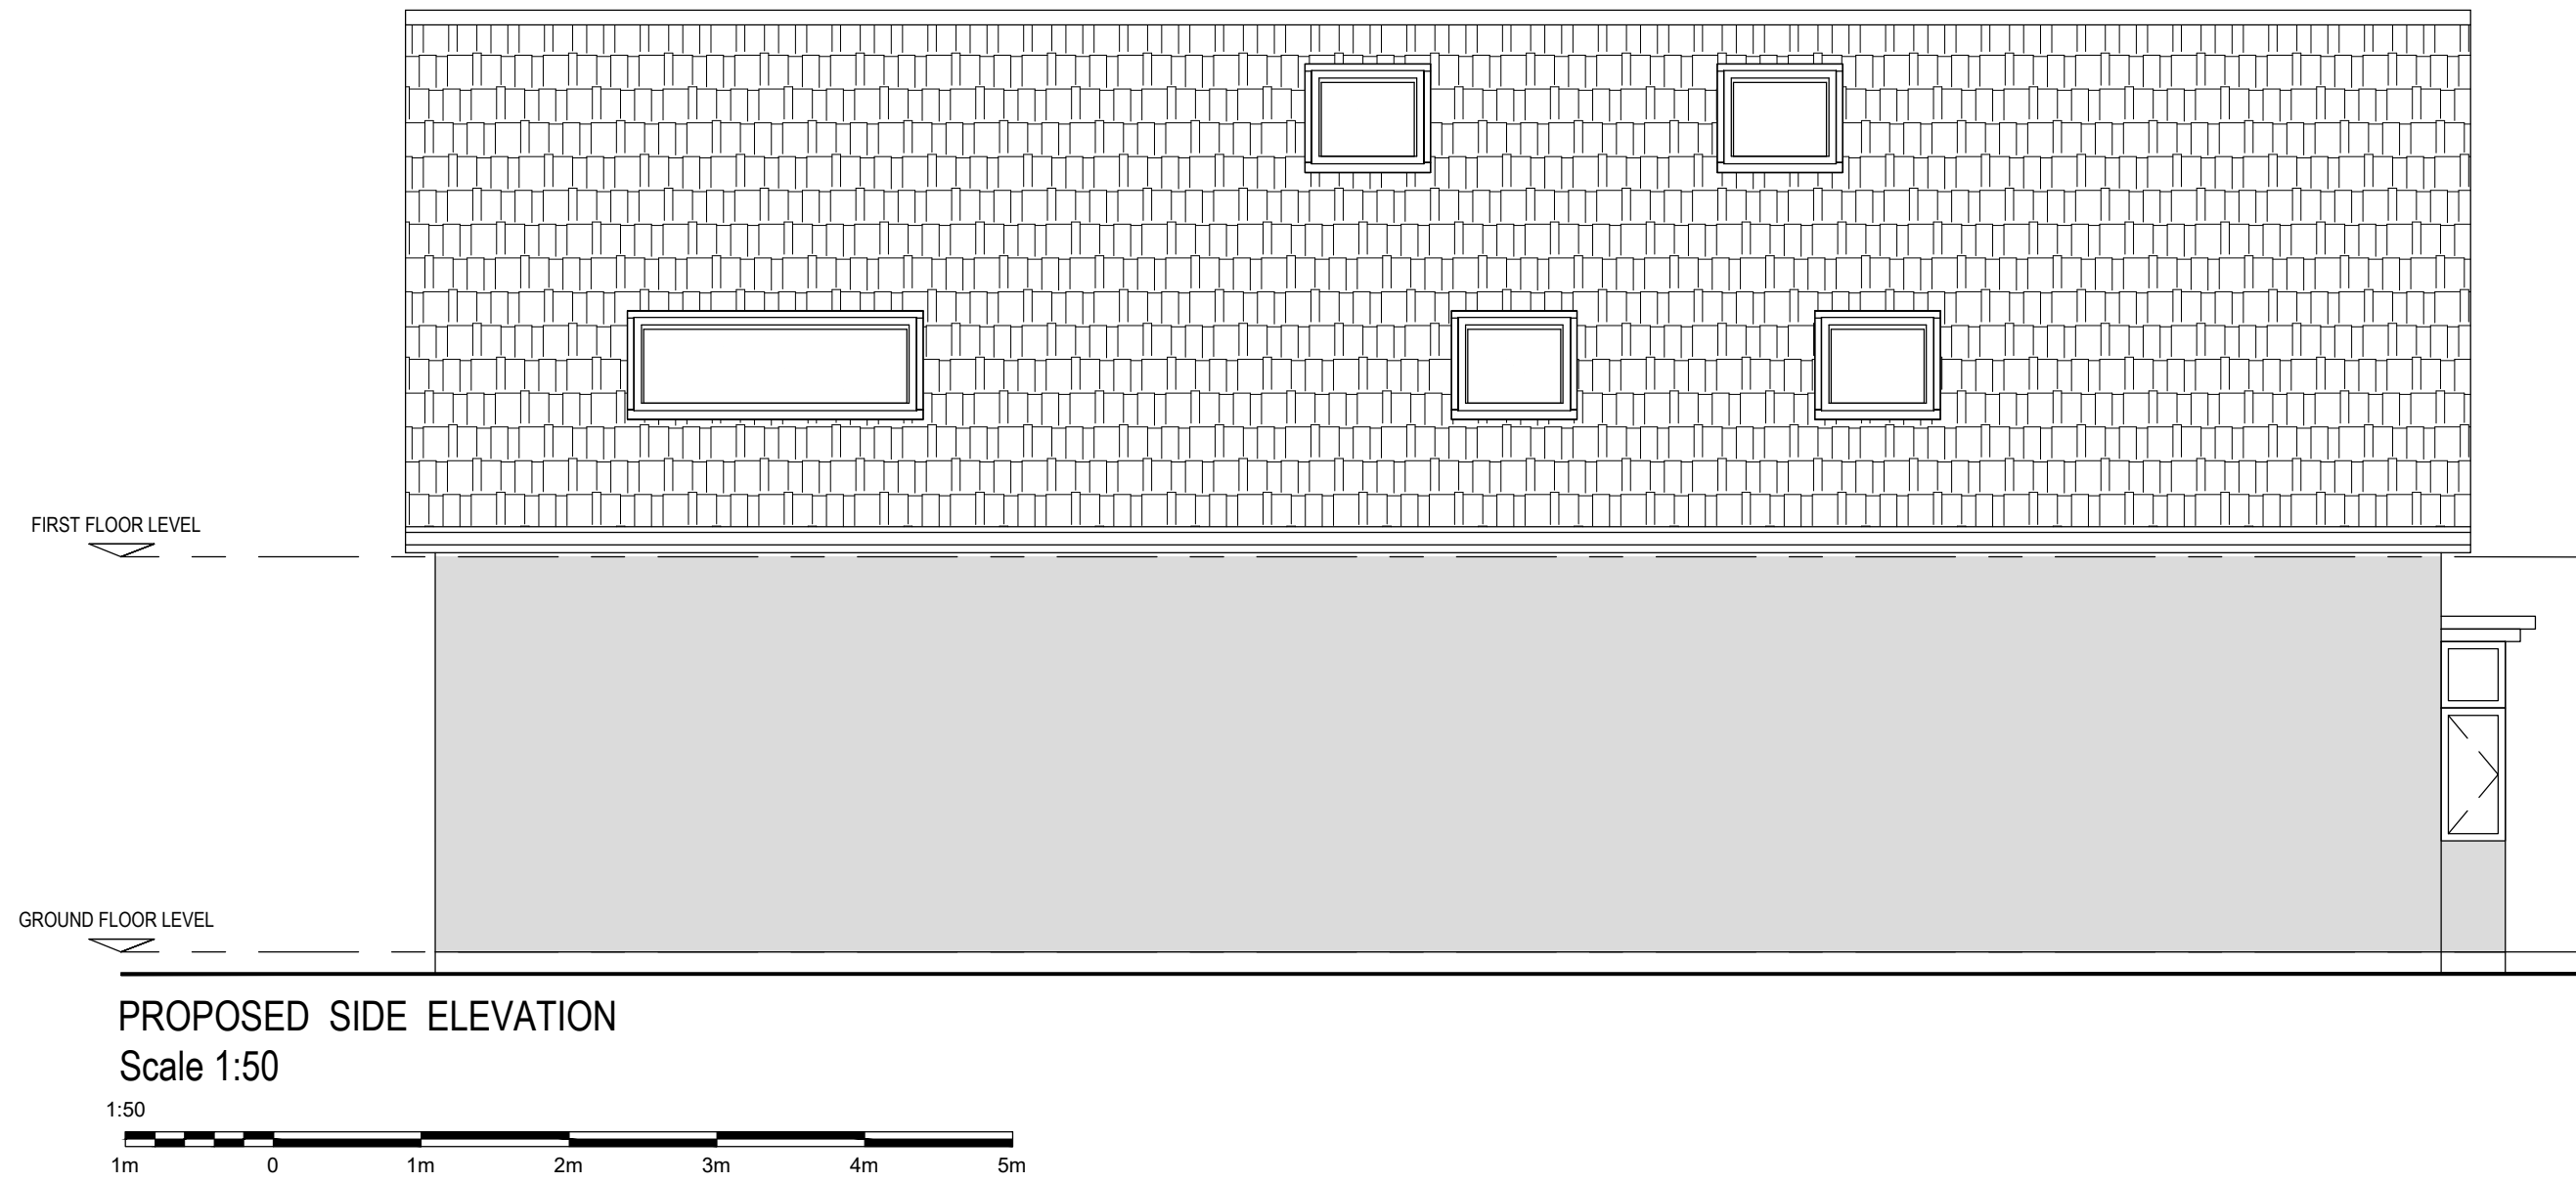


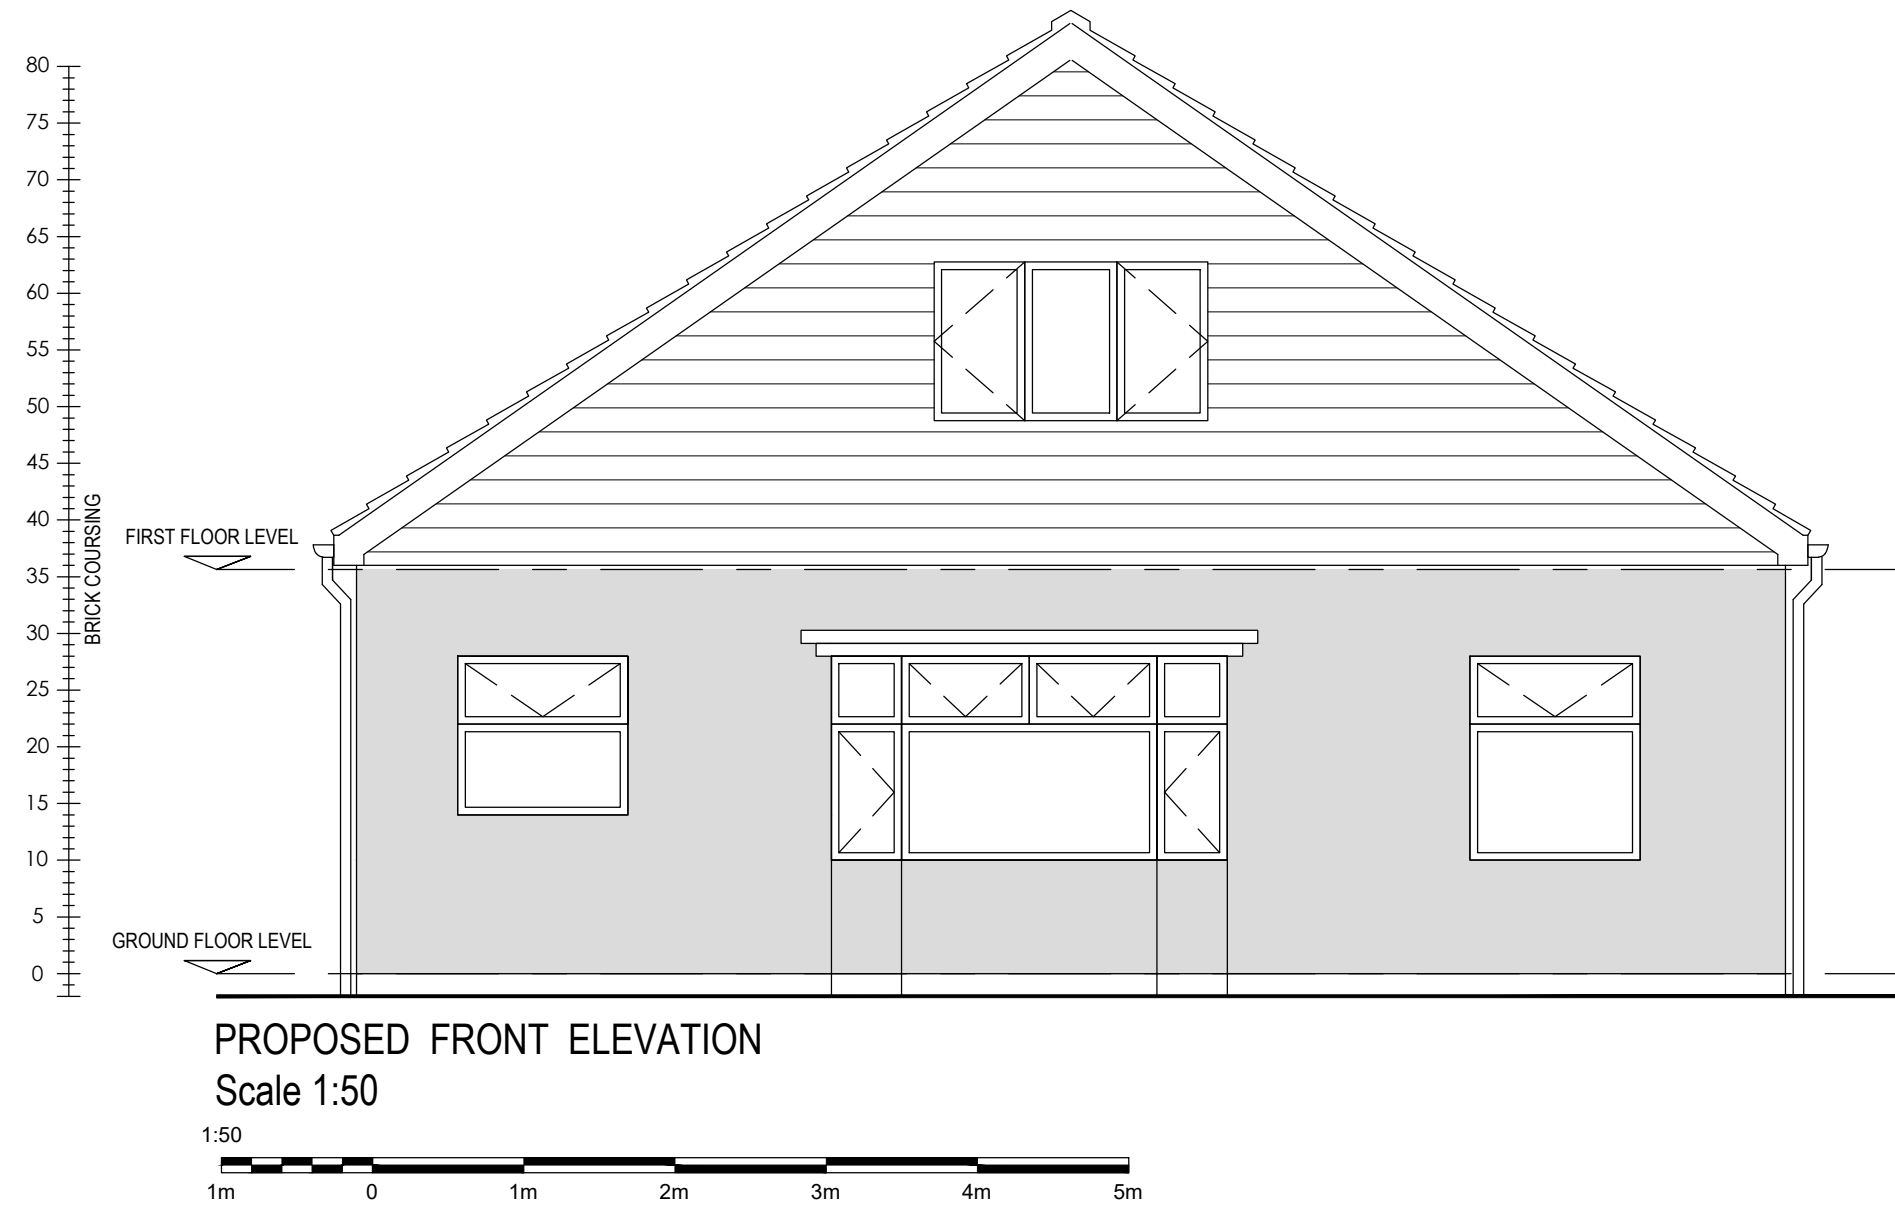

WS·DS

PROJECT
EXISTING DWELLING
ON
VILLA CERVINO
BOTLEY ROAD, FAIR OAK

CLIENT
Mr and Mrs. Hanley

DRAWN BY	KERA SOARES	DATE	November 23
EMAIL	keira@ksdesignstudios.co.uk	TEL. NO.	07856 596520

PROPOSED ELEVATIONS
Scale 1:50

DRAWING NO. LAY 004	REVISION 05
------------------------	----------------