


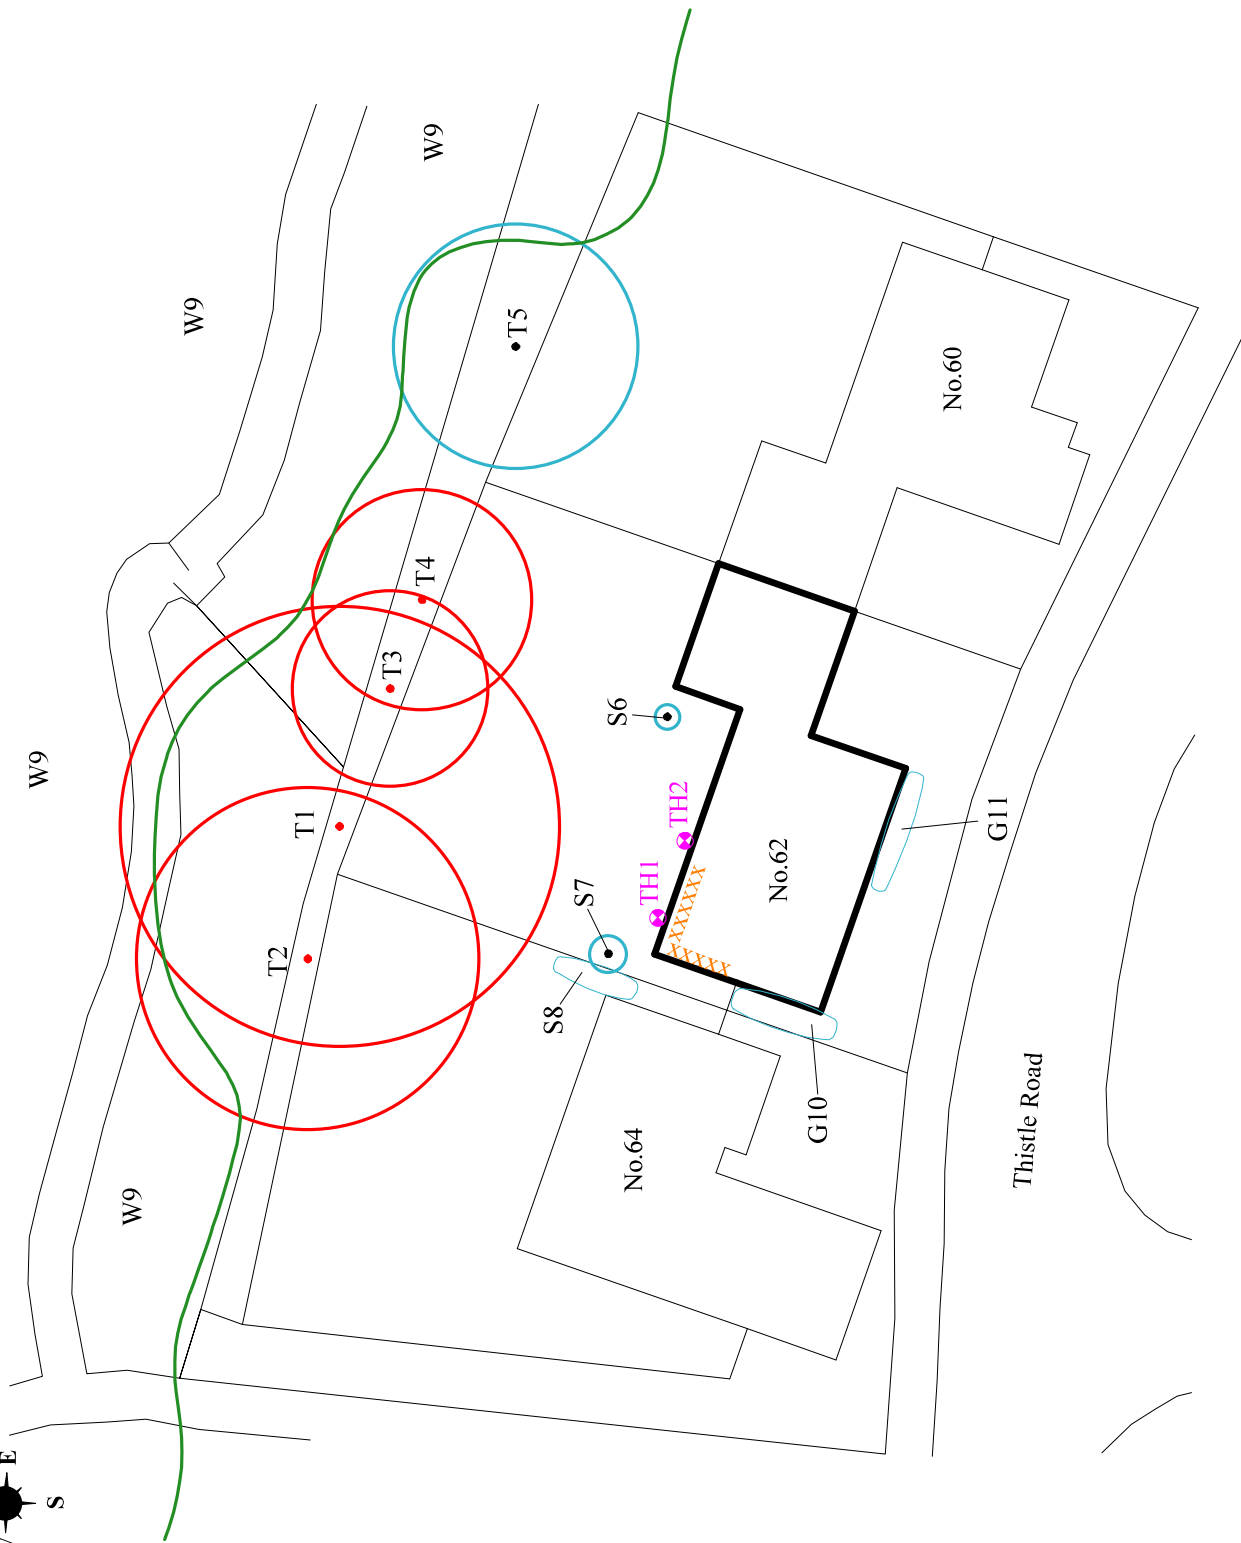

ADDRESS: 62, Thistle Road, Hedge End,
Southampton, Hampshire, SO30 0TT
JCA REF: 20655/HI

100	100
-----	-----

CANOPY OF TREES/SHRUB GROUP
70% TREE GROUP A PLANTING

	CANOPY OF TREES SHRUB GROUP
--	-----------------------------

[illegible]

TO BE REMOVED

STEM OF TREE/SHRUB
TO BE RETAINED

STEM OF TREE/SHRUB
TO BE REMOVED

--	--

[illegible]

OF THE DAMAGE

 BOREHOLE/TRIAL PIT LOCATION

Life Cycle

ES

Arboricultural & Forestry Consultants