


Proposed Elevations scale 1:100

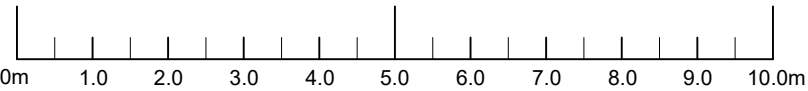


General Notes:

This drawing is the copyright of N & J Design Limited and may not be copied in whole or in part without prior permission.

It is the clients/developers responsibility to ensure all relevant approvals are in place and conditions satisfied prior to commencement of works, including, but not limited to:

- The Party Wall etc Act 1996
- Local Authority Planning Consent
- Highways (Road opening permit)
- Local Water Authority
- Building Regulations (Local Authority, NHBC etc)
- Environment Agency

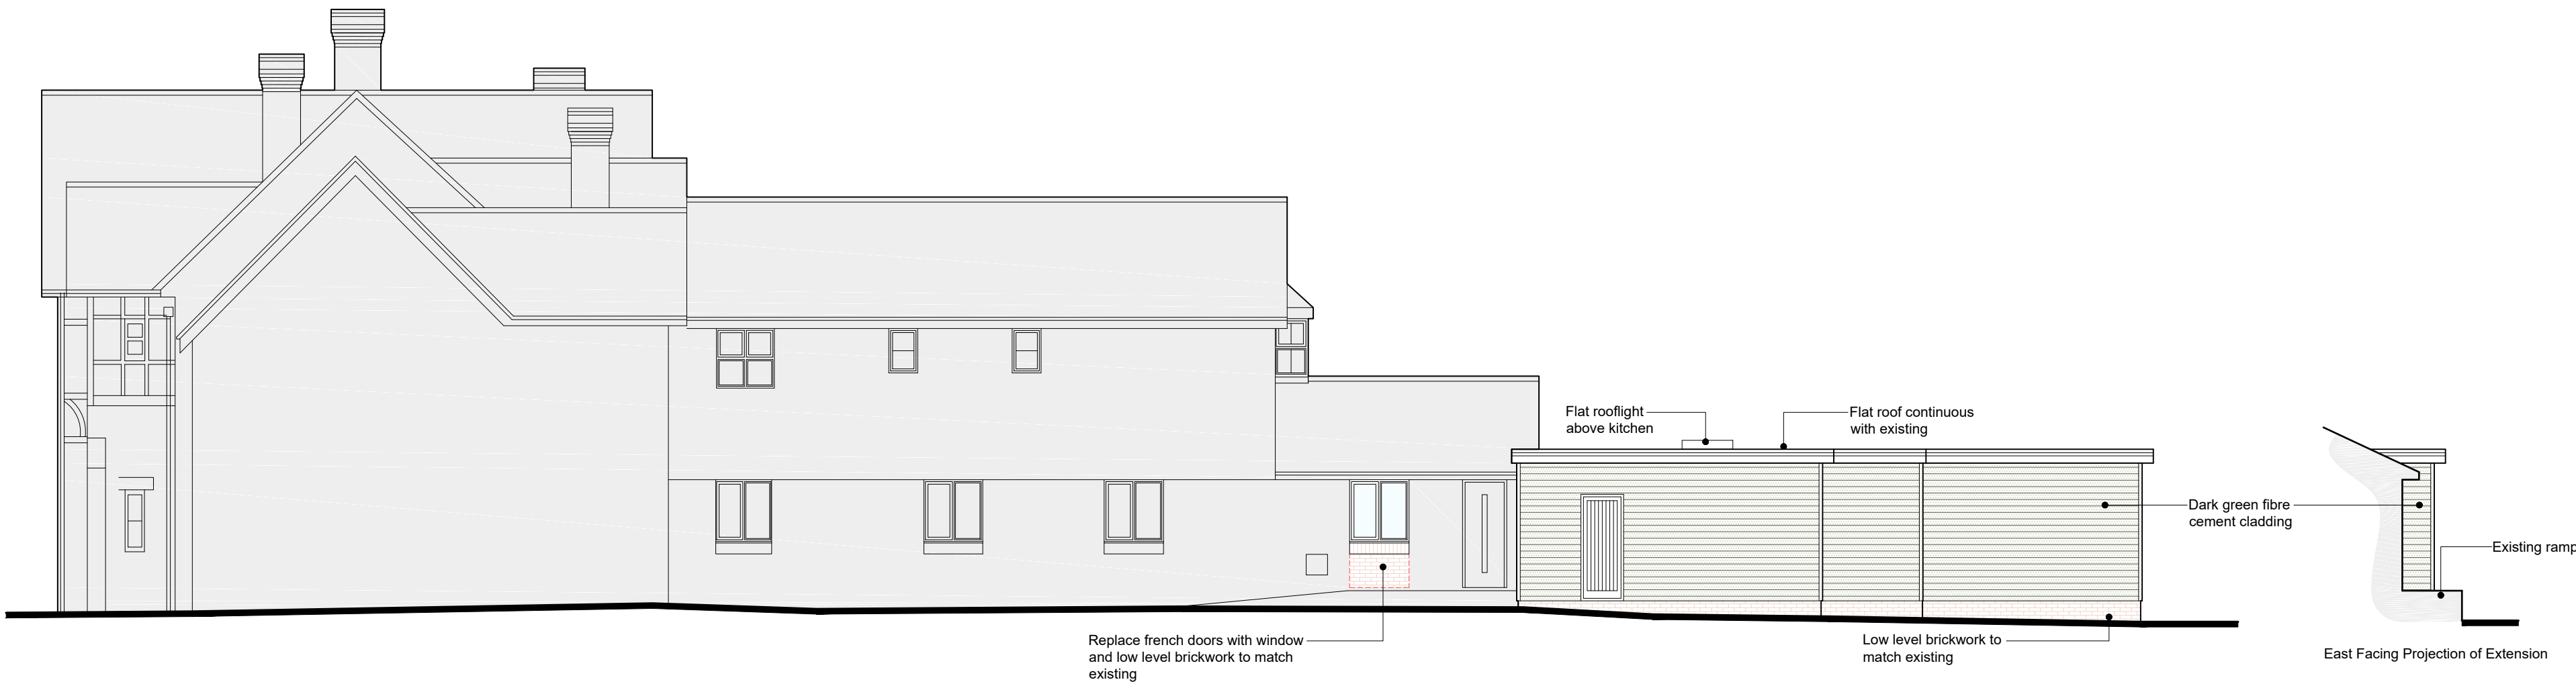

10.0m DATUM

10.0m DATUM

Front East

Side North



10.0m DATUM

10.0m DATUM

Rear West

Side South



A 24.09.24 Amended to planners requirements
Rev: Date: Description:

Status: **Planning**

Title: **Proposed:
Elevations**

Project: **Hollybank Rest Home
41 Winchester Street
Botley
SO30 2EB**



N & J Design Ltd
7 Hedley Gardens
Hedge End
Southampton
SO30 2WT
t: 07840 404620 www.nandjdesign.co.uk

Drawn: N. Keatley Date: 22.07.24
Checked: Date:
Scale: 1:100 Revision: **A**
Drawing no: **2023.01.07/PL02**