


General Notes:

This drawing is the copyright of N & J Design Limited and may not be copied in whole or in part without prior permission.

It is the clients/developers responsibility to ensure all relevant approvals are in place and conditions satisfied prior to commencement of works, including, but not limited to:

- The Party Wall etc Act 1996
- Local Authority Planning Consent
- Highways (Road opening permit)
- Local Water Authority
- Building Regulations (Local Authority, NHBC etc)
- Environment Agency

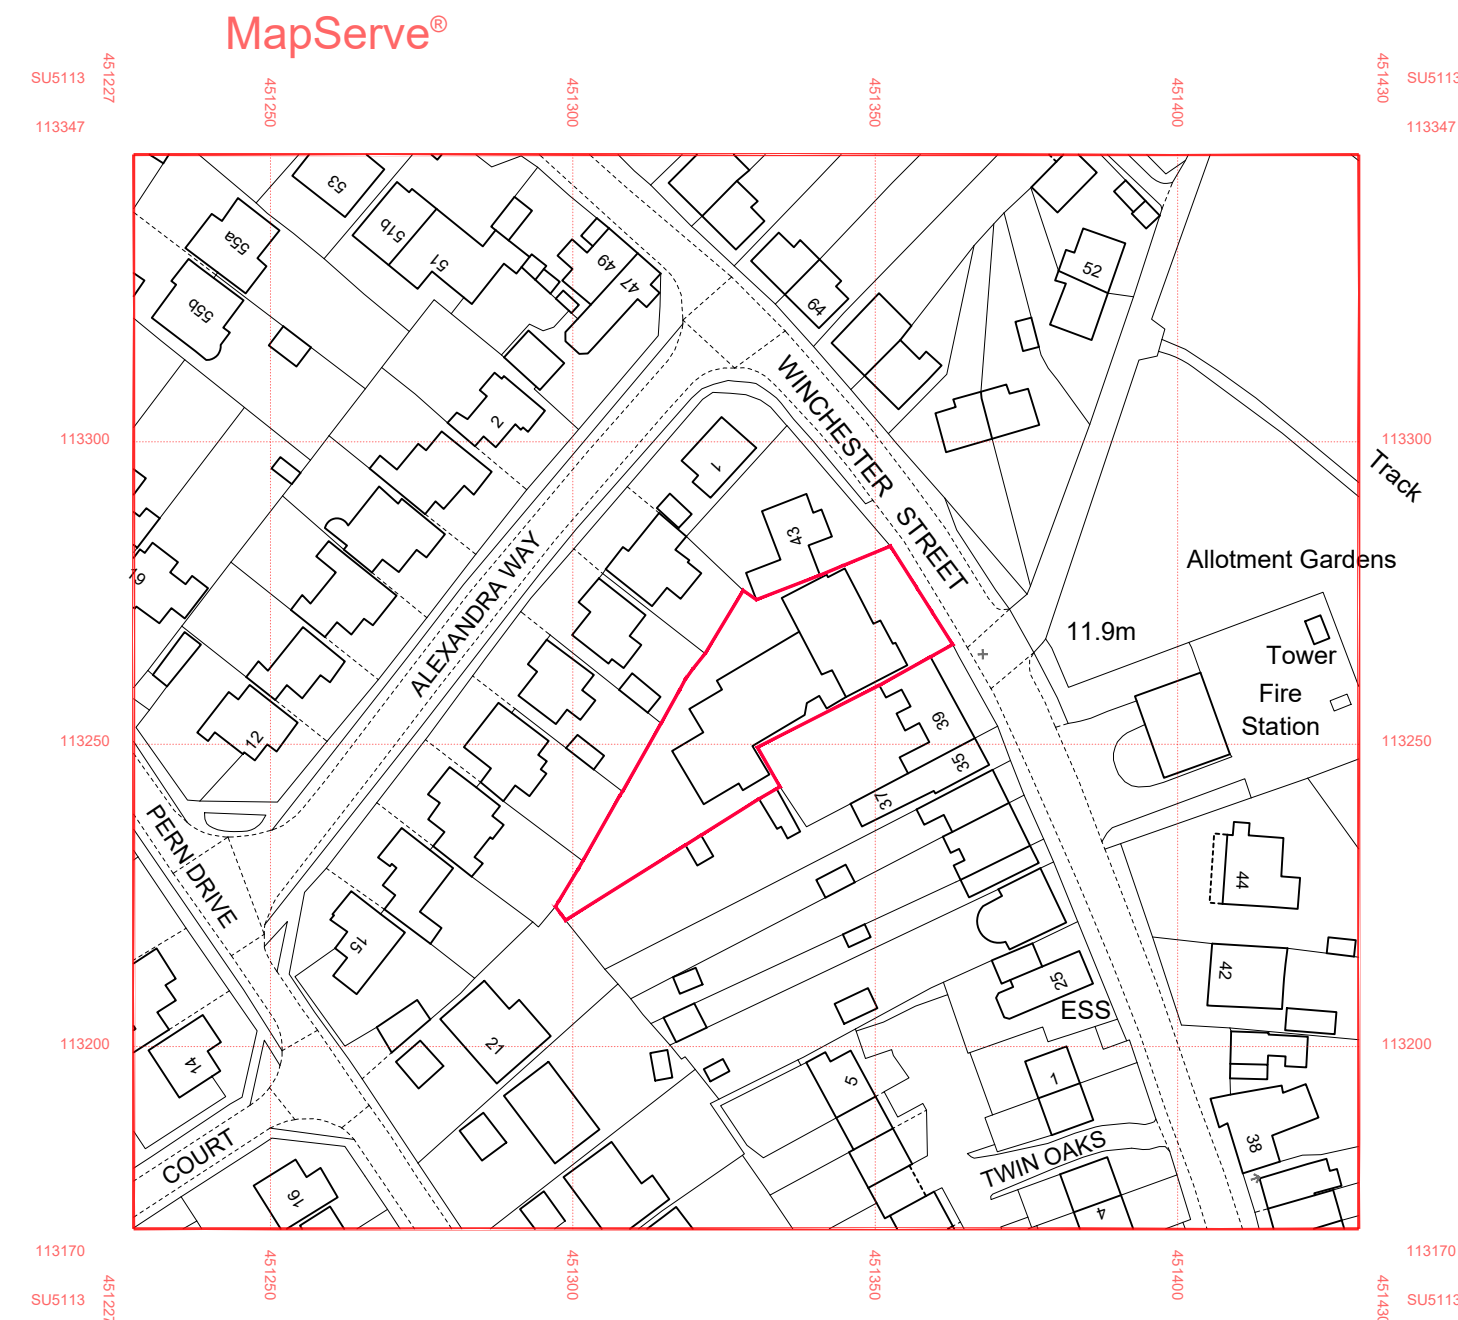


Site Location Plan

scale 1:1250

0 20 40 60 80 100 metres

Ordnance Survey (c) Crown Copyright 2024.
All rights reserved. Licence number 100053143

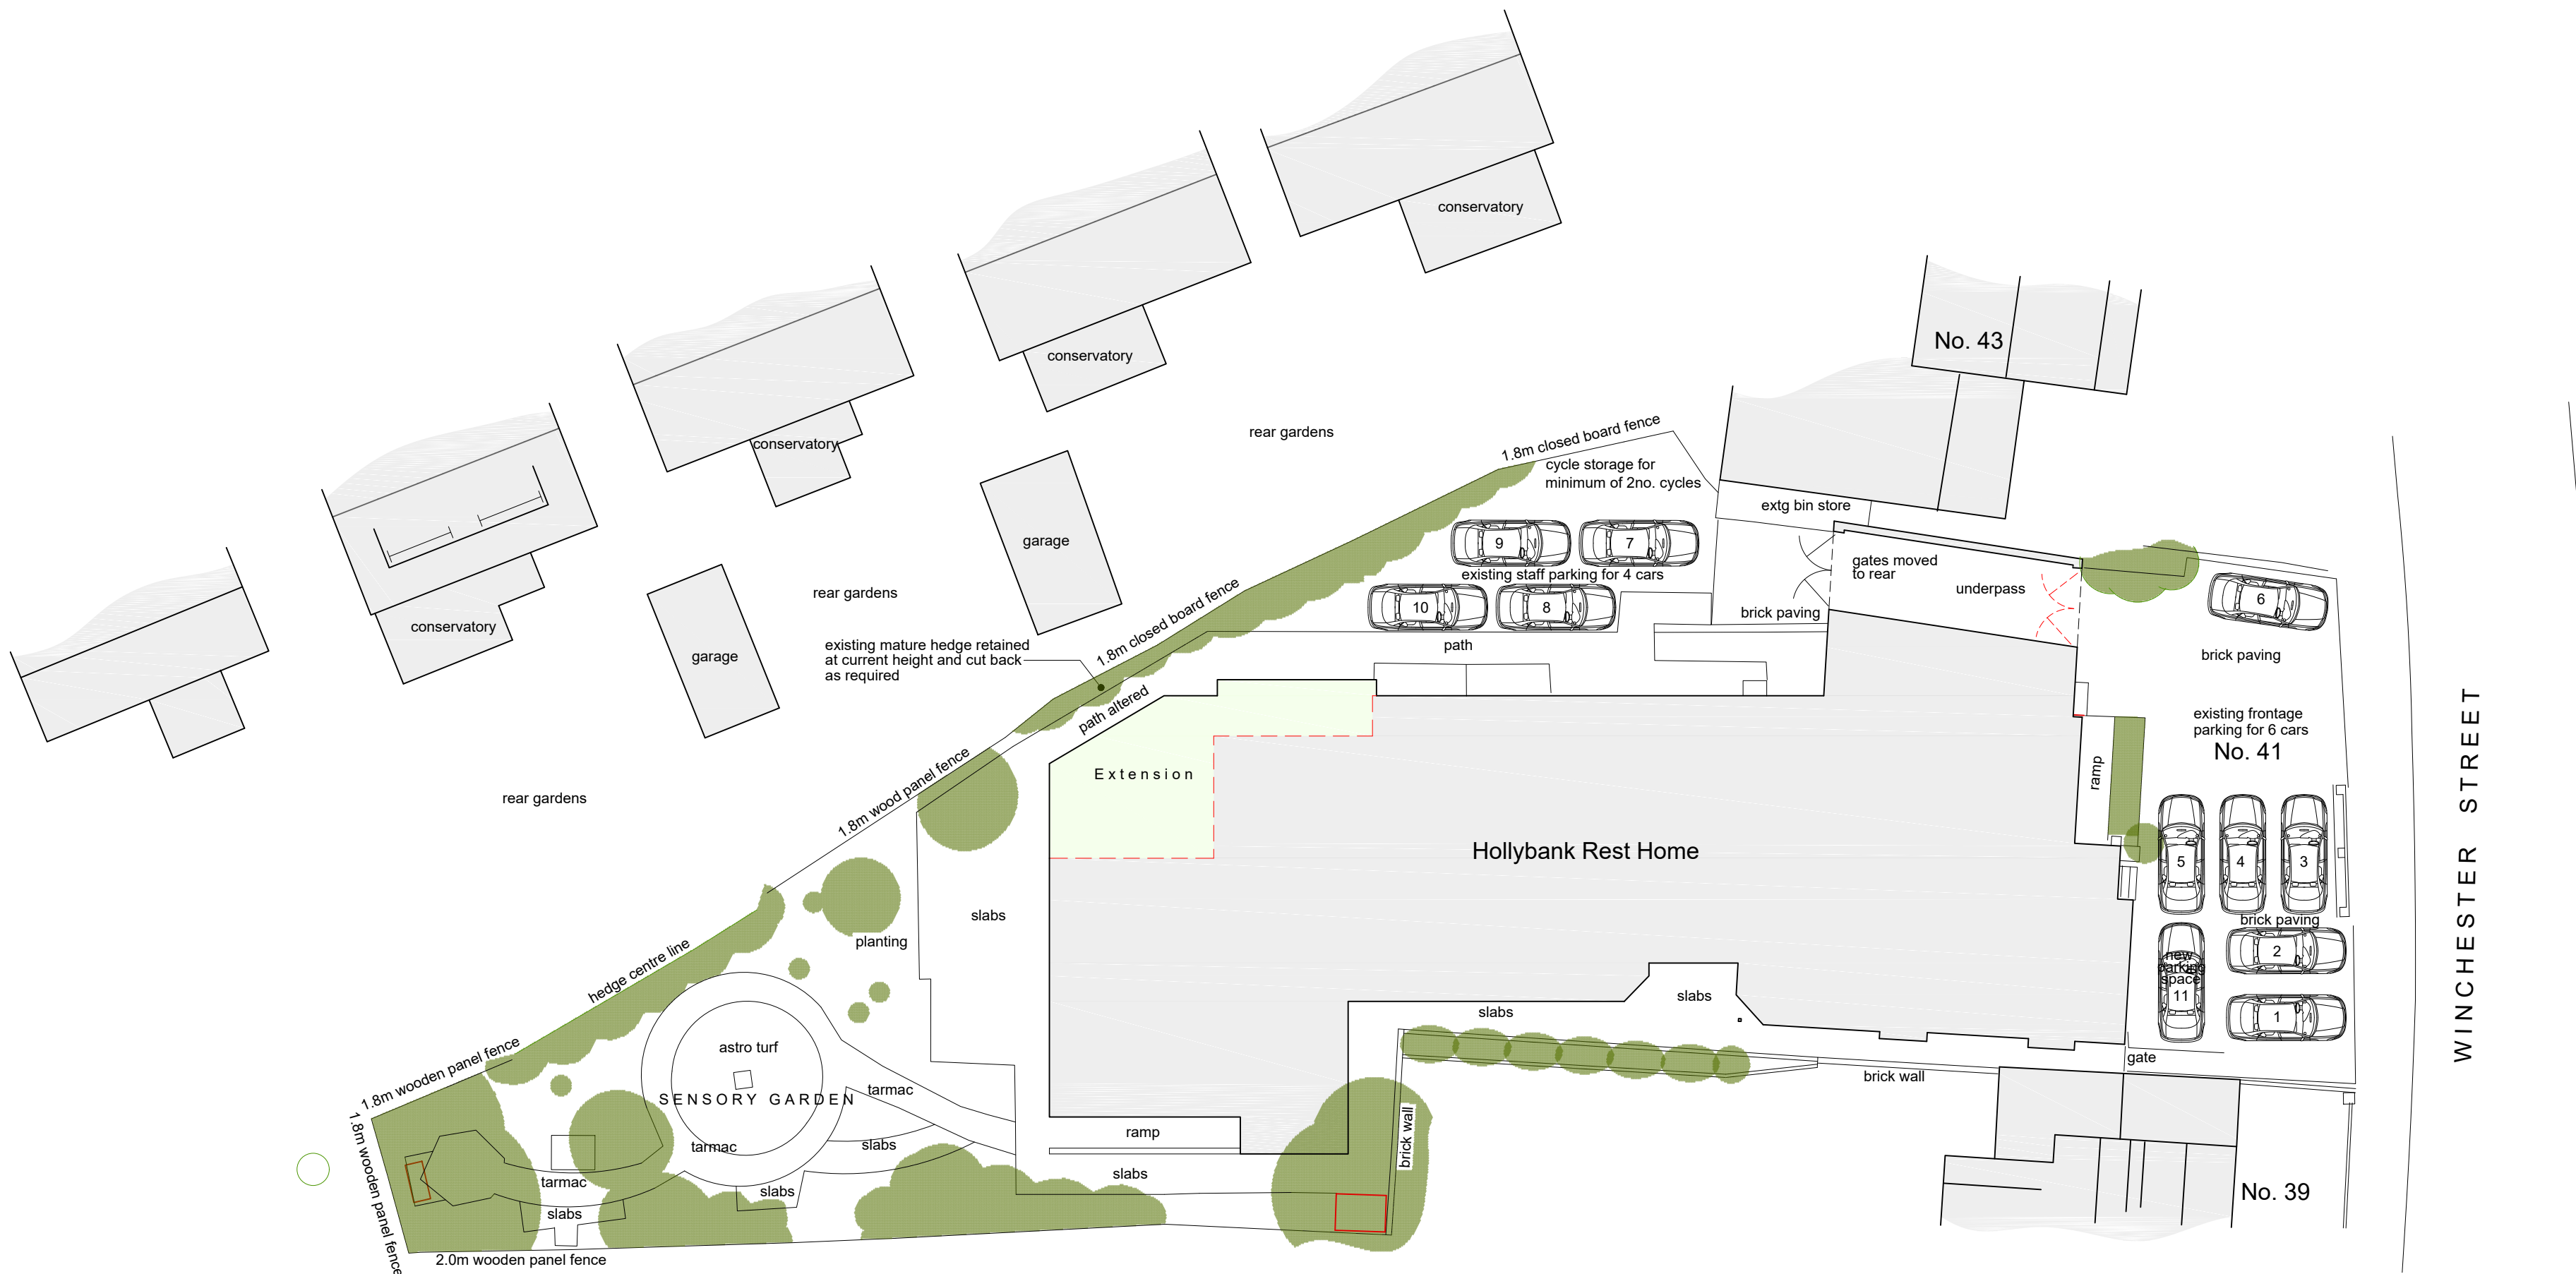

Block Plan

scale 1:200

0m 1 2 3 4 5 6 7 8 9 10m



A 24.09.24 Amended to planners requirements
Rev: Date: Description:

Status:

Planning

Title:

Proposed:
Block Plan.
Site Location Plan.

Project:

Hollybank Rest Home
41 Winchester Street
Botley
SO30 2EB



N & J Design Ltd
7 Hedley Gardens
Hedge End
Southampton
SO30 2WT
t: 07840 404620 www.nandjdesign.co.uk

Drawn: N. Keatley Date:22.07.24
Checked: Date:
Scale: 1:200 1:1250 Revision: A
Drawing no:
2023.01.07/PL03