


Elevation Drawing of proposed pontoon between existing piles V23 and V24

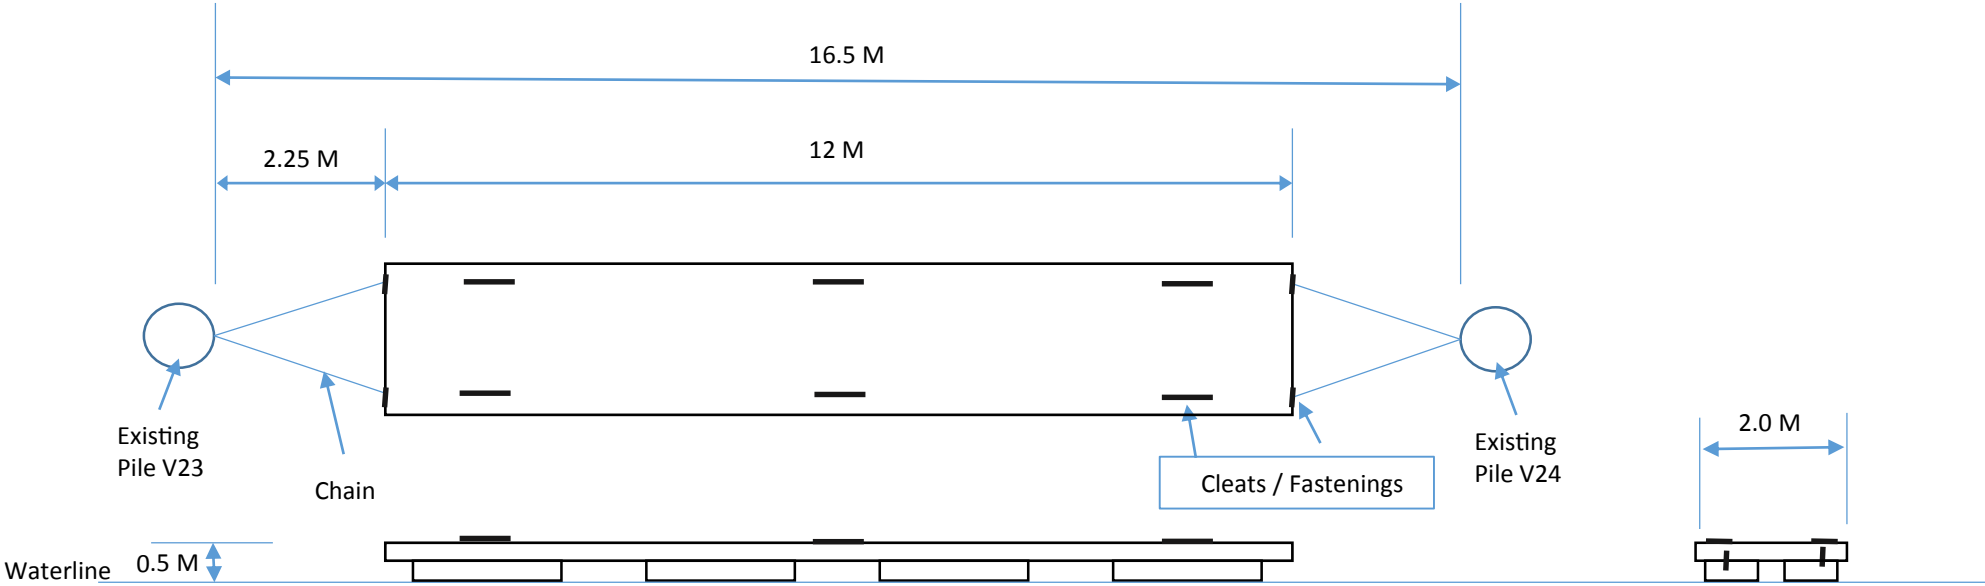

Scale 1:100