





Bowyer Variation B – Bay Window Floorplans and Elevations

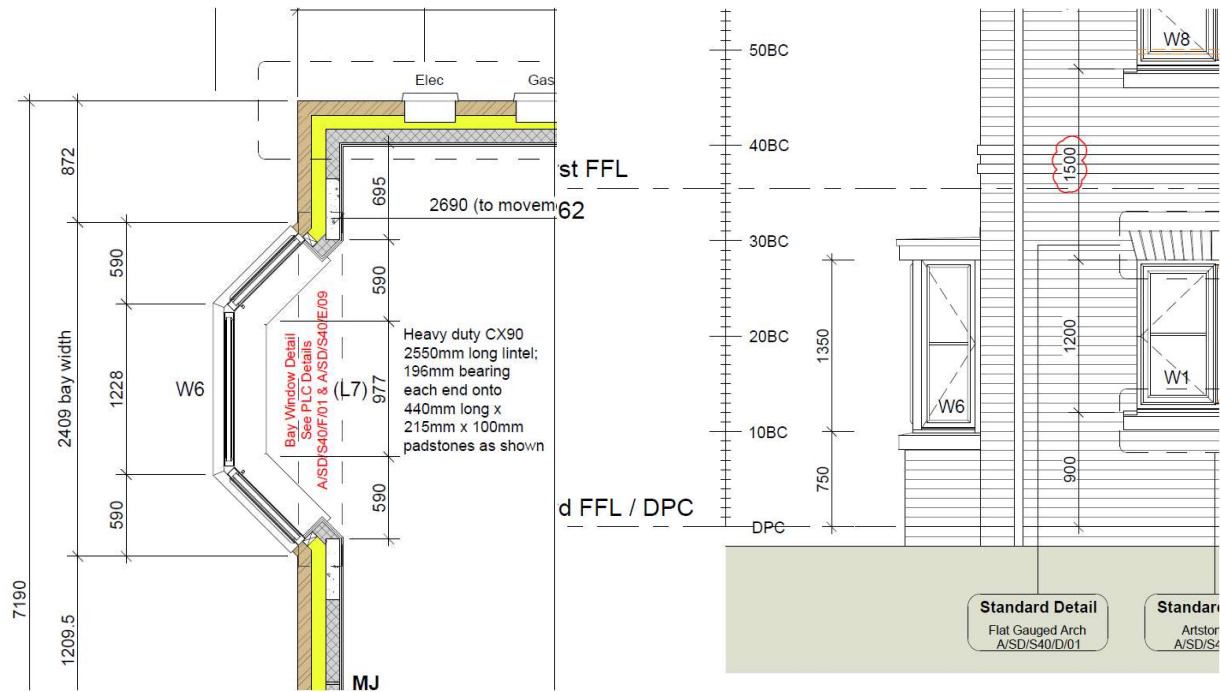


Bowyer X (Squared Bay) – Bay Window Floorplans and Elevations

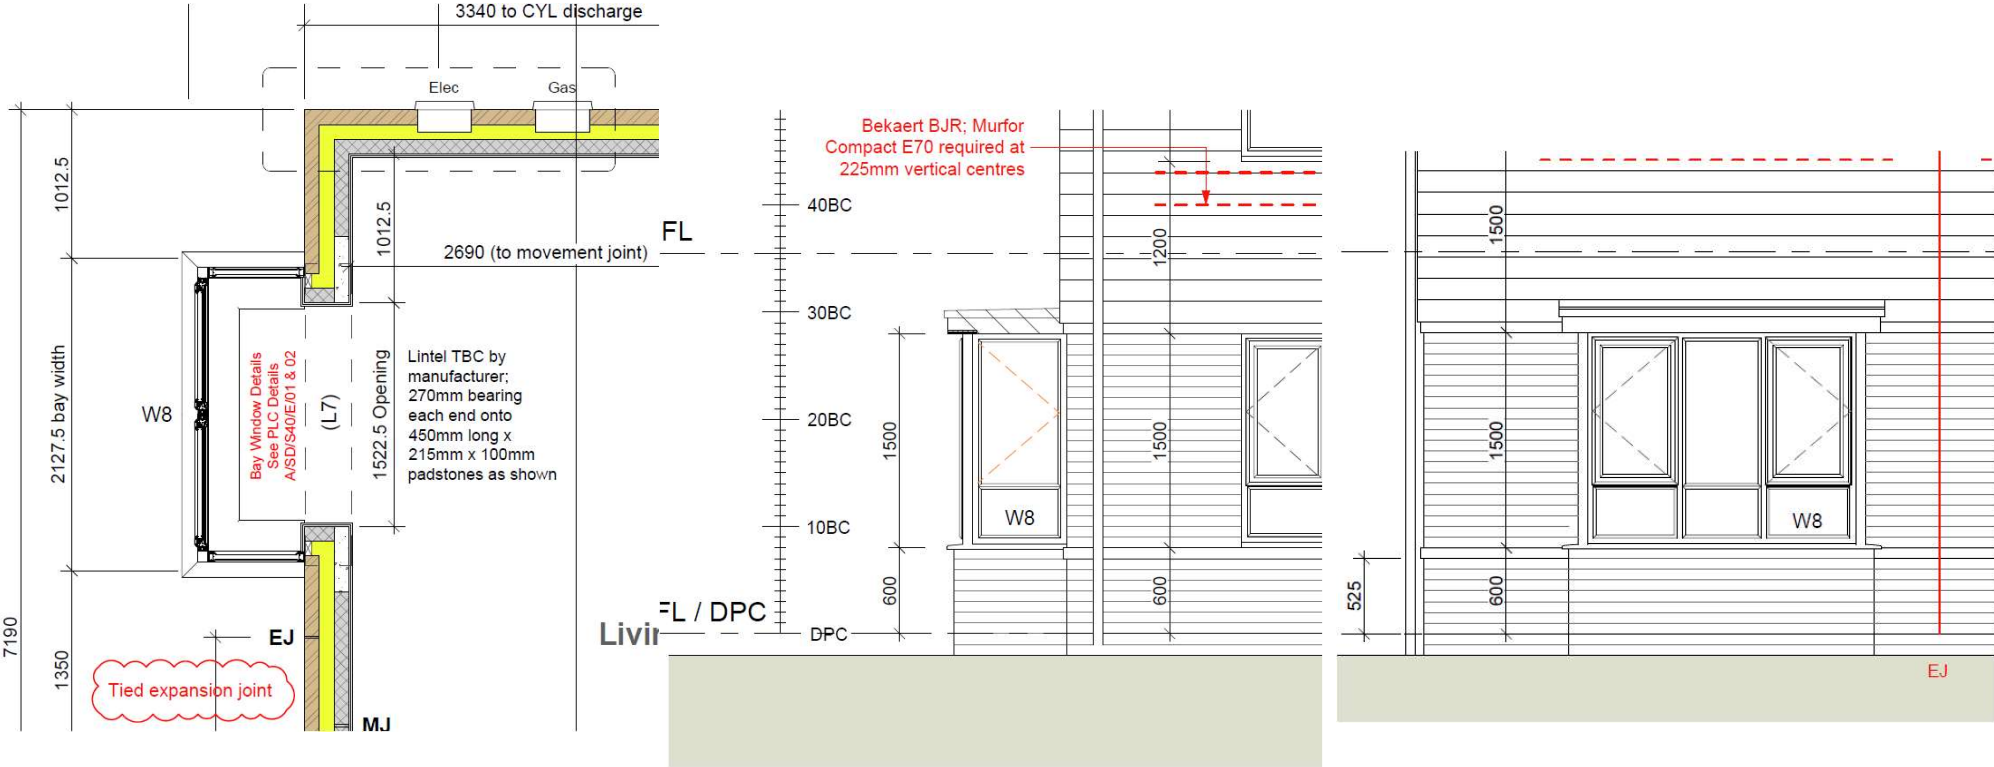



Lymner – Bay Window Floorplans and Elevations

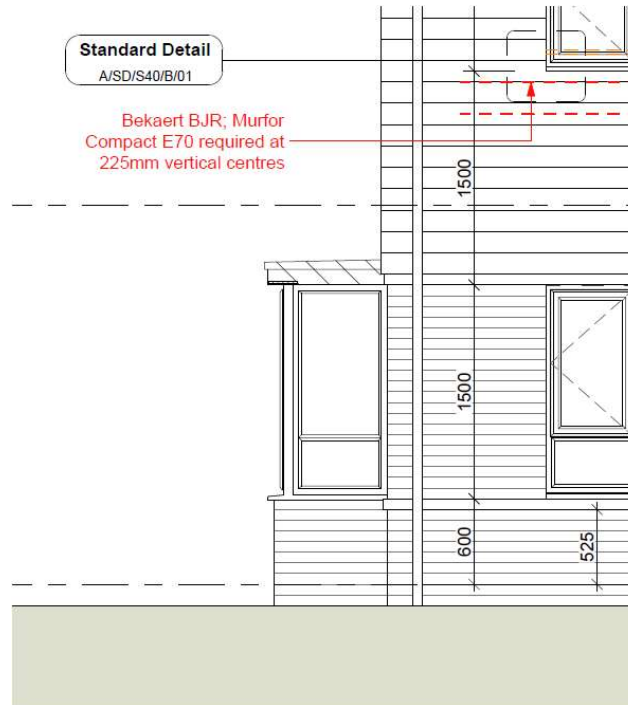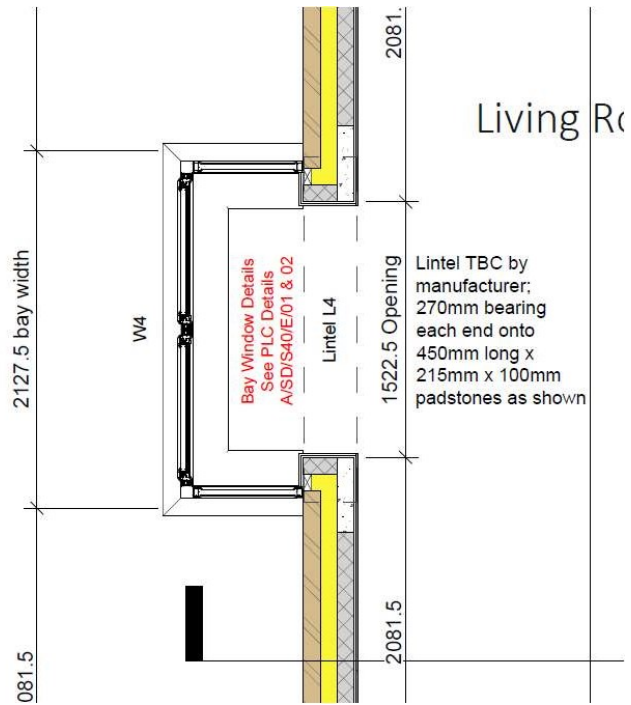

Lymner Variation B – Bay Window Floorplans and Elevations

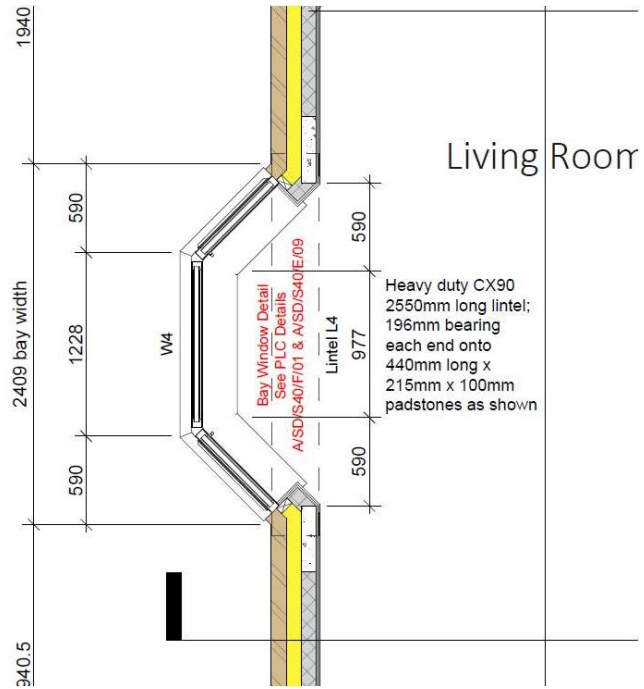

Weaver Variation B – Bay Window Floorplans and Elevations

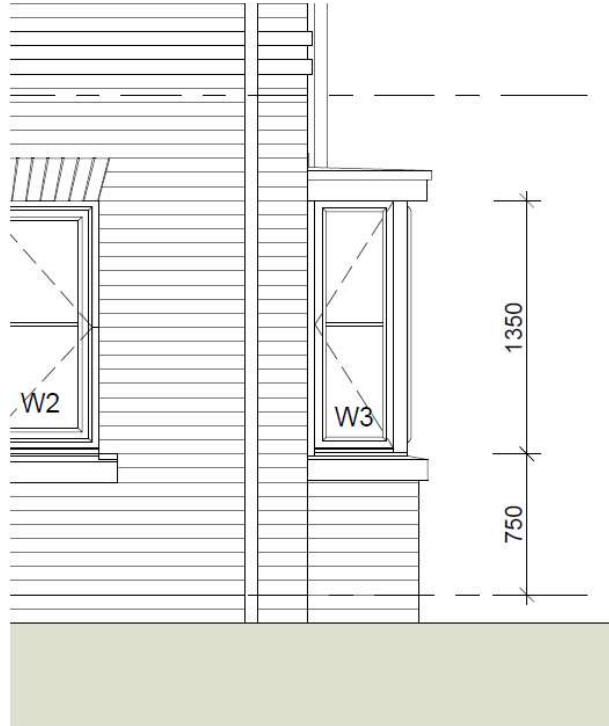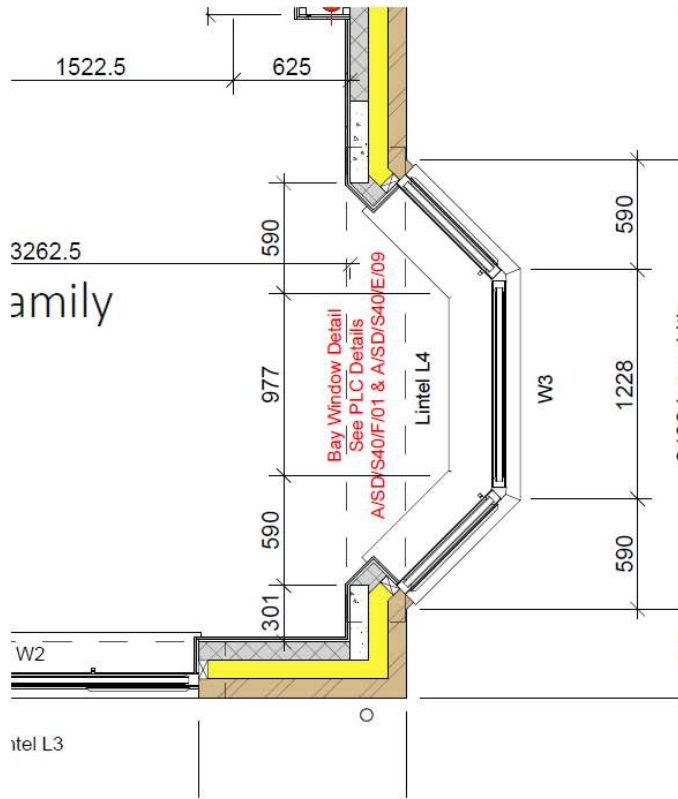



Bellway Homes Wessex - Boorley Gardens, Hedge End (Issue 7)



Product Schedule


Product Code	Plots	Notes
CON-850	The Bowyer (Plots 12, 29, 68)	
(2254w)	The Bowyer X (Plots 83)	
Bay Roof	The Lymner (Plots 5, 8, 24, 76, 80)	
	The Weaver (Plots 11, 48, 52, 57, 59, 62, 65)	
GWN7	Goldsmith (Plots 85)	
Bay Roof	Lymner X (Plots 92)	
	The Bowyer X (Plots 83)	
	The Weaver X (Plots 82, 87)	
	The Weaver Y (Plots 88)	
LTC14	The Spinner (Plots 6, 7, 30, 31, 32, 33, 46, 47, 63, 64)	
(Trussed)		
Bay Roof		

***Please refer to drawing schedule for product location**

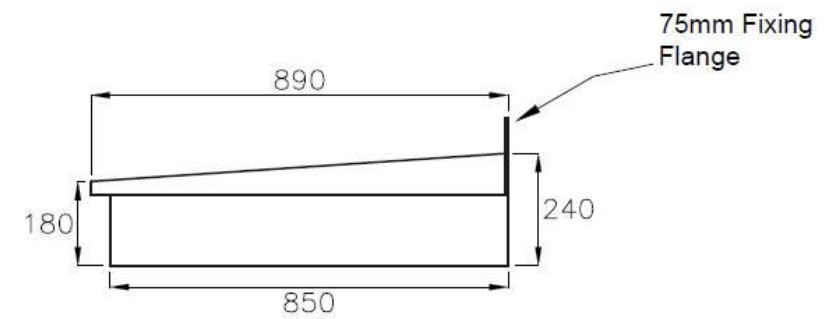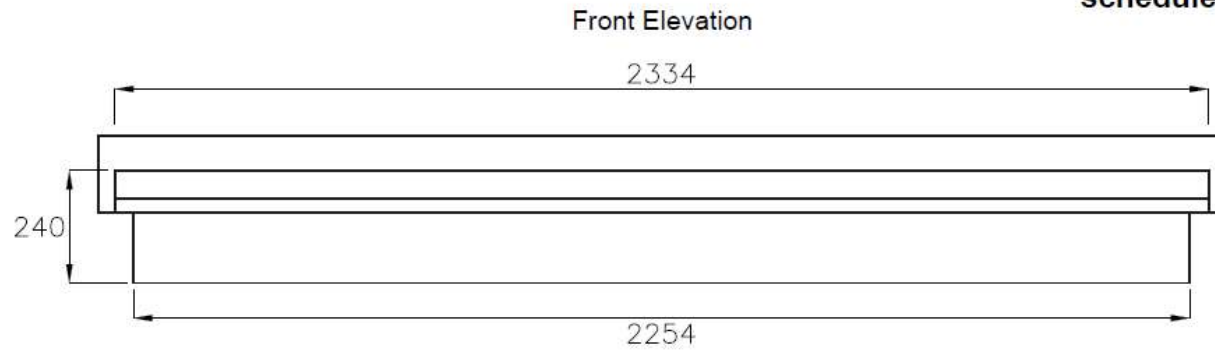



 CHILTERN GLASS FIBRE Manufacturers of Architectural Glass Fibre Products	Barker Lane, Chesterfield, Derbyshire, S40 1DU	Client: Bellway Homes (Wessex)	CON-850 (2254w) Bay Roof	Name BO	Date 06.03.2023	COMMENT STATUS A No further comments ☐ B Comments noted and to be incorporated prior to fabrication ☐ C Significant comments, revised information required ☐ Name: Date:
	Site: Boorley Gardens, Hedge End	Scale: NTS		Sheet: 1 of 1	Notes: 1. This drawing is not to be re-produced, copied or distributed without prior permission.	
rg No: tbc	A4	Date: 23.08.2023	Rev: 0			

***Please refer to drawing
schedule for product location**

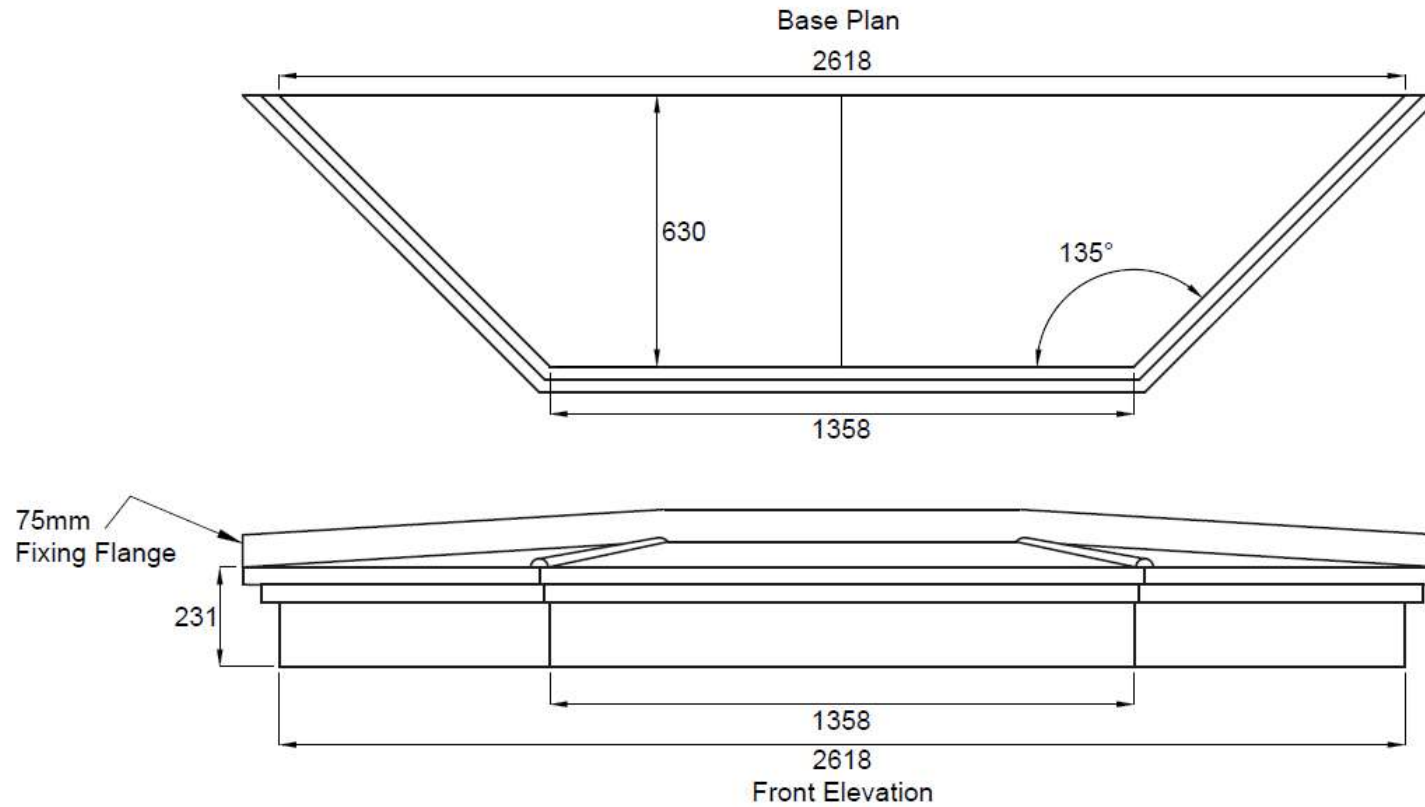

 CHILTERN GLASS FIBRE Manufacturers of Architectural Glass Fibre Products	Barker Lane, Chesterfield, Derbyshire, S40 1DU	Client: Bellway Homes (Wessex)	Title: GWN7 Bay Roof	<table border="1" style="width: 100%; border-collapse: collapse;"> <tr> <th style="width: 30%;">Name</th> <th style="width: 70%;">Date</th> </tr> <tr> <td>Drawn: BO</td> <td>17/01/2017</td> </tr> <tr> <td>Chk'd: DK</td> <td>17/01/2017</td> </tr> <tr> <td colspan="2">Appv'd:</td> </tr> <tr> <td colspan="2">Notes:</td> </tr> </table>	Name	Date	Drawn: BO	17/01/2017	Chk'd: DK	17/01/2017	Appv'd:		Notes:		COMMENT STATUS A No further comments ☐ B Comments noted and to be incorporated prior to fabrication ☐ C Significant comments, revised information required ☐ Name: Date:
	Name	Date													
	Drawn: BO	17/01/2017													
Chk'd: DK	17/01/2017														
Appv'd:															
Notes:															
Site: Boorley Gardens, Hedge End	Scale: 1:15 Sheet: 1 of 1 Date: 23.08.2023 Rev: 0	1. This drawing is not to be re-produced, copied or distributed without prior permission.													
Org No: 1003-142 A4															

Front Elevation

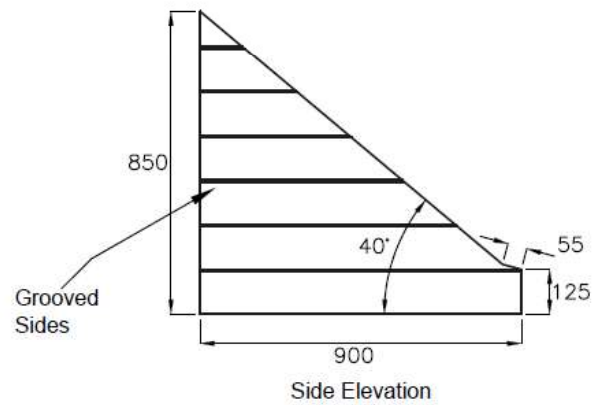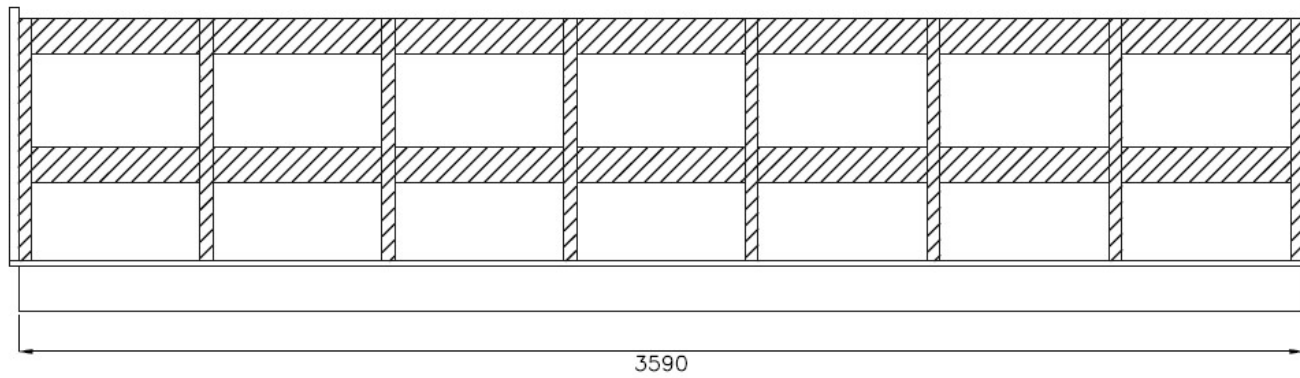

***Please refer to drawing schedule for product location**

 CHILTERN GLASS FIBRE Manufacturers of Architectural Glass Fibre Products	Barker Lane, Chesterfield, Derbyshire, S40 1DU	Client:	Bellway Homes (Wessex)		Title:	LTC14 Bay Roof		Name	Date	COMMENT STATUS A No further comments ☐ B Comments noted and to be incorporated prior to fabrication ☐ C Significant comments, revised information required ☐ Name: Date:		
		Site:	Boorley Gardens, Hedge End		Scale:	NTS	Sheet:	1 of 1	Drawn		BO	16.06.2023
		g No:	-	A4	Date:	23.08.2023	Rev:	0	Chk'd			
								Appv'd				
										Notes: 1. This drawing is not to be re-produced, copied or distributed without prior permission.		