

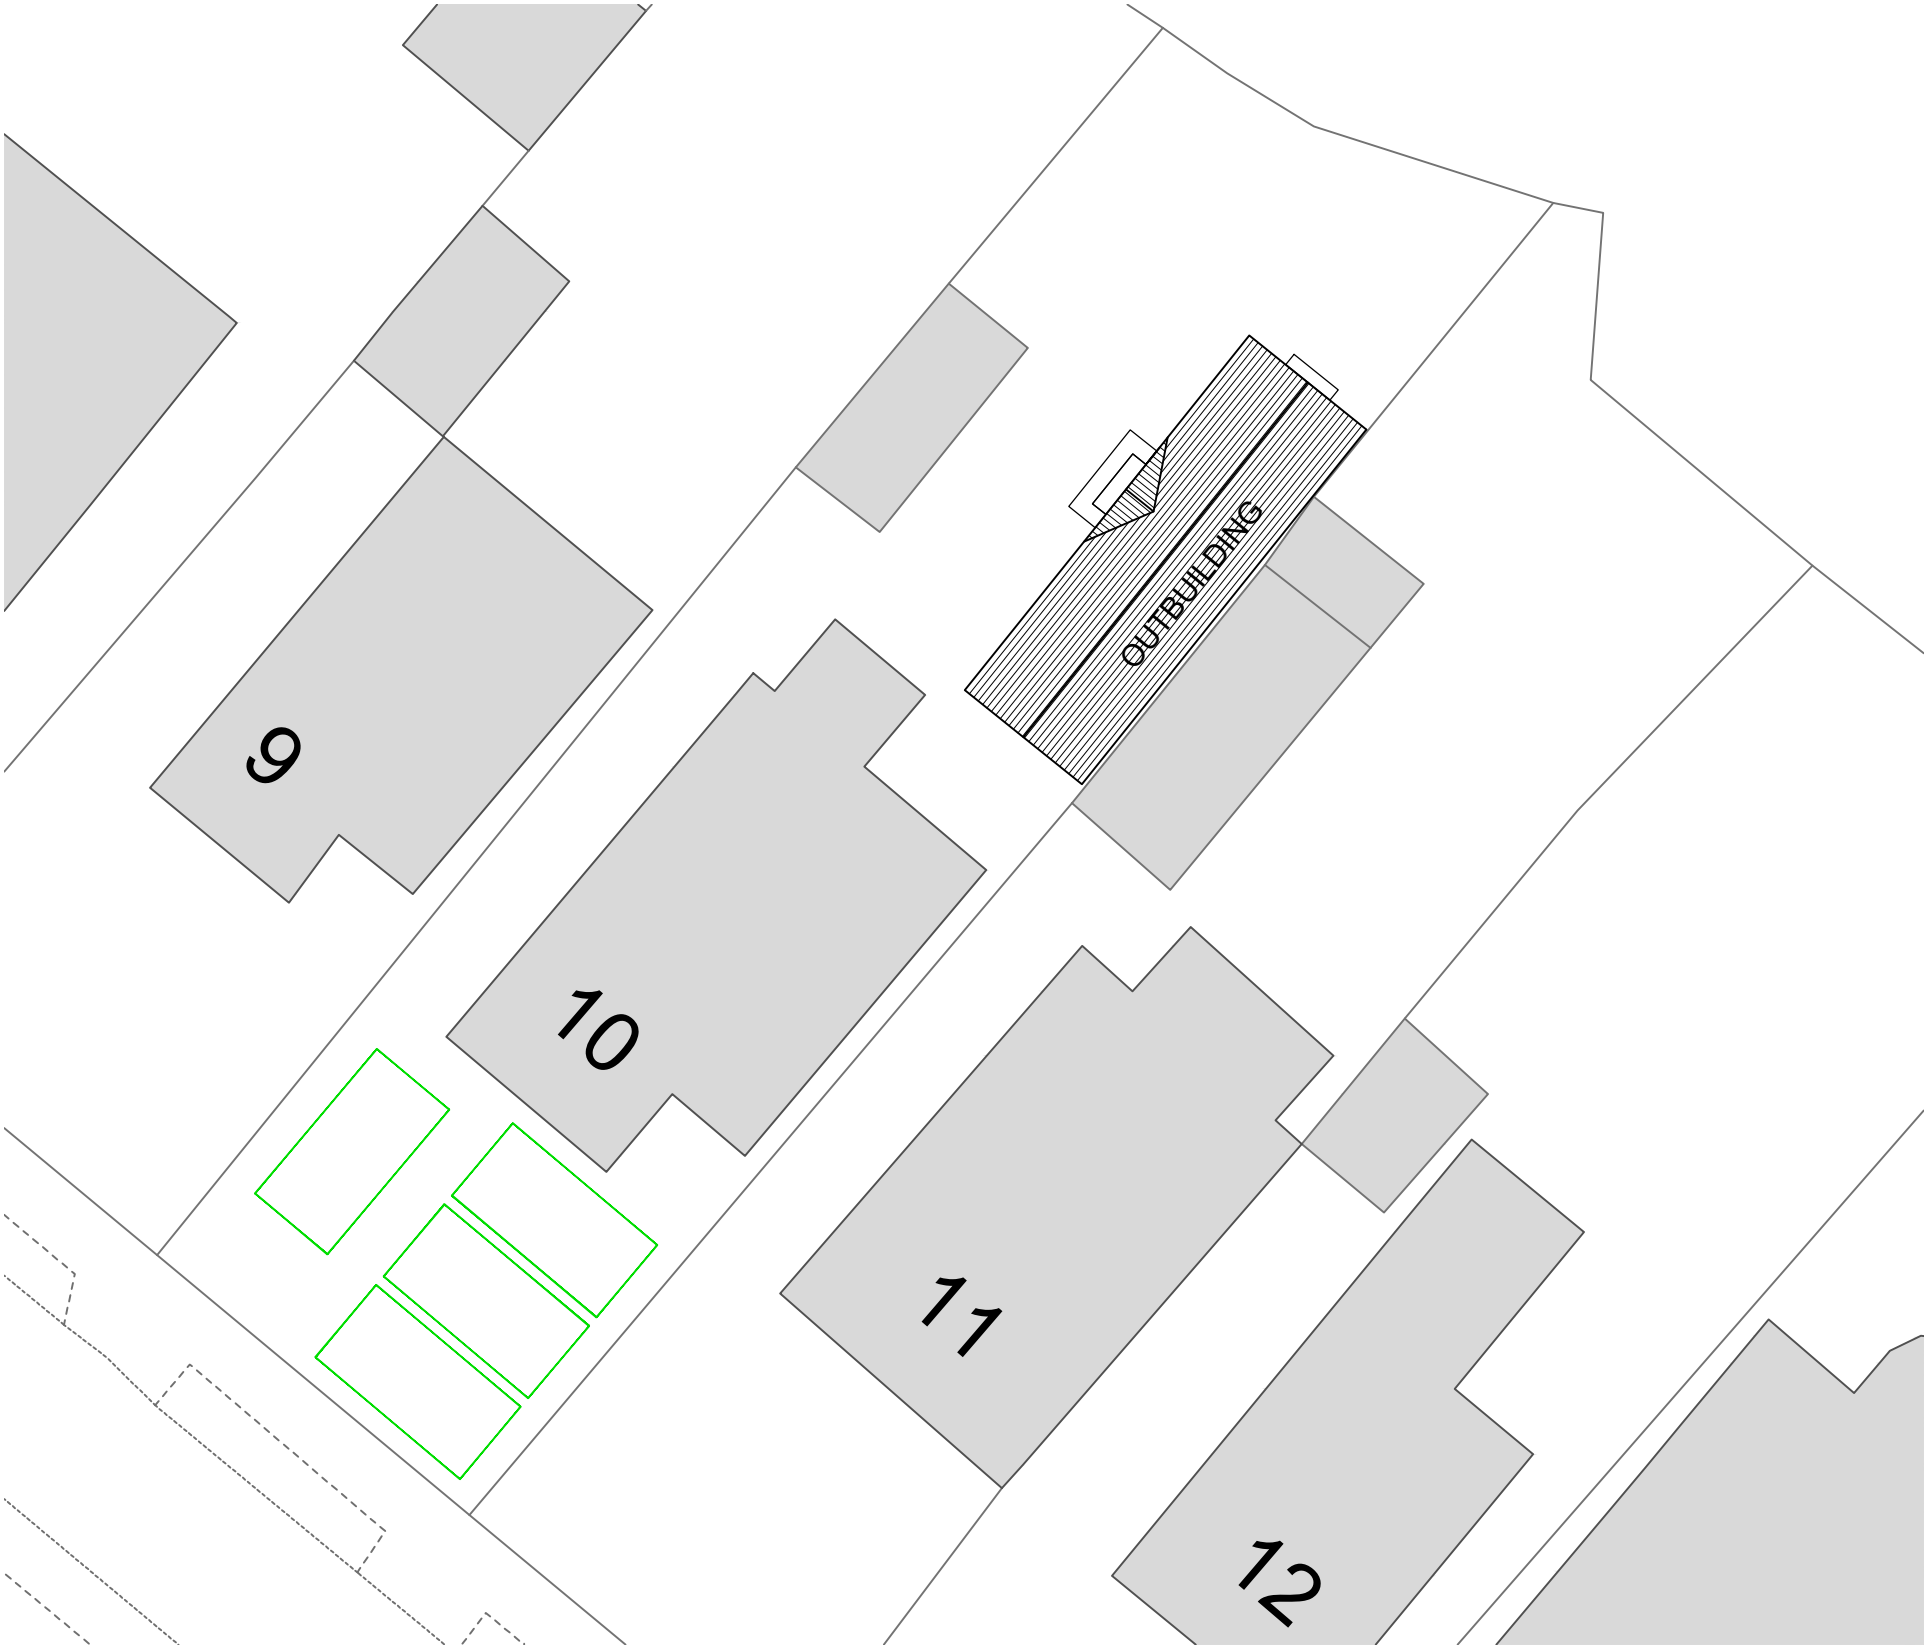


This drawing may be scaled with reference to the scale bar for planning application purposes only. Do not scale for any other purpose, use only annotated dimensions. All dimensions are to be checked by parties using the drawing, and any errors or omissions are to be reported to James Potter Associates Ltd.

Rev.	Date	PLANNING	Author	Checked
P01	27/08/2024	Planning issue	GF	TJ
P02	30/08/2024	Planning issue	BR	TJ
P03	04/09/2024	Planning issue	TJ	JP
P04	13/09/2024	Updated to planning comments	BR	TJ

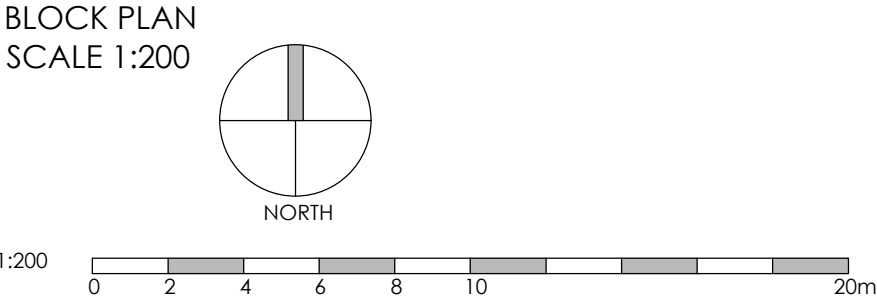

Ordnance Survey, (c) Crown Copyright 2024. All rights reserved. Licence number 100022432

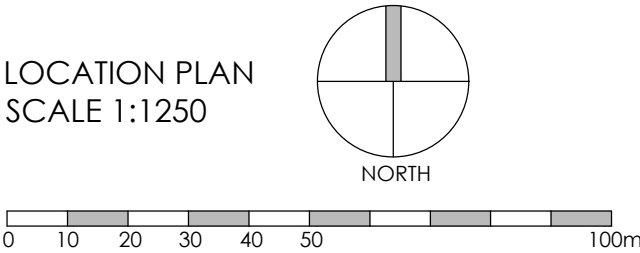

Project	NEW OUTBUILDING 10 BRIDGE CL BURSLEDON, SOUTHAMPTON SO31 8AN					Drawing	BLOCK & LOCATION PLAN				
						Job-Dwg Number	24049-PL-001		Rev.	P04	
Client	DARREN SMITH					JPA JAMES POTTER ASSOCIATES www.jpa.design JPA - PORTSMOUTH 117 Highland Road, Southsea, Portsmouth, PO4 9DD t. +44(0)2394 002 897					
Status	PLANNING										
Scale	1:200/1:1250		Sheet Size A3								
Author	GF	Checked	TJ	Date	23/08/2024						