


Location Plan

Site Address: 21, Ambleside, Botley, SO30 2NS



Date Produced: 28-Sep-2024

Scale: 1:1250 @A3

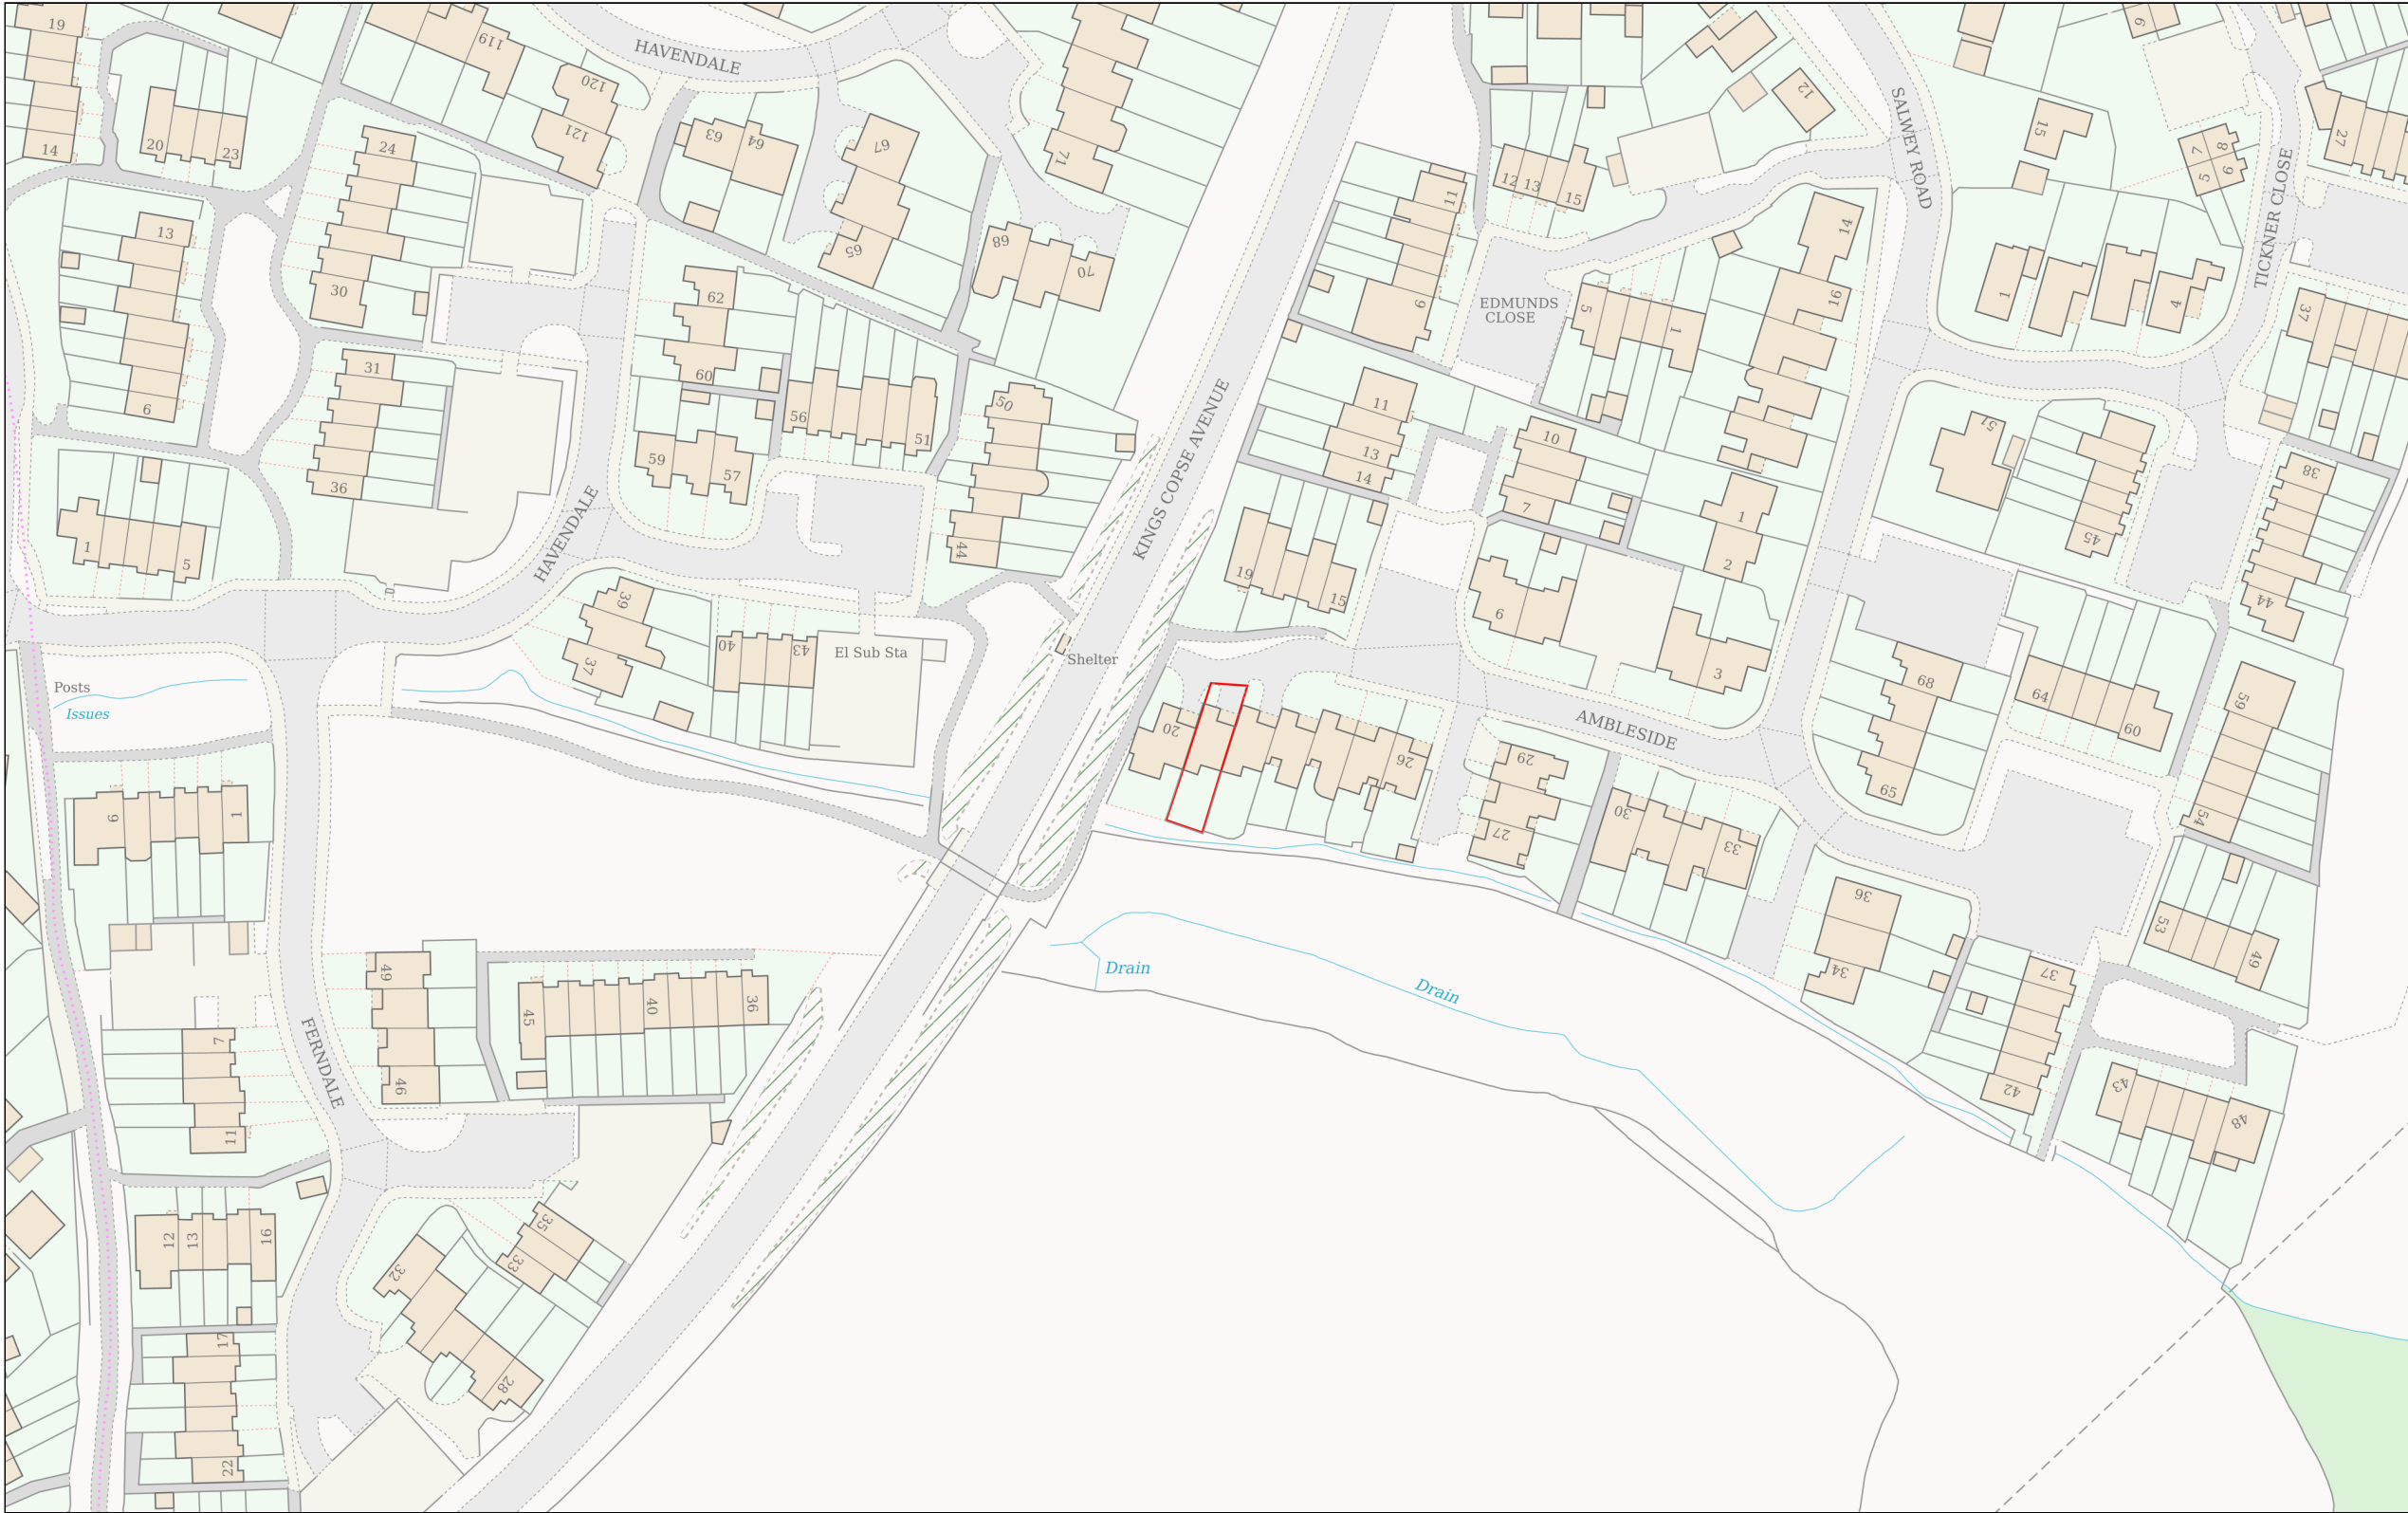

Planning Portal Reference: PP-13371726v1

