



56 Arnold Road

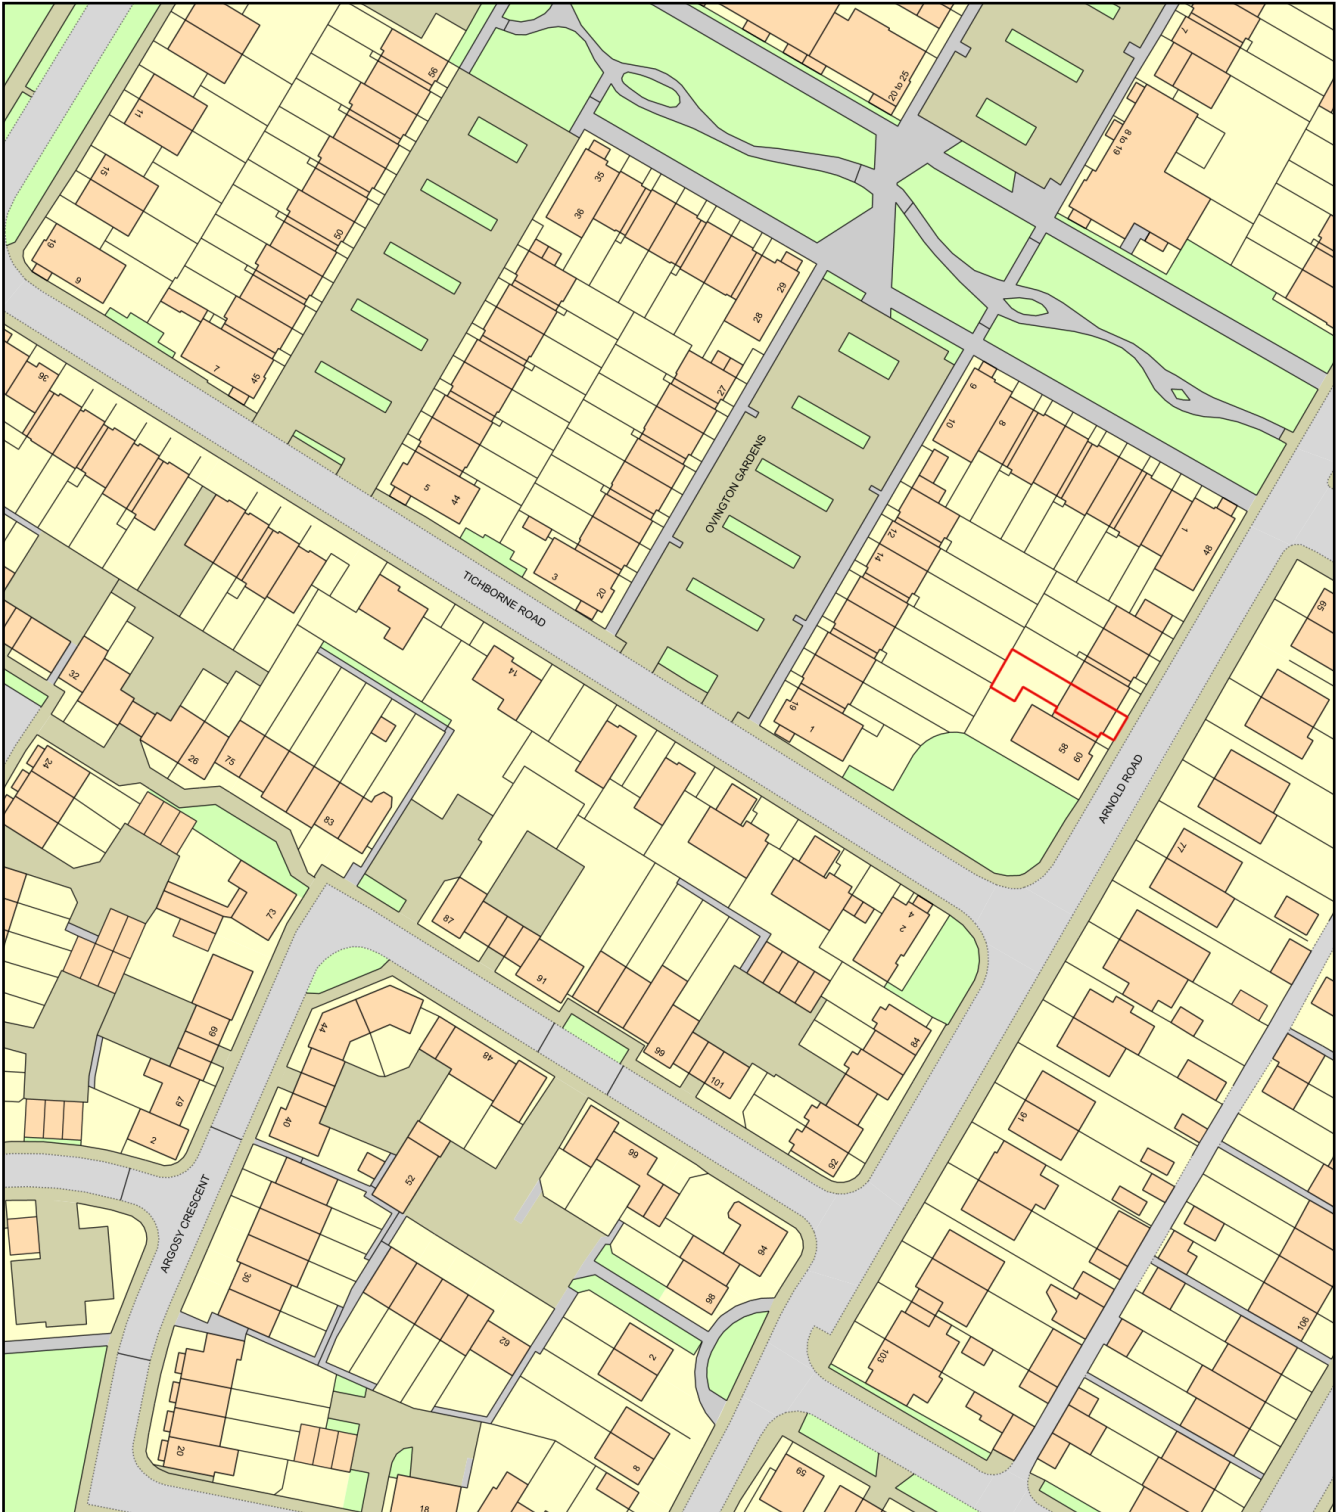

0 50
Metres

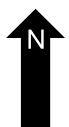

Plan Produced for: Joe Sharpe

Date Produced: 28 Sep 2024

Plan Reference Number: TQRQM24272110823696

Scale: 1:1250 @ A4