copyright: this drawing is the copyright of MARChitecture Architectural Design & Development Ltd and may not be reproduced without their permission in writing
note: it is the contractors responsibility to check all dimensions and levels on site and report all discrepancies immediately to the Architectural Designer and the contractor should not scale off the drawings under any circumstance

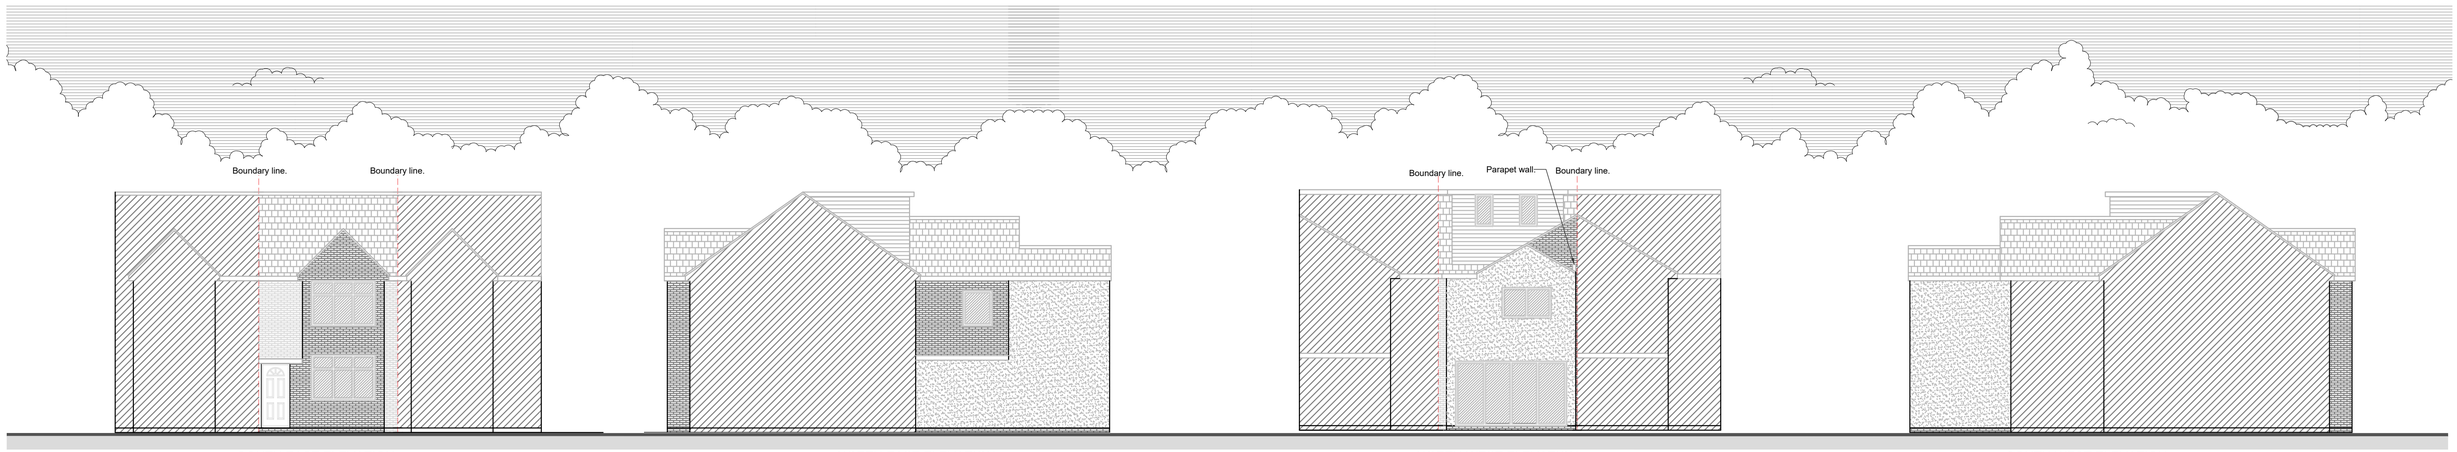

SOUTH EAST ELEVATION SCALE 1:100

NORTH EAST ELEVATION SCALE 1:100

NORTH WEST ELEVATION SCALE 1:100

SOUTH WEST ELEVATION SCALE 1:100

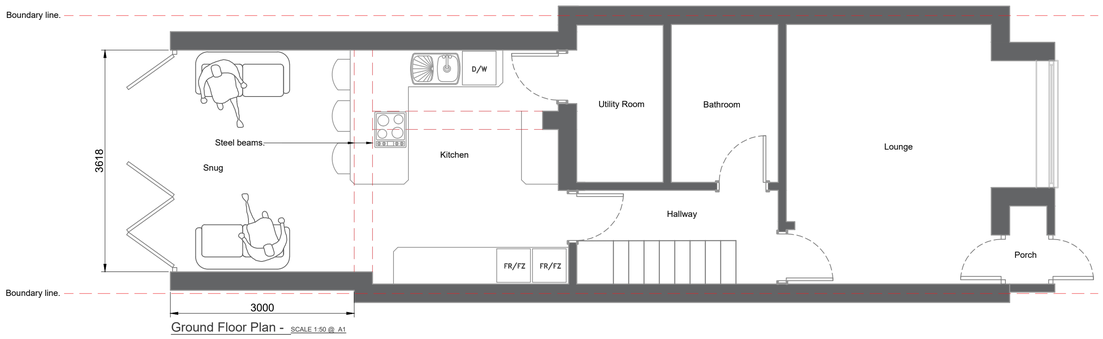

Ground Floor Plan - SCALE 1:50 @ A1

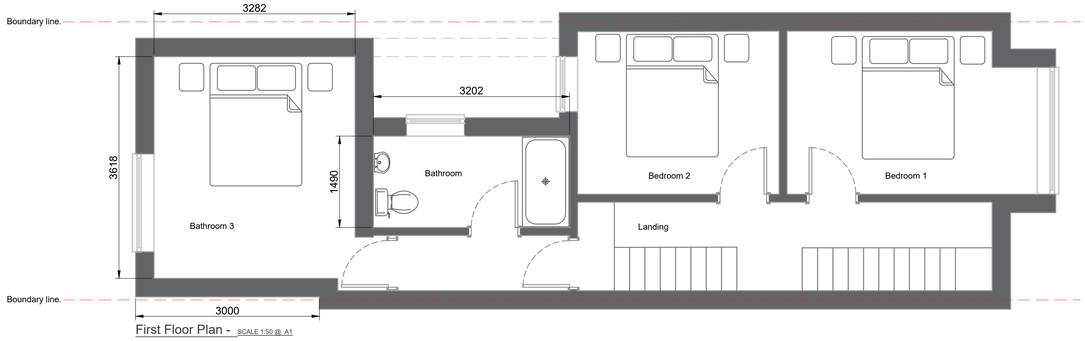

First Floor Plan - SCALE 1:50 @ A1

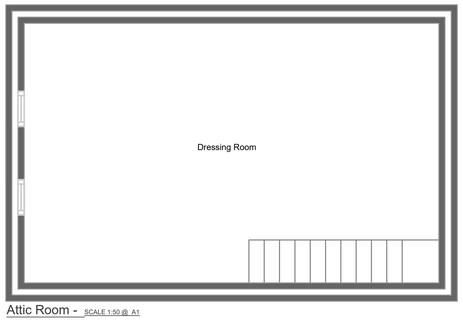

Attic Room - SCALE 1:50 @ A1

MARCHITECTURE
ARCHITECTURAL DESIGN & DEVELOPMENT
T 023 80972477
M 07946260764
W www.marchitectureltd.co.uk
E marc@marchitectureltd.co.uk

rev.	description	date	drawn

client: Mr Smith
project: 311 Market Street, Eastleigh, SO50 5QE
scale: as shown@A1
date: Sep 2024
drawn: MJ
title: Proposed Floor Plans & Elevations
dwg no. 101

SCALE 1:5 (0, 50, 100, 150, 200 mm) · SCALE 1:10 (0, 100, 200, 300, 400 mm) · SCALE 1:20 (0, 200, 400, 600, 800 mm) · SCALE 1:50 (0, 0.5, 1, 1.5, 2 m) · SCALE 1:100 (0, 1, 2, 3, 4 m) · SCALE 1:200 (0, 2, 4, 6, 8 m) · SCALE 1:500 (0, 5, 10, 15, 20 m) · SCALE 1:1250 (0, 10, 20, 30, 40, 50 m)