



T/24/97542

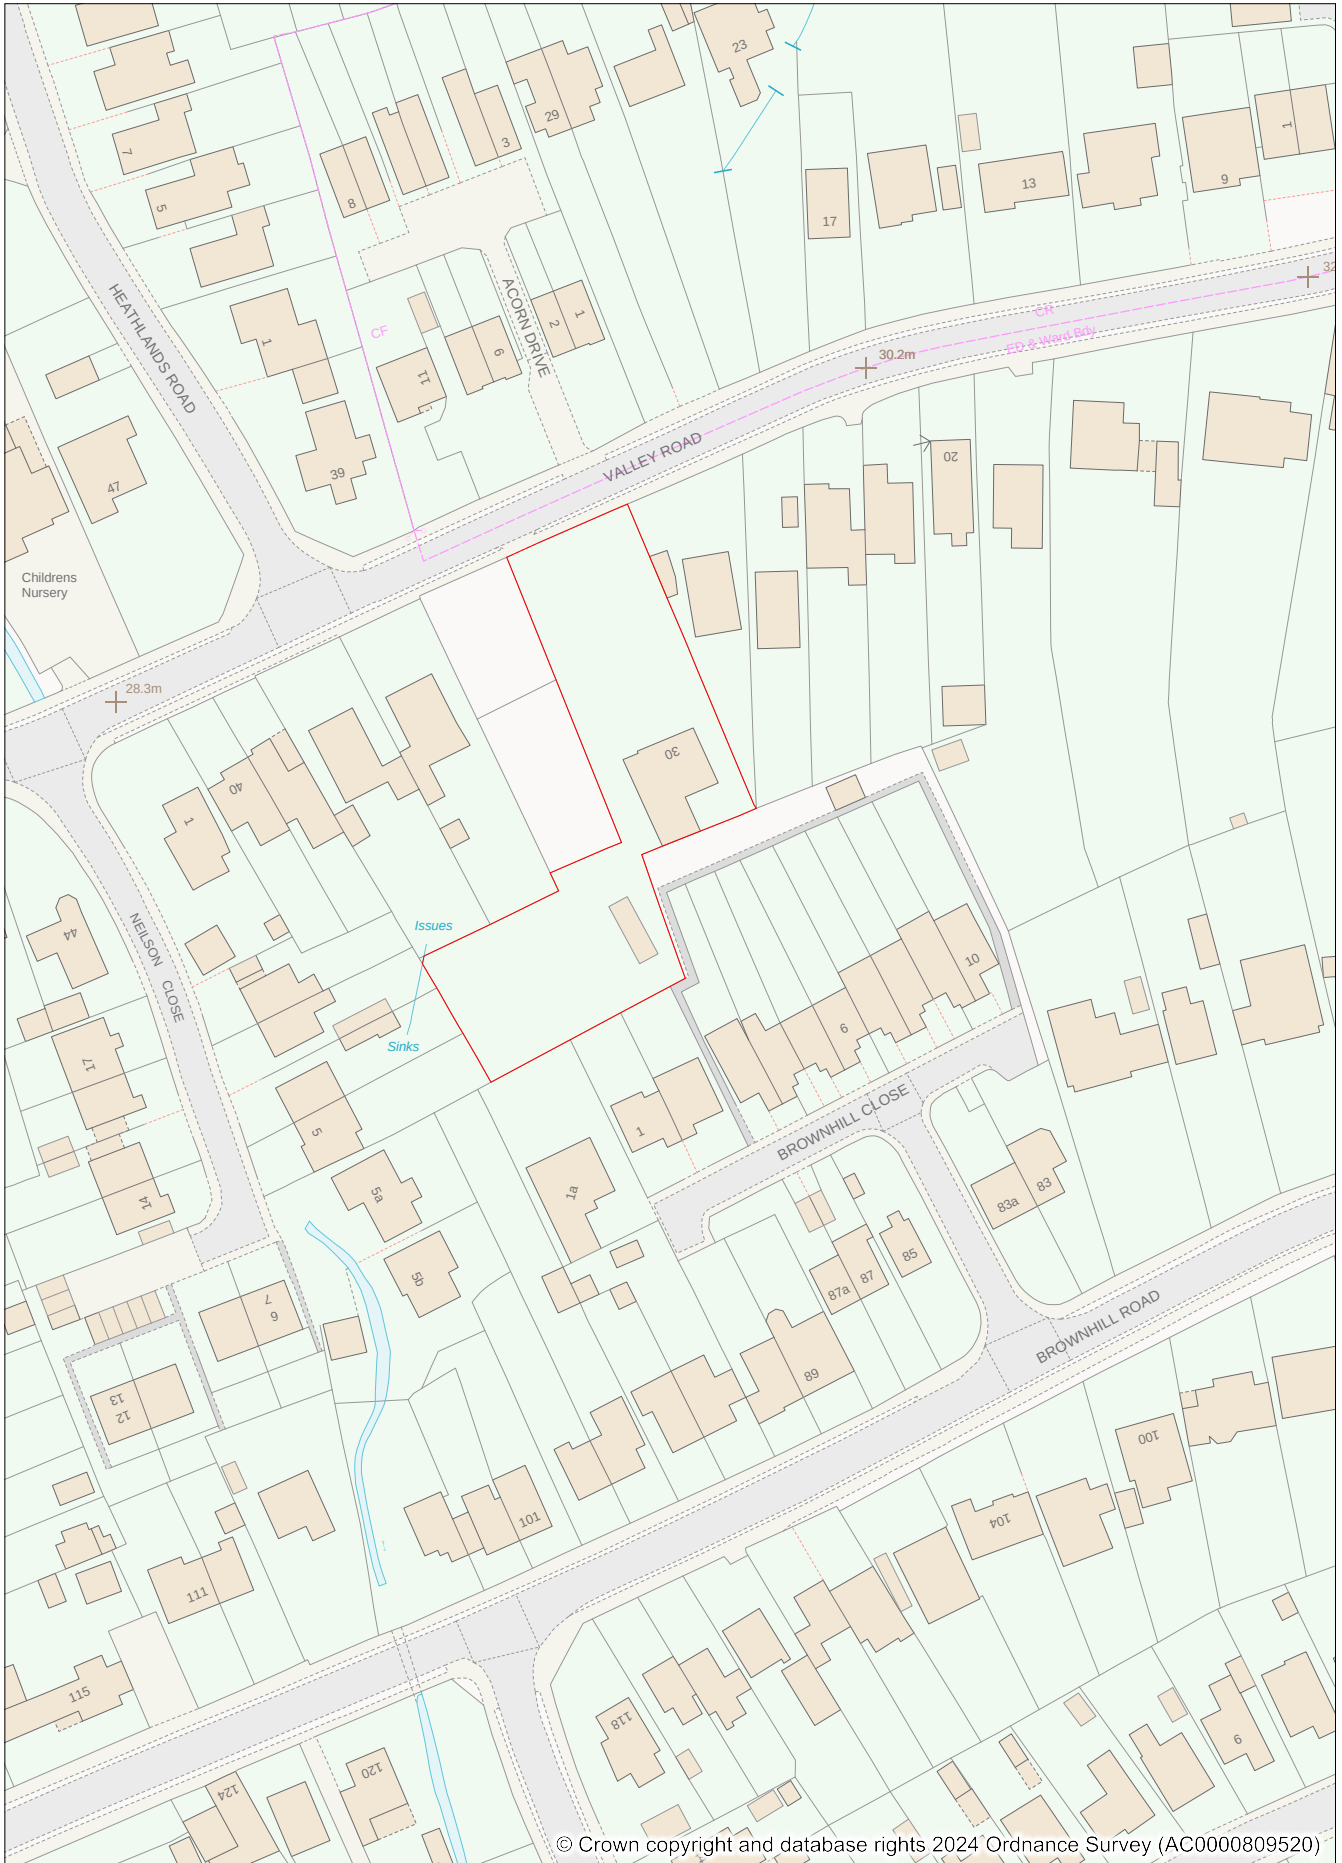

© Crown copyright and database rights 2024 Ordnance Survey (AC0000809520)

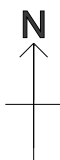

Address: 30 VALLEY ROAD, CHANDLER'S FORD,  
EASTLEIGH, SO53 1GP

Date: 30/09/2024

Scale: 1:1250